



BEFORE


WS_Ottimmo 1.4

04/102017

DESIGNED *BY* GOOD PEOPLE

hi@designedbygoodpeople.com 0208 193 0098
Contact: Lee Newham

PLEASE NOTE:
CONTACTORS SHOULD TAKE THEIR OWN MEASUREMENTS AND ADAPT
ARTWORK WITHOUT STRETCHING OR ALTERING THE TYPE.

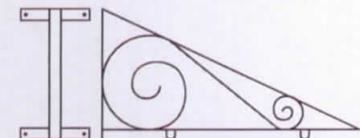

Ottimmo
BAO BAO CAFÉ

610mm
TYPE IS 330mm max

SWAN NECK COWL
LIGHTS WITH 10W LED BULBS
PRODUCING 300 LUMENS cd/m
IN WARM WHITE
(AVAILABLE FROM TRADESIGNZ)

THEY PROTRUDE FROM WALL 520MM
EACH SHADE APPROX 240MM WIDE

REFURBISH LANTERNS (paint black enamel)

SIGNWRITTEN SIGNAGE DIRECT TO FACIA (REMOVE CURRENT LETTERS & MAKE GOOD)

SHOP FRONT PAINTED IN SATIN

VINYLS TO WINDOW AND DOOR

OPEN & CLOSED SIGN

OPEN CLOSED



RAL6025



RAL1013



RAL350 20 10



RAL6018



5190mm

OPEN & CLOSED SIGNS

OPEN

CLOSED


GRAPHICS FOR WINDOW AND DOOR

Ottimmo
BAO BAO CAFÉ

470mm

MAX TYPE HEIGHT IS 92mm max

Mounting hole centres 350mm x 180mm

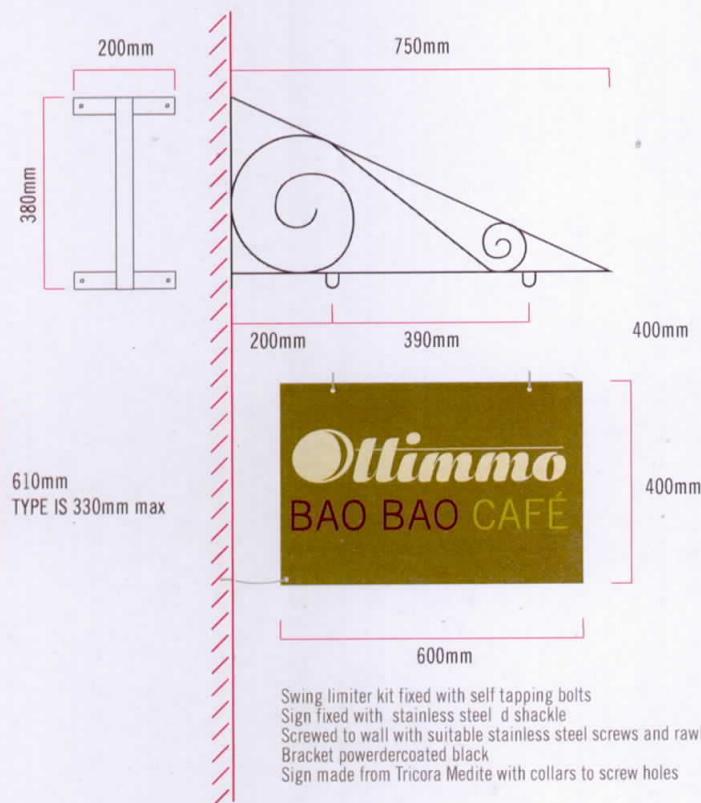

WS_Ottimmo 1.4

04/102017

DESIGNED BY GOOD PEOPLE

hi@designedbygoodpeople.com 0208 193 0098
Contact: Lee Newham



RAL6025



RAL1013



RAL350 20 10



RAL6018

PLEASE NOTE:
CONTACTORS SHOULD TAKE THEIR OWN MEASUREMENTS AND ADAPT
ARTWORK WITHOUT STRETCHING OR ALTERING THE TYPE.