



137 LONG LANE

DROP KERB FOR VEHICLE CROSSOVER

SCALED PLAN SUBMITTED BY

DR PETER HING

[illegible]

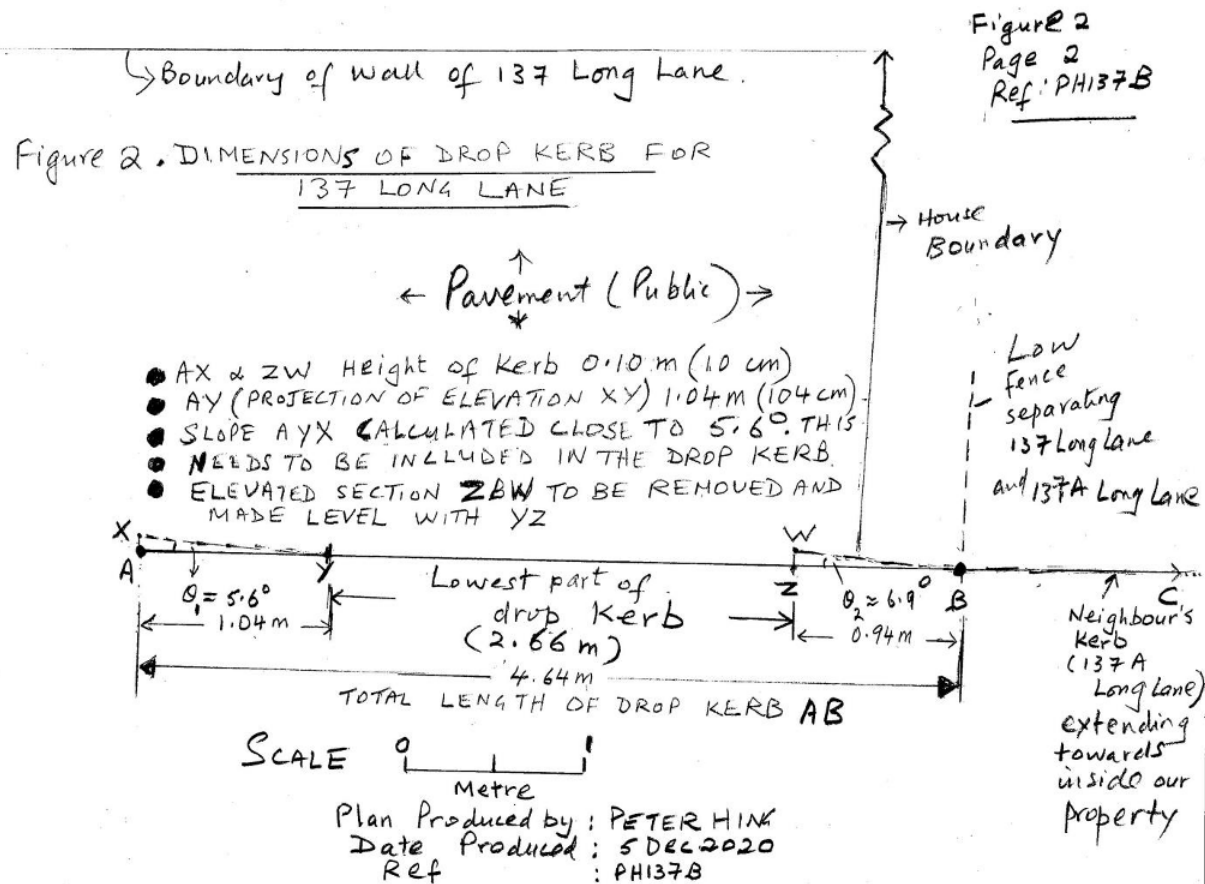


FIGURE 3. SKETCH SHOWING SLIGHTLY SLOPING

PAGE 3
FIGURE 3

PUBLIC PAVEMENT AND WIDTH OF DROP KERB

