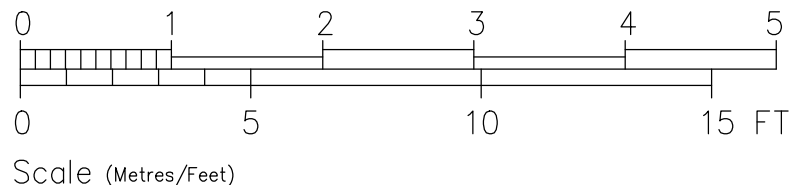
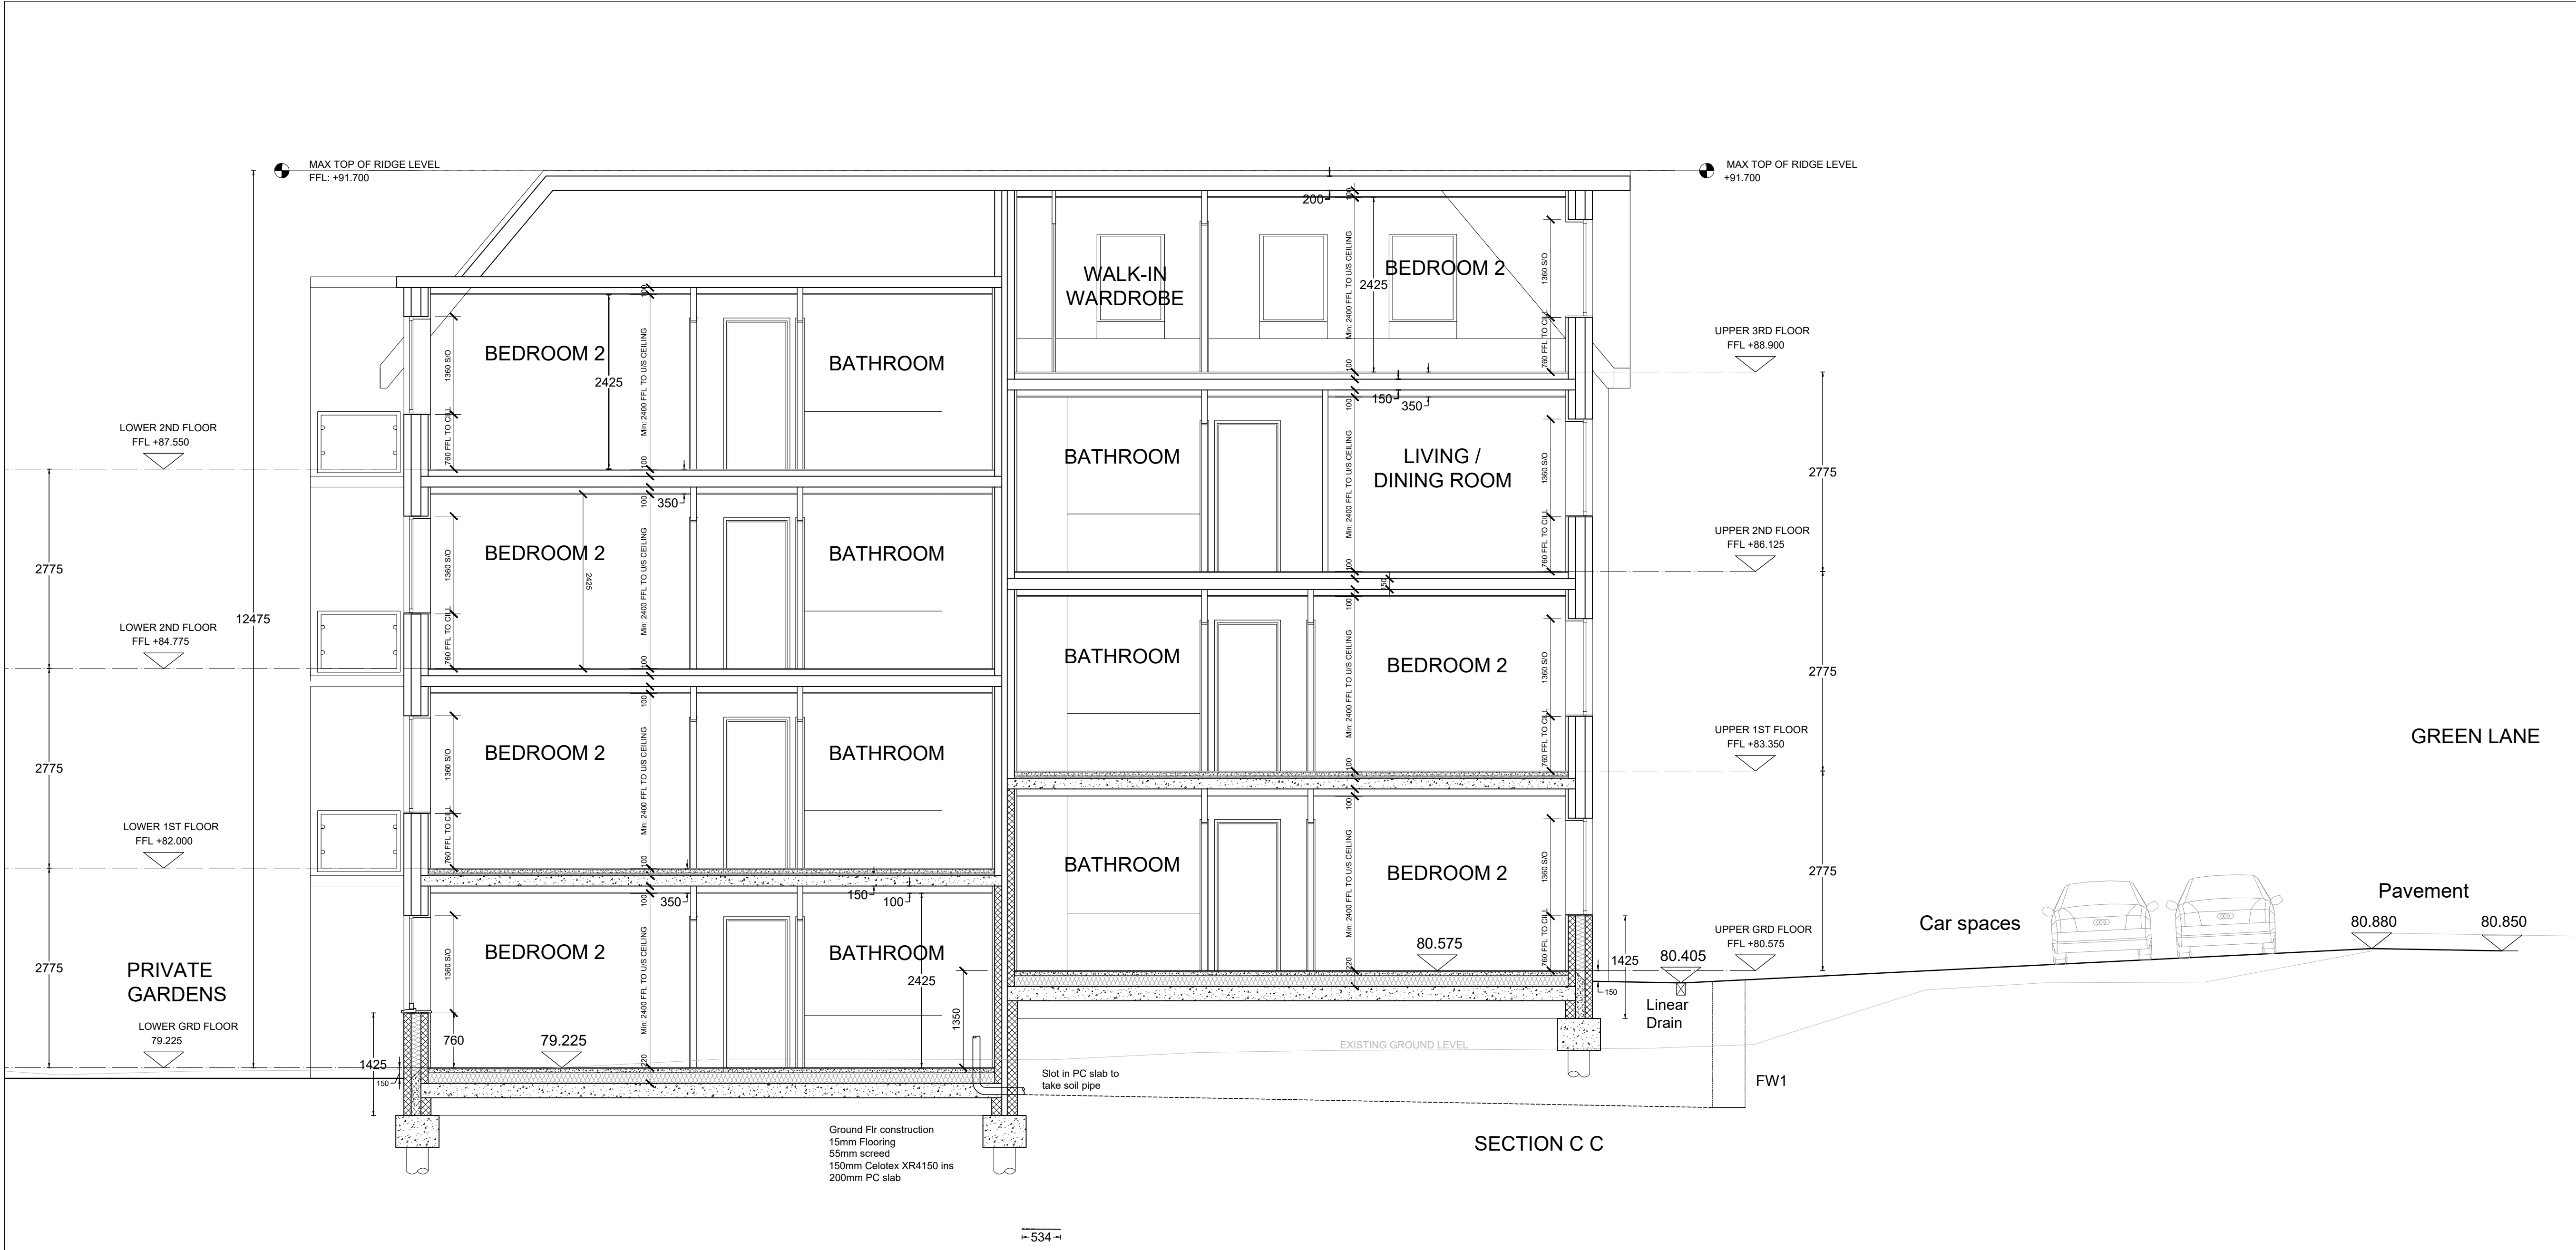


110 GREEN LANE, NORTHWOOD. HA6 1AW

[illegible]

Fraser Kirkcaldy
CHARTERED ARCHITECTS
19 AUSTENWAY, GERRARDS CROSS, BUCKS, SL9 8NN
TEL: 01753 892 877
admin@fka.uk.com www.fka.uk.com

CLIENT
PHILIP SMITH

TITLE
110 GREEN LANE, NORTHWOOD
NORTHWOOD, HA6 1AW
SECTIONS C-C

SCALE 1:50@A1	DATE OCT 2016	REF FK
------------------	------------------	-----------

DRW	15-12/207 _A
-----	------------------------
