




As existing - curtain walling with all 'fixed lights'

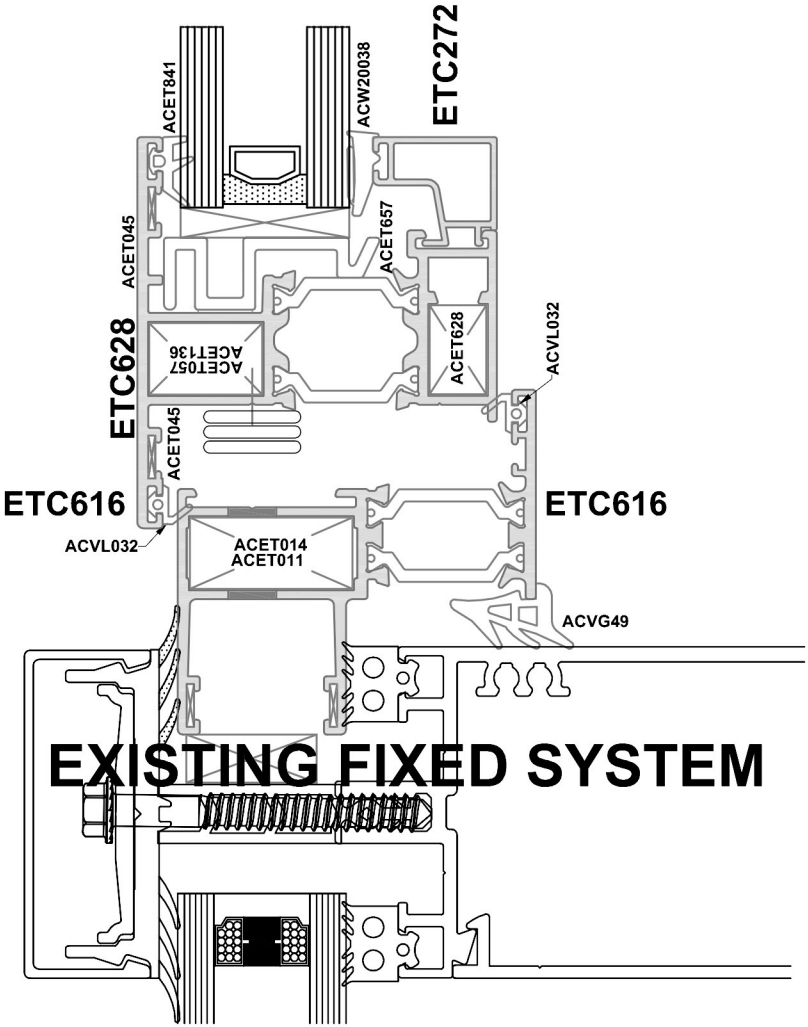

As Proposed - Alithurn 600 window fittings



KENNETH W REED

ASSOCIATES

chartered architects

369 Station Road , Harrow , Middlesex HA1 2AW

job

Building 3 & 4, Status Park
Heathrow, UB3 5EY

sheet

Replacement windows

scale	project number	drawing number	revision
n/a	2000	W1	-
date			
drawn by			
rk			