
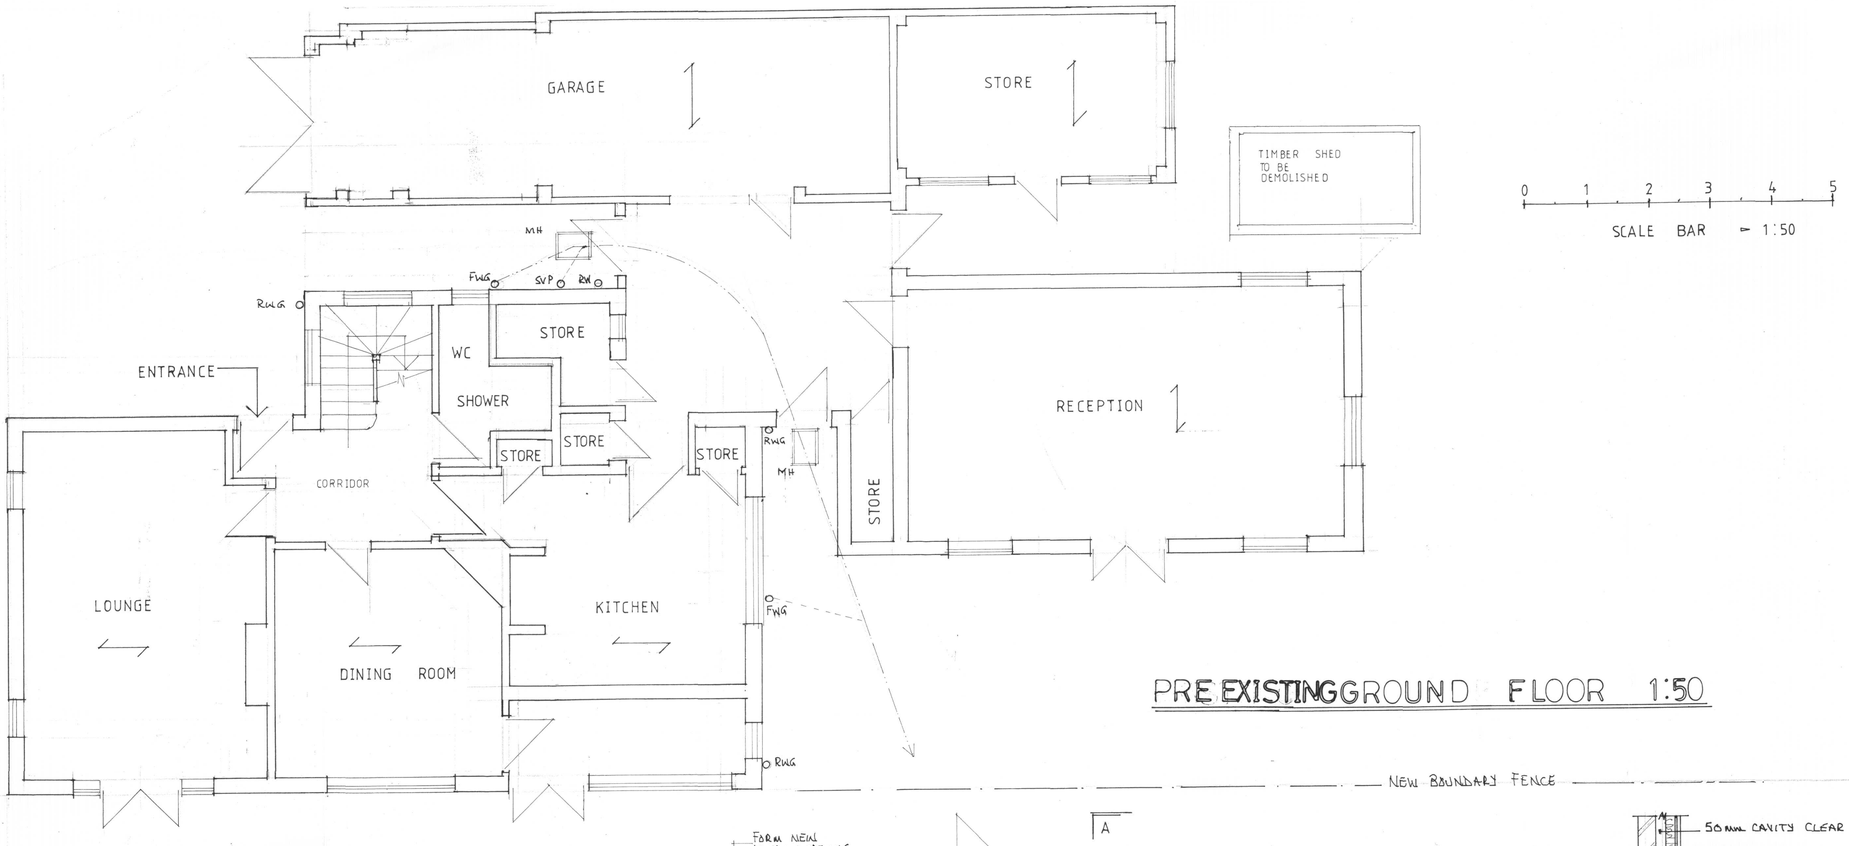


0 1 2 3 4 5

SCALE BAR = 1:50

PRE EXISTING GROUND FLOOR 1:50

EXISTING GROUND FLOOR 1:50

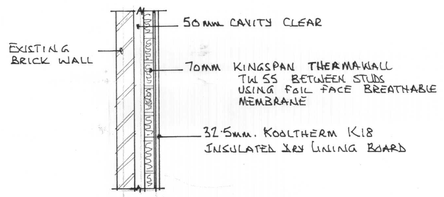

SECTION A–A

MECHANICAL EXTRACT FAN 15 l/s VENTED TO OUTSIDE AIR COUPLED TO LIGHT SWITCH WITH 15MINUTES OVER RUN

FD30 HALF HOUR FIRE RESISTING DOORS FITTED ON 3 HINGES

SD MAINS OPERATED SMOKE DETECTORS WITH BATTERY BACKUP AND INTERLINKED

HD MAINS OPERATED HEAT DETECTOR NEAR COOKER POSITION

ALL DIMENSIONS TO BE CHECKED ON SITE.

No.	Revision	Date	No.	Revision	Date	No.	Revision	Date	No.	Revision	Date	Notes

Project: 2 WOODSIDE ROAD NORTHWOOD, HA6 3QE

Drawing Title: EXISTING & PROPOSED GROUND FLOOR

Scale: 1:50 Drawn: KS

Date: JAN.2013 Checked:

Drawing No.: KS/2013/01 Revision: B

Royal 35