


- 01
- Back office and circulation areas to receive new decorations and flooring.
- 02
- New decorations, flooring and nosings throughout customer staircase.
- 03
- Install new handrails to means of escape staircase where currently provided on one side only.

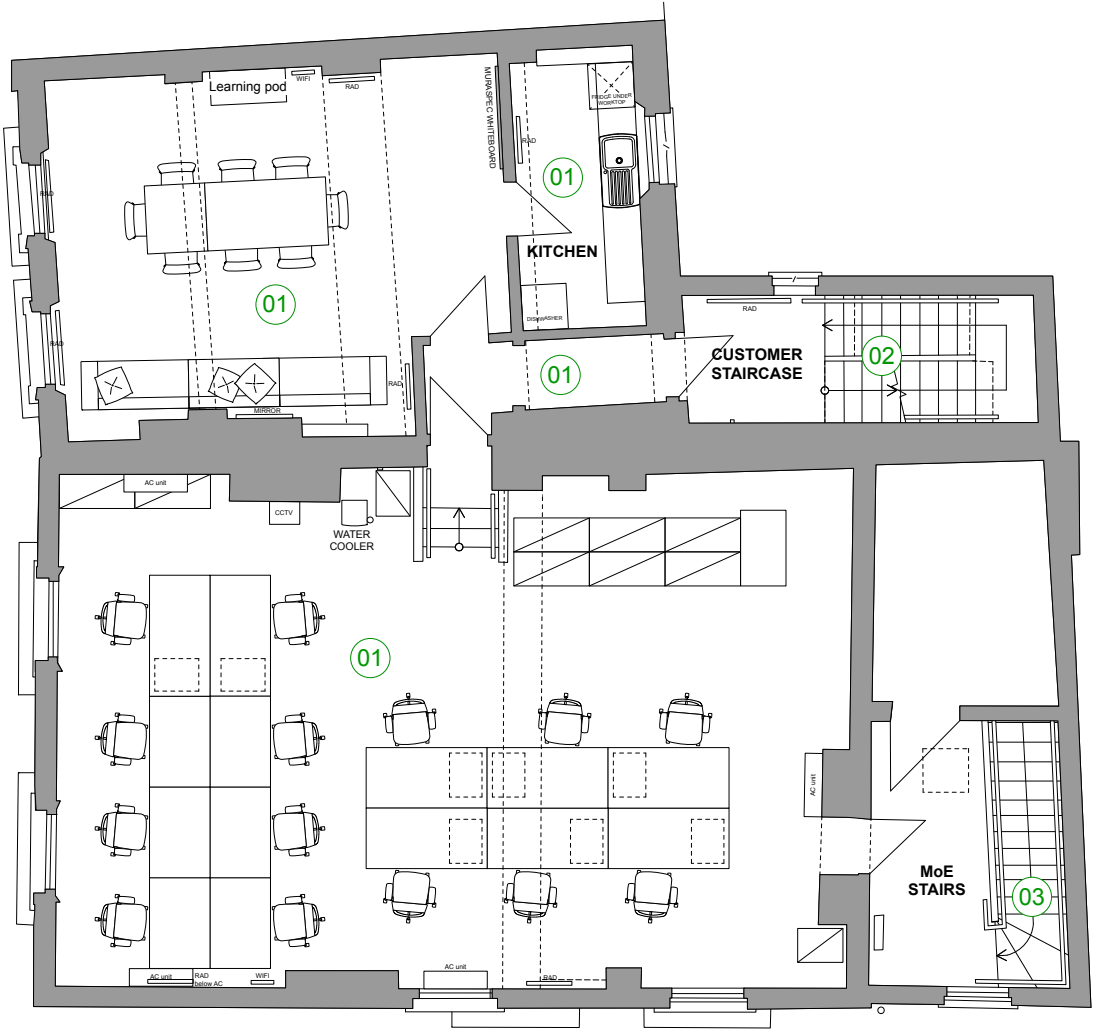

REVISION		BY	DATE
A	Updated to align with planning/conservation officer comments	JPR	04.10.21

REVISION	BY	DATE

CONTRACTORS MUST CHECK ALL DIMENSIONS ON SITE. ONLY FIGURED DIMENSIONS ARE TO BE WORKED FROM. DISCREPANCIES MUST BE REPORTED TO THE ARCHITECT BEFORE PROCEEDING.

© THIS DRAWING IS COPYRIGHT

PLANNING APPLICATION

CLIENT	CORPORATE REAL ESTATE
PROJECT	HSBC UXBRIDGE 28 HIGH STREET, UXBRIDGE, UB8 1JN PIN GB7352

PUBLIC	
DRAWING	PROPOSED SECOND FLOOR PLAN
DRAWING No.	20 095 PA 24
SCALE	1:100 @ A3 1:50 @ A1
DRAWN BY / OFFICE	JPR / DORCHESTER
REVISION	A