

- 01
- New brand non-illuminated individual built up letters & logo to replace existing. Stonework repairs to be carried out as required.
- 02
- New brand non-illuminated conservation style projecting sign to replace existing projecting sign.
- 03
- New acrylic consolidated nameplate to replace existing individual name plate and opening hours signs and use existing fixings where possible.
- 04
- New external ATM header signage to replace existing.
- 05
- All painted stonework to be redecorated to match existing up to cornice level.
- 06
- Existing entrance door frame and ground floor window frames to be repainted white.




HIGH STREET ELEVATION

SIGNAGE DETAILS



Fascia Signage
Individual built up letters and logo fixed directly to new full length white fascia panel
Letters made from aluminium and sprayed with 50% gloss paint
Non-illuminated
Thickness/projection: 60mm

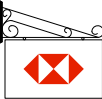

Projecting Hanging Sign
3mm thick face panel attached to mild steel bracket with 3mm rings welded to bracket
Thickness: 70mm
Projection: 662mm
Non illuminated conservation style
To replace existing projecting sign



Proposed consolidated nameplate (white)
Acrylic faced name plate
Wall fixed to stone with screws
Thickness/projection: 26mm
Size: 875(h) x 300(w) mm
Non illuminated
Fixed in location to replace existing opening hour sign and use existing fixings where possible



Aluminium Non-illuminated ATM Headers
Folded aluminium panel with digital print
Fixed to glass with vhb tape
Max thickness/projection: 32mm
Non illuminated
Fixed above existing external ATM

REVISION		BY	DATE	REVISION	BY	DATE
A	Updated to align with planning/conservation officer comments	JPR	04.10.21			

REVISION	BY	DATE

CONTRACTORS MUST CHECK ALL DIMENSIONS ON SITE. ONLY FIGURED DIMENSIONS ARE TO BE WORKED FROM. DISCREPANCIES MUST BE REPORTED TO THE ARCHITECT BEFORE PROCEEDING.

© THIS DRAWING IS COPYRIGHT

PLANNING APPLICATION

CLIENT	CORPORATE REAL ESTATE
PROJECT	HSBC UXBRIDGE 28 HIGH STREET, UXBRIDGE, UB8 1JN PIN GB7352

PUBLIC	
DRAWING	PROPOSED HIGH STREET ELEVATION
DRAWING No.	20 095 PA 25
SCALE	1:100 @ A3 1:50 @ A1
DRAWN BY / OFFICE	REVISION
JPR / DORCHESTER	A