




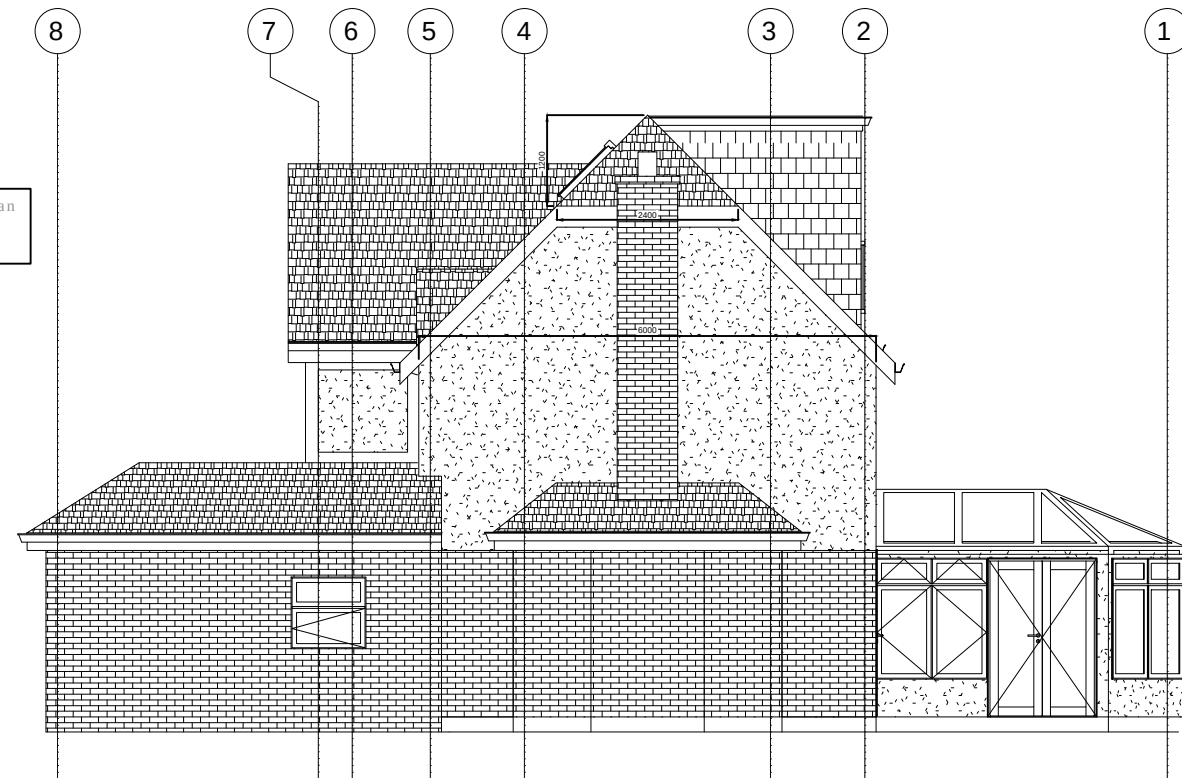


PROPOSED FRONT ELEVATION

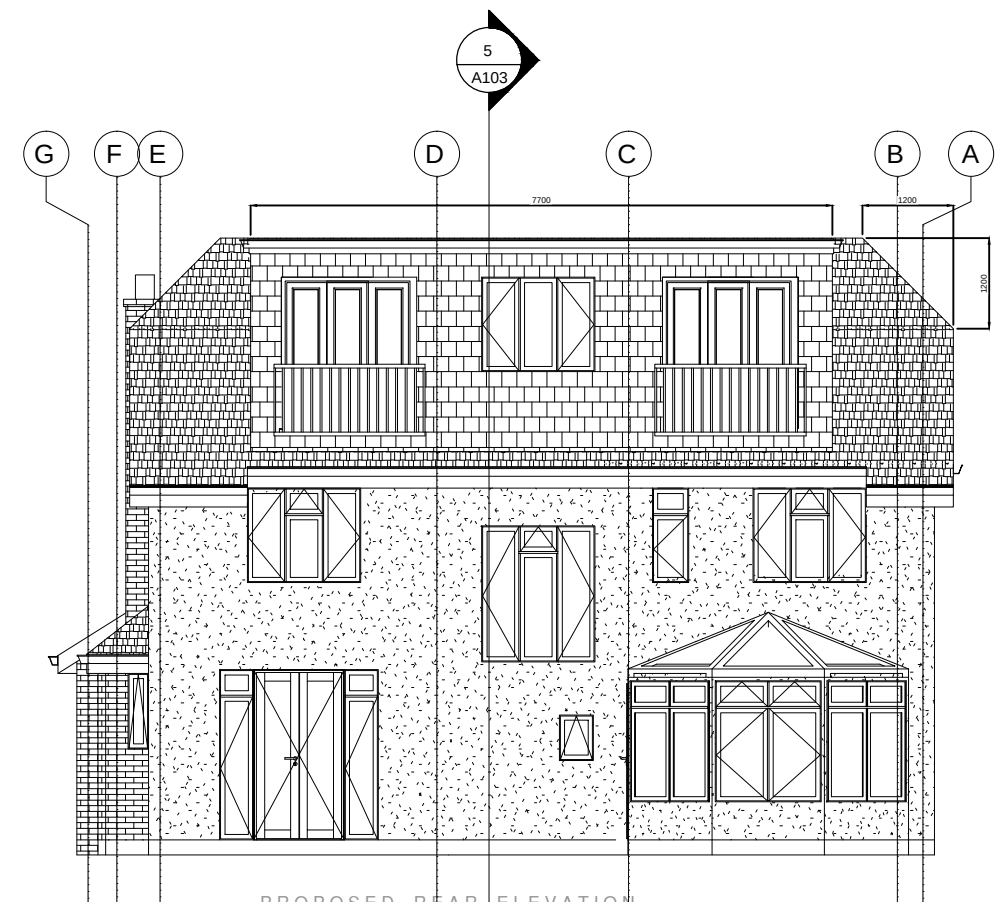

PROPOSED LEFT SIDE ELEVATION

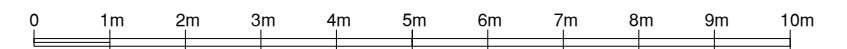

PROPOSED REAR ELEVATION

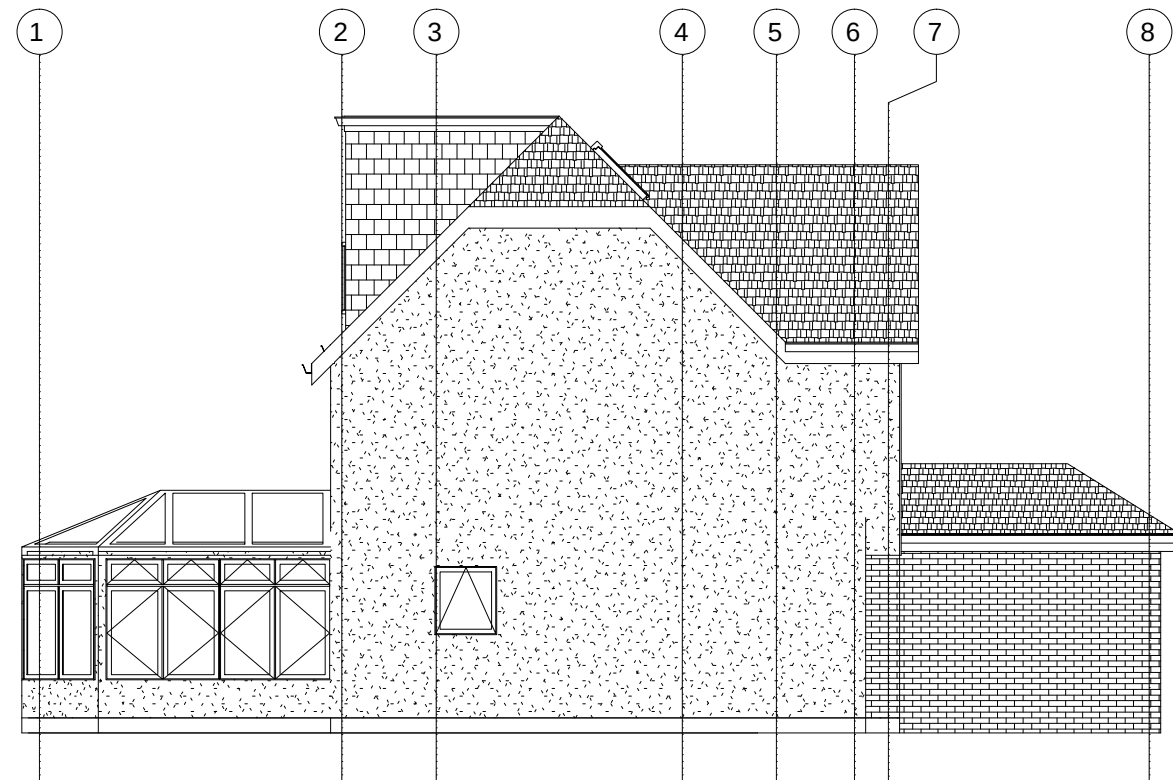

PROPOSED RIGHT SIDE ELEVATION

NOTE! THE MATERIALS USED IN THE CONSTRUCTION OF THE EXTENSION WILL BE OF SIMILAR APPEARANCE TO THOSE USED IN CONSTRUCTION OF THE EXTERIOR OF THE EXISTING DWELLINGHOUSE



STUDIO CAD PROJECTS
Architectural Designers

TEL: 079 581 581 90
E-mail: scp.projects@onet.eu

PROJECT:
124 DUCKS HILL ROAD
NORTHWOOD HA6 2SJ
PROPOSED PLANS

SCALE: 1:50 (A1) 1:100 (A3)
DATE: JAN 2021

PROJECT No:
2201206-3

THIS DRAWING MUST NOT BE REPRODUCED, MULTIPLIED OR SUBMITTED TO THE INSPECTION OF THIRD PARTIES WITHOUT OUR PRIOR PERMISSION.
ALL DIMENSIONS TO BE CHECKED AND VERIFIED ON SITE