


Surface water infiltration

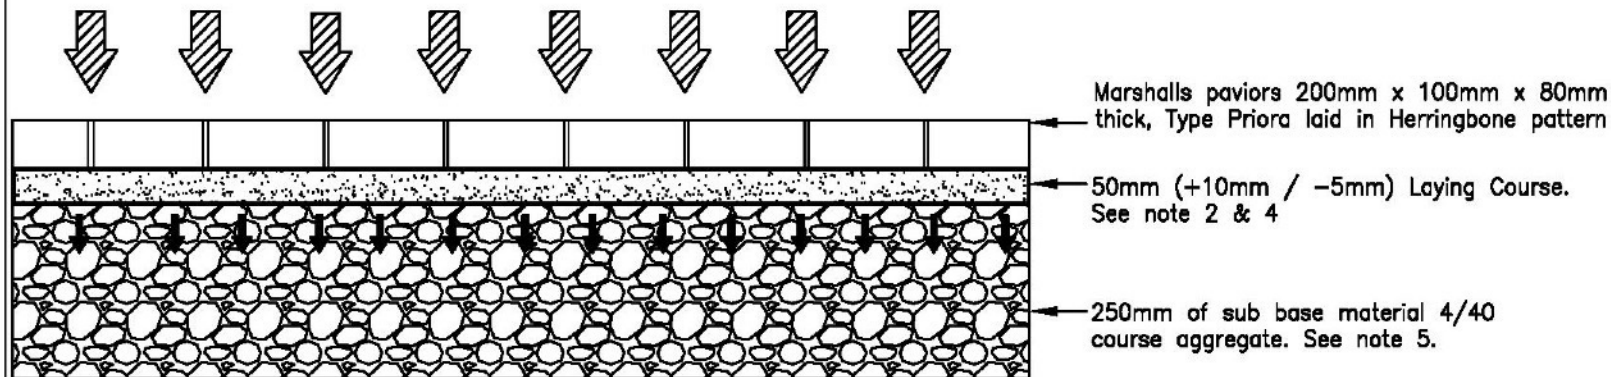

Cross Section Of Paving System

N.B. The system shall only be used in verges.

Notes:

1. All dimensions are in millimetres.
2. Design shall comply with BS 7533-13:2009 The Guide for The Design of Permeable Pavements.
3. Laying course material (1/10 aggregate) shall conform to BS 7533:13:2009 para 6.7 and the grading in Table A2.
4. The jointing & void filling material should be checked with the paving unit manufactures.
5. Increase the sub-base thickness for traffic loadings greater than domestic vehicle loading. See Table 7 and 8 in BS 7533-13:2009.

STANDARD DRAWINGS

PERMEABLE CONCRETE BLOCK PAVING