
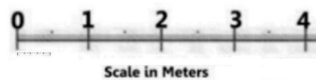


Application Site - 159 Charville Lane

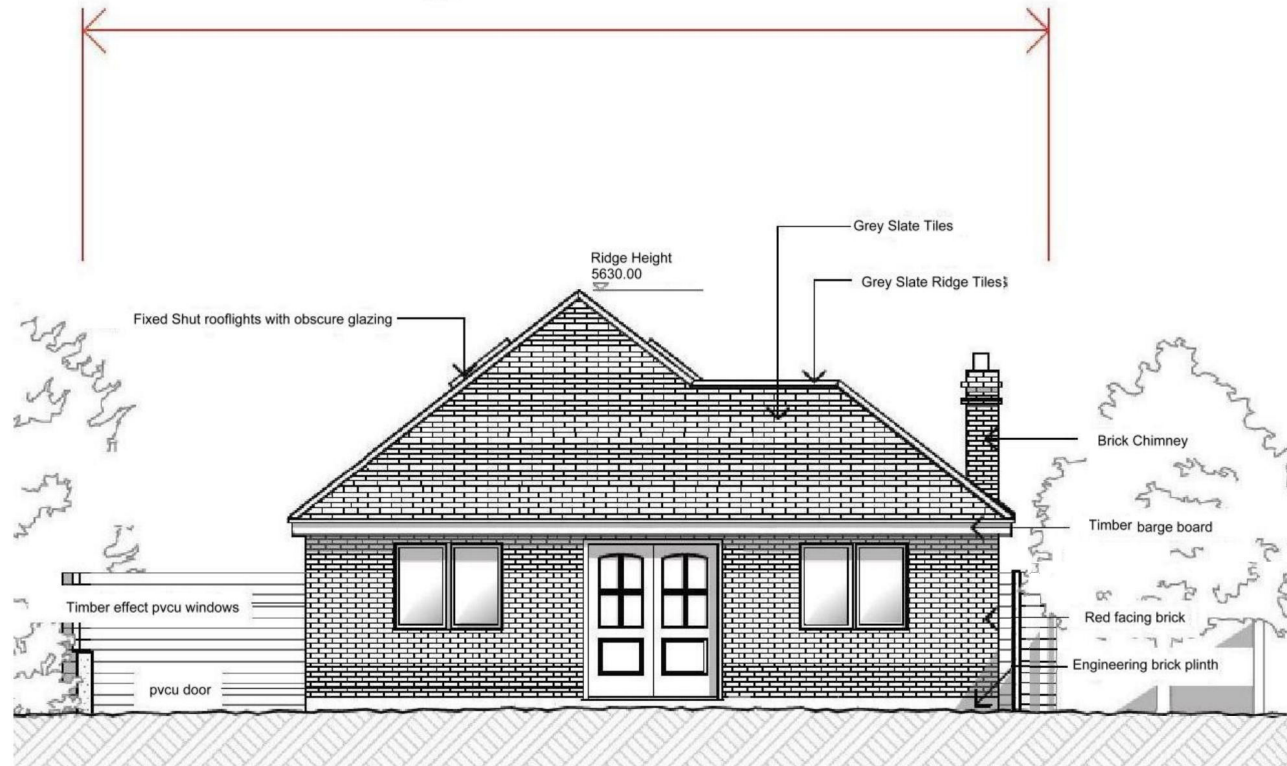

Project	159 Charville Lane	Design:	BFSGC
Title:	Hayes Middlesex		
Client:			Sage Ct, Unit 3 Silbays Rise,
Drawing:	Elevation Drawings		South Heath, Bucks. HP16 9GG
Title:	MW-01-BFSGC-2018		Tel: 07756 917937

Scale
1:100 @ A4
(Landscape)