



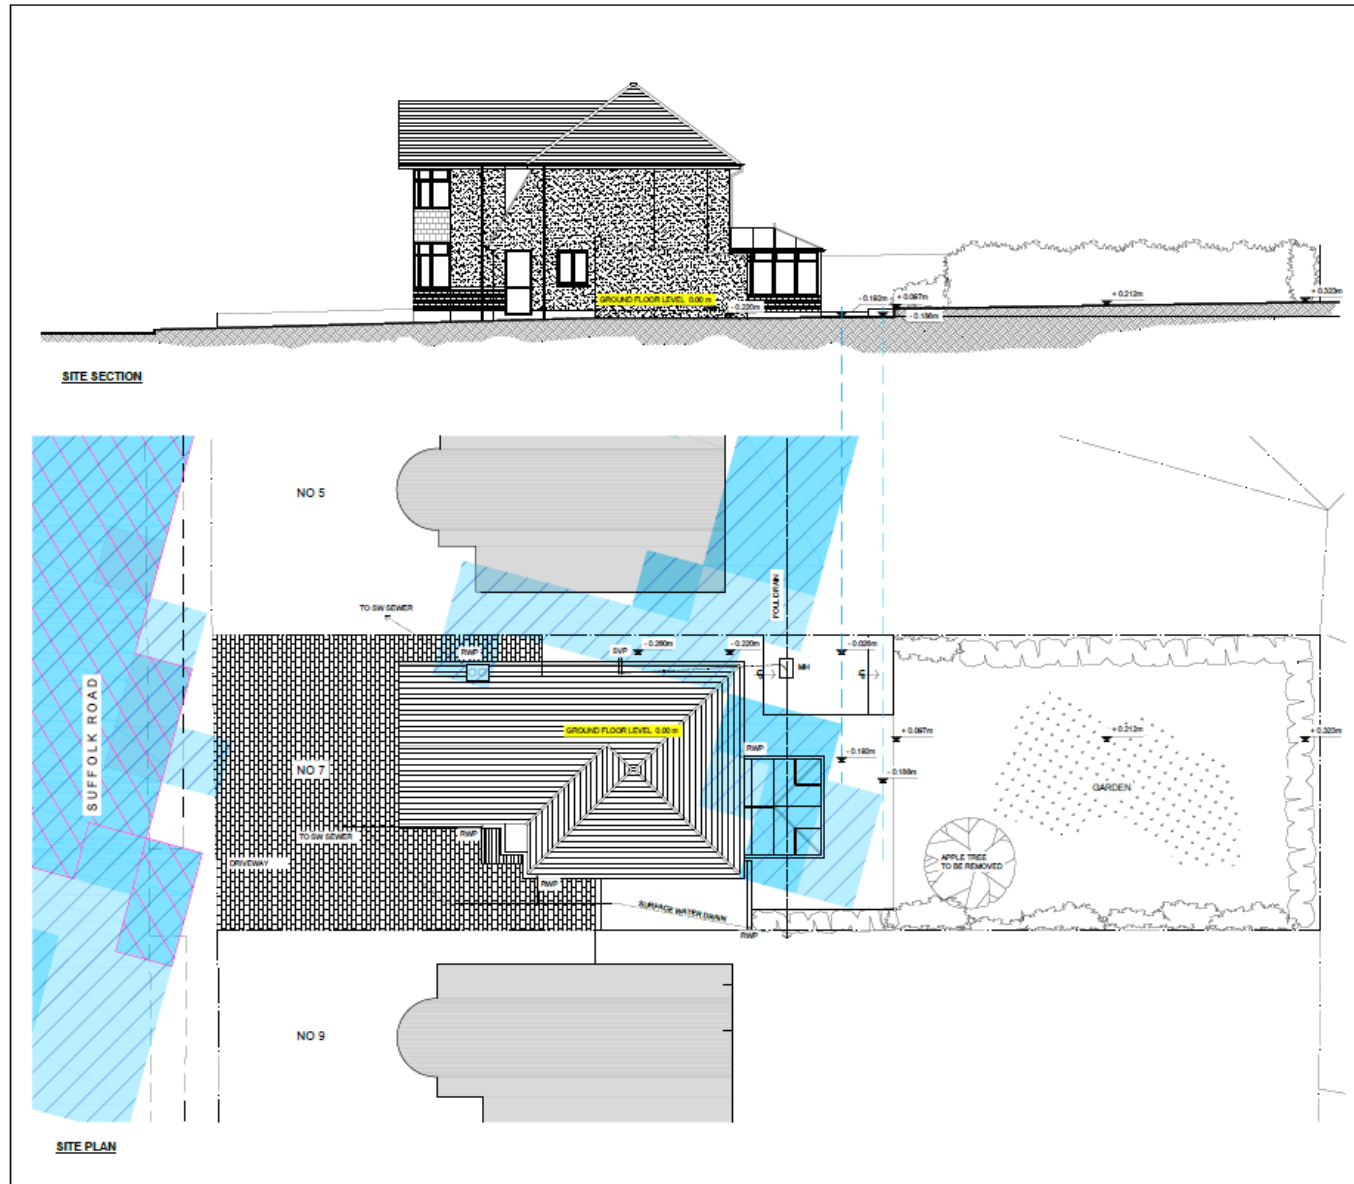

Existing Plan and Section

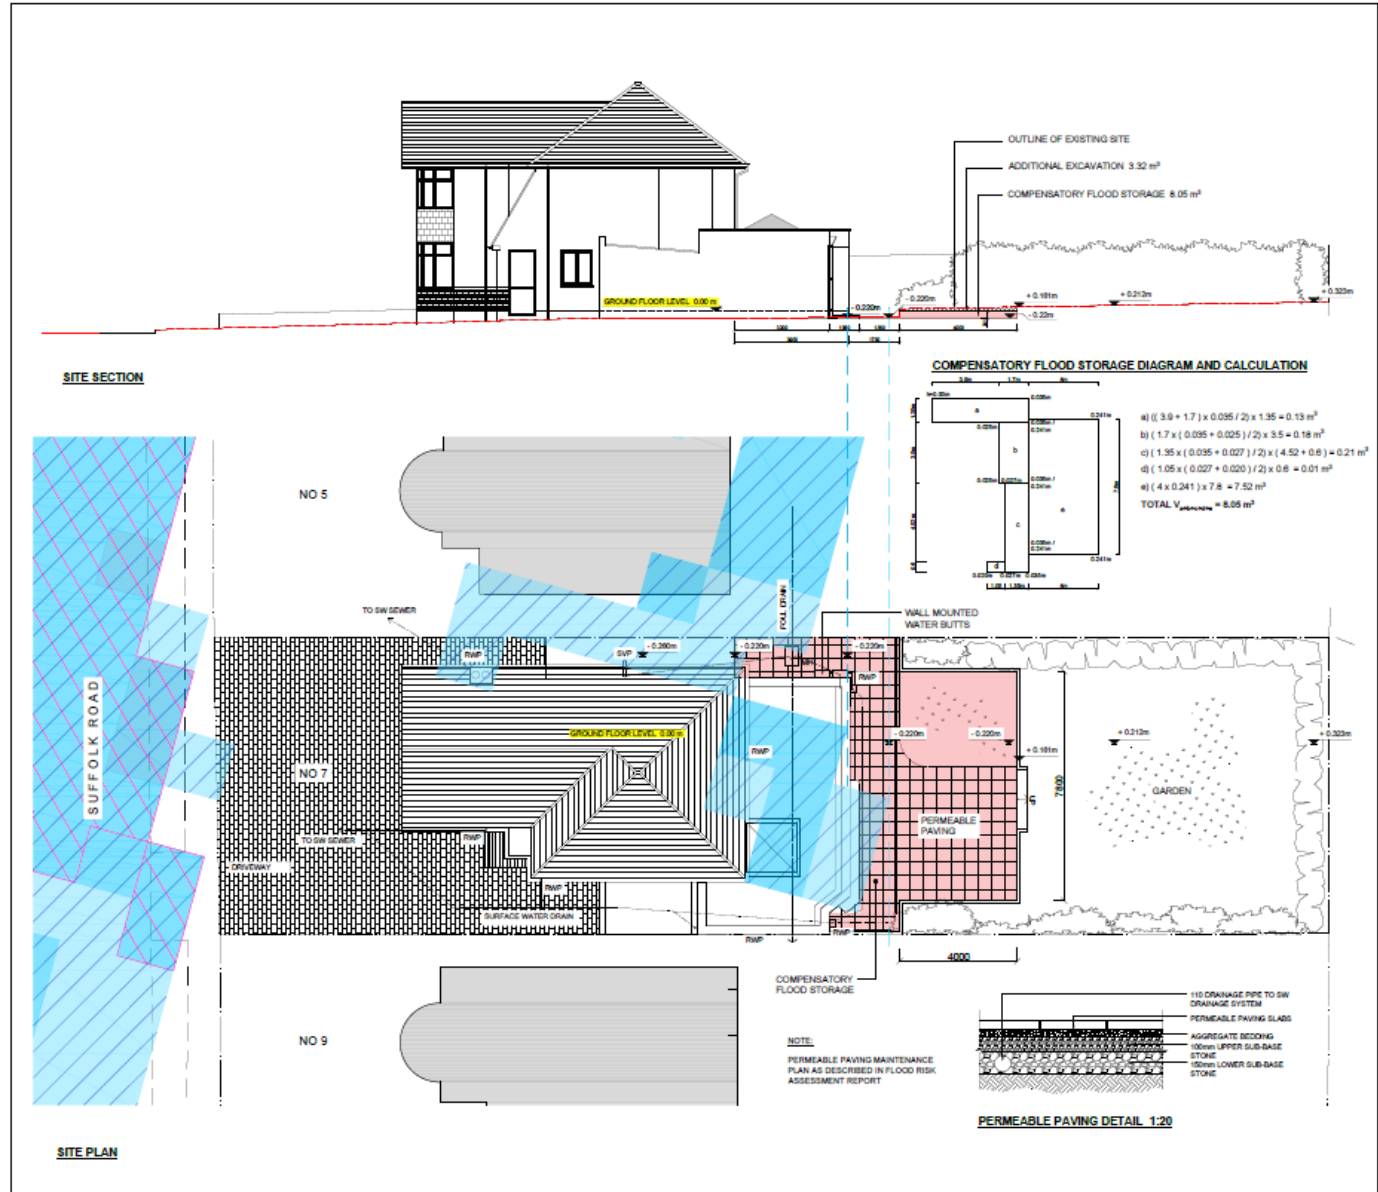

Proposed Plan and Section