




Proposed Existing

FRONT ELEVATION




Existing proposed

REAR ELEVATION

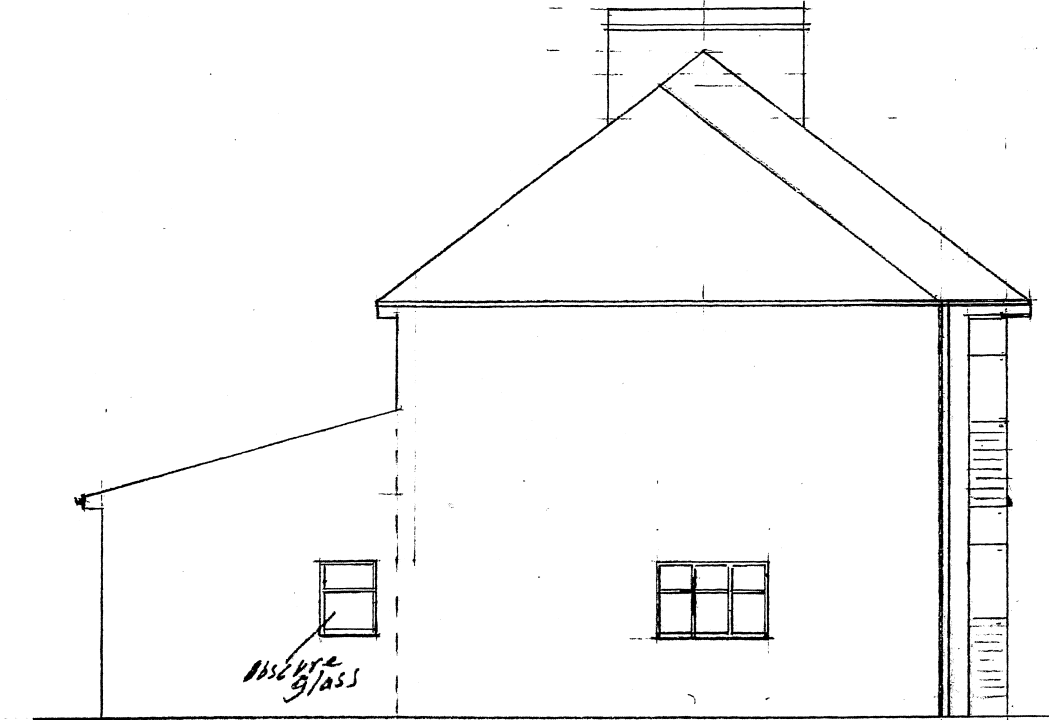


insert glass

SIDE ELEVATION

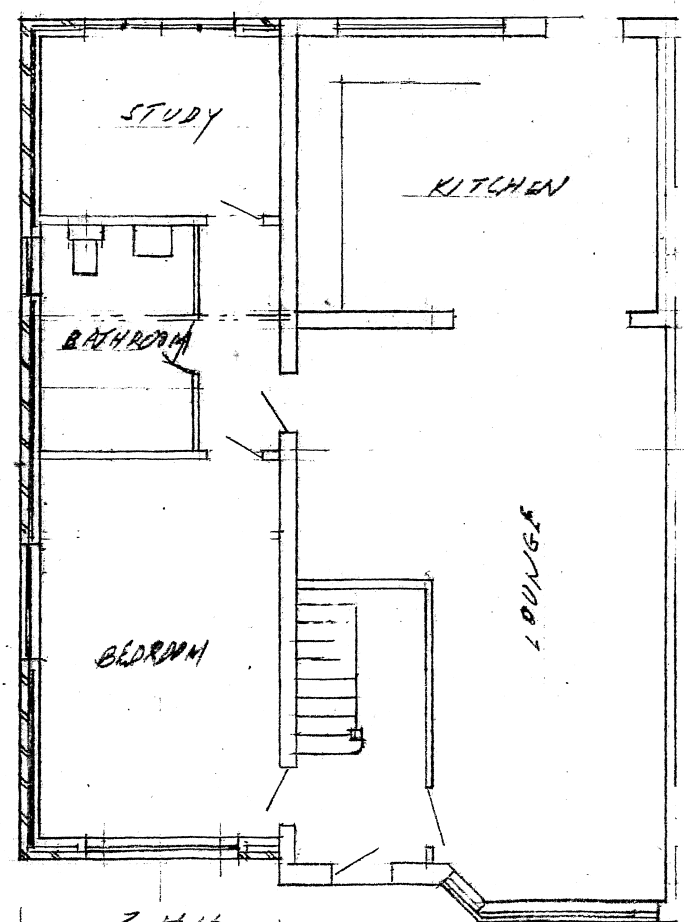


3.95 3.44
= 2/3 of
house width

GROUND FLOOR

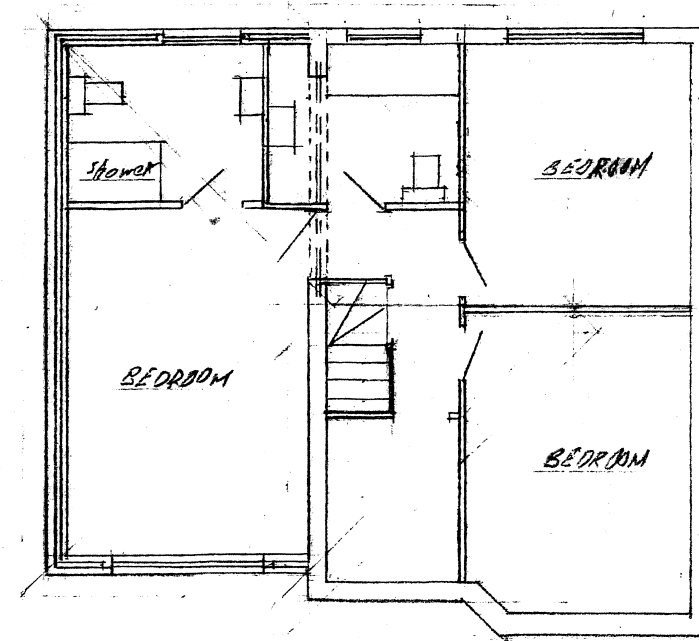


FIRST FLOOR

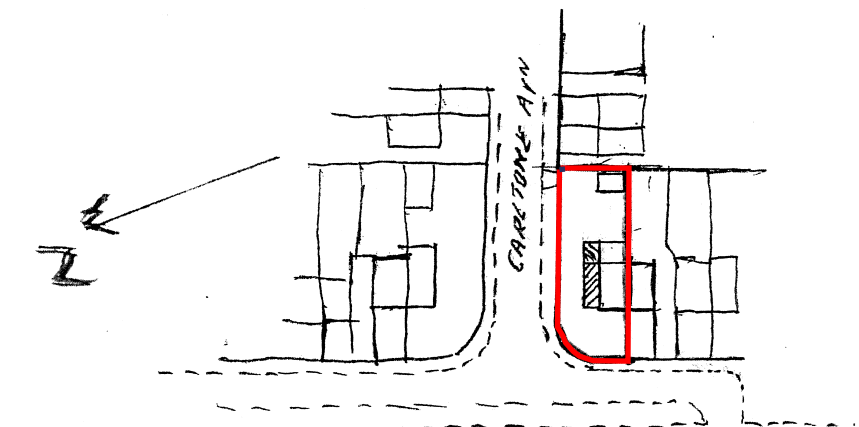

SHEPISTON LANE

LOCATION PLAN

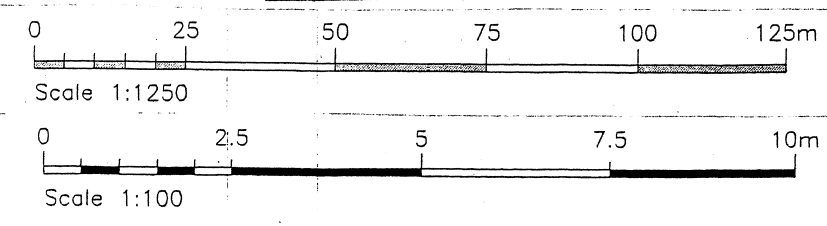

49 SHEPISTON LANE, HAYES

TWO STOREY SIDE & PART SINGLE STOREY REAR EXTENSION

SCALE : 1:100, 1:1250