


PLAN VIEW

①

SCALE 1:25

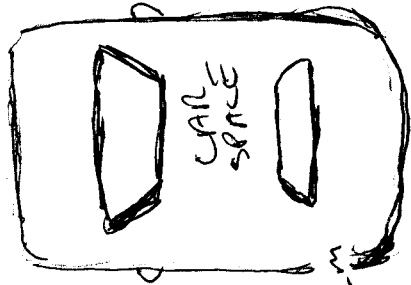

1:50

EXISTING
INSET
DOOR WAY

3.2

PROPOSED
PORCH WAY



EDGE OF PROPERTY

EXISTING
PORCH

175

EXISTING
OUT BUILDING

850

115

SCALE 1:25

PLAN VIEW

