

①


SCALE

1:50

8.5m

Right side
ELEVATION

Door
WAY

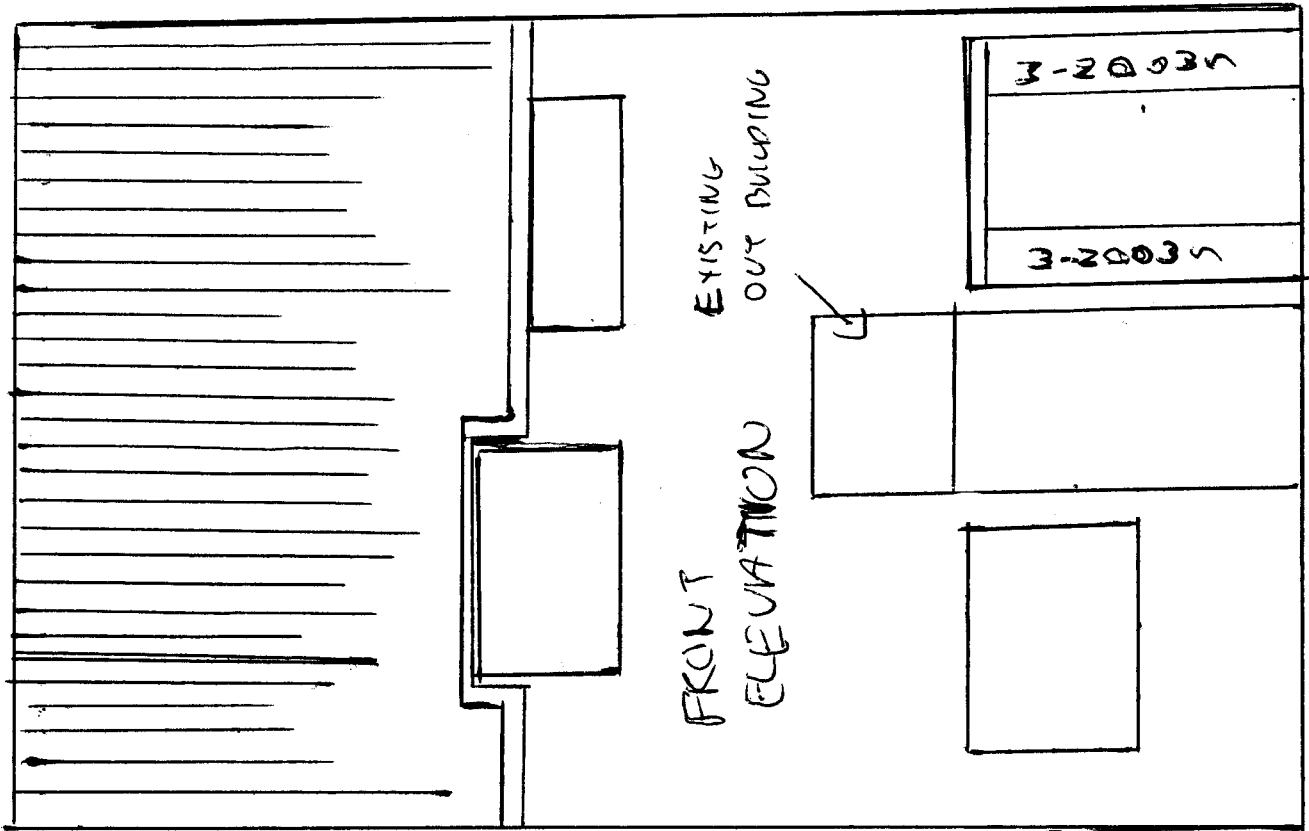

FRONT
ELEVATION

EXISTING
OUT BUILDING

3-20035

3-20035

5.5m