



FRONT + Side Elevation

UB9 636
HAREFIELD

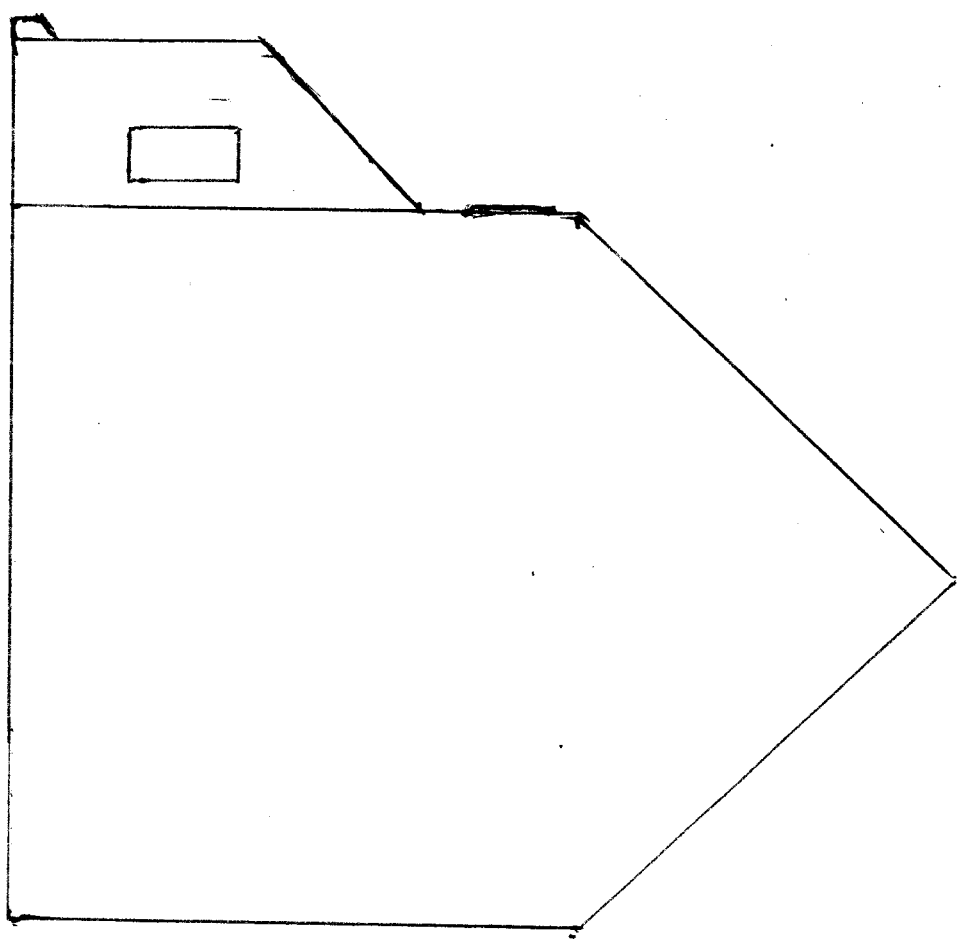

1:75

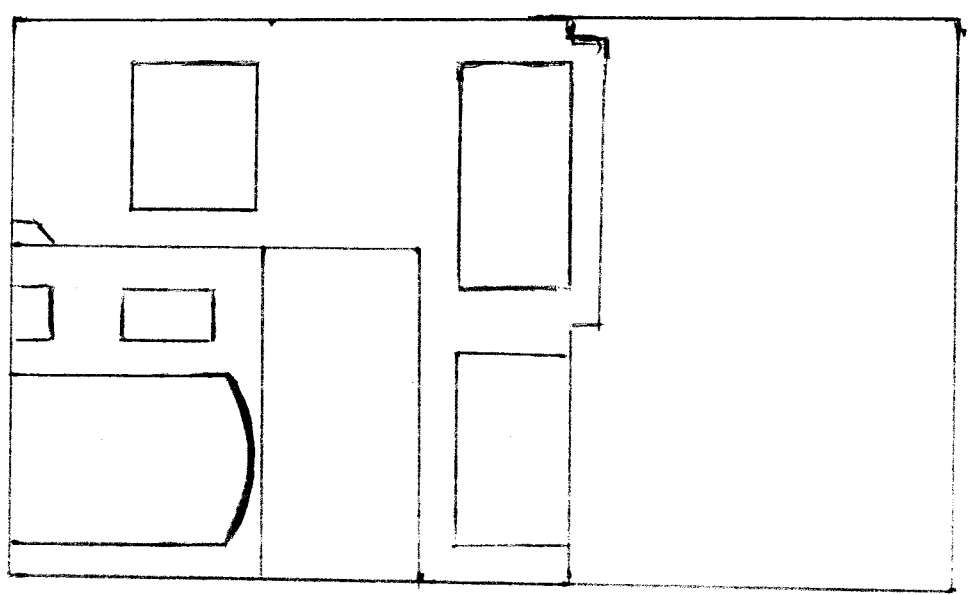

K 3.3m X