
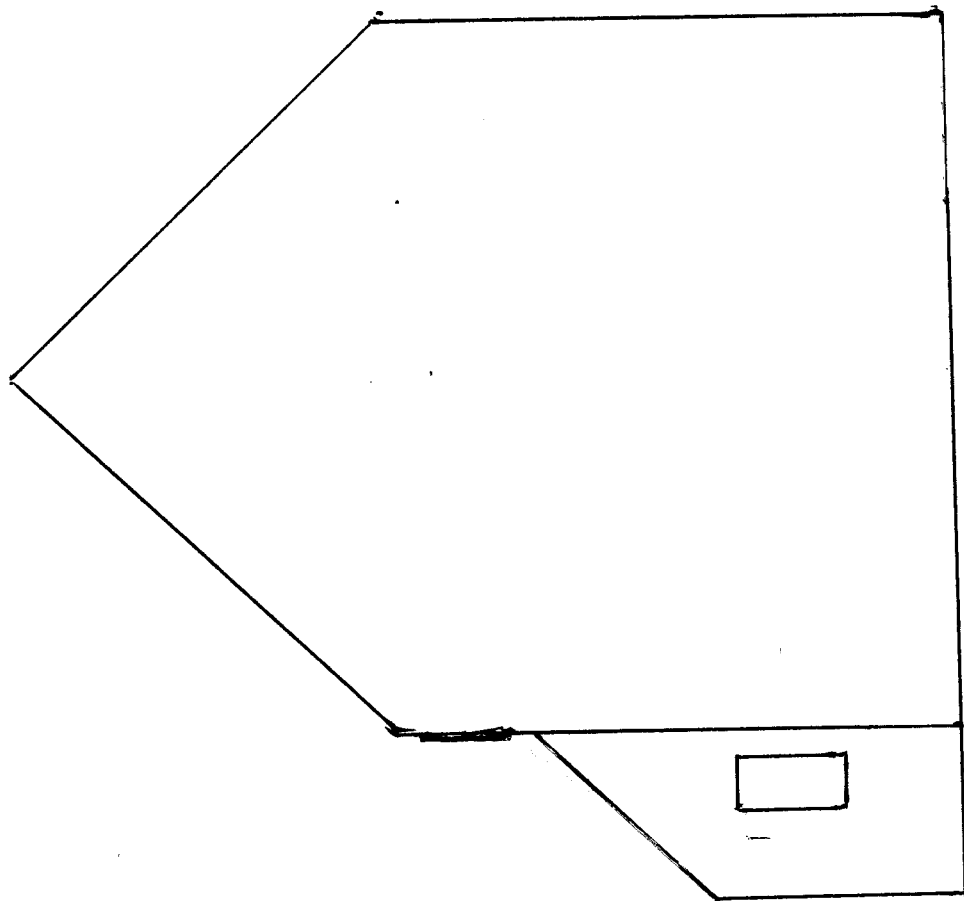


66 PEERLESS DR
UBG 6)6-
HARLEFIELD

FRONT + SIDE ELEVATION

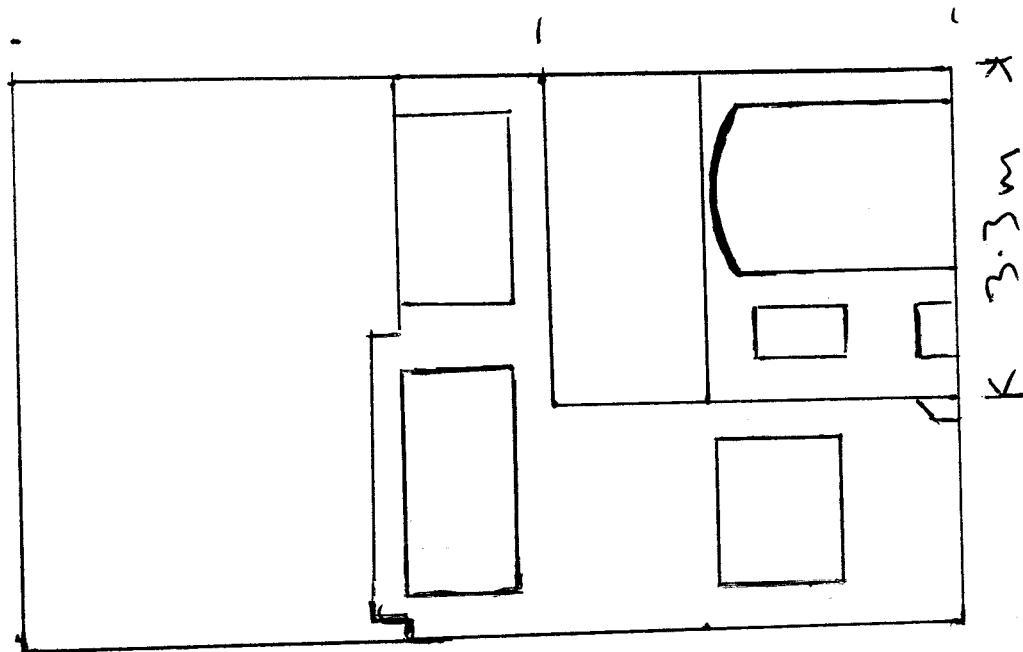

1:75
1 2 3 meters