
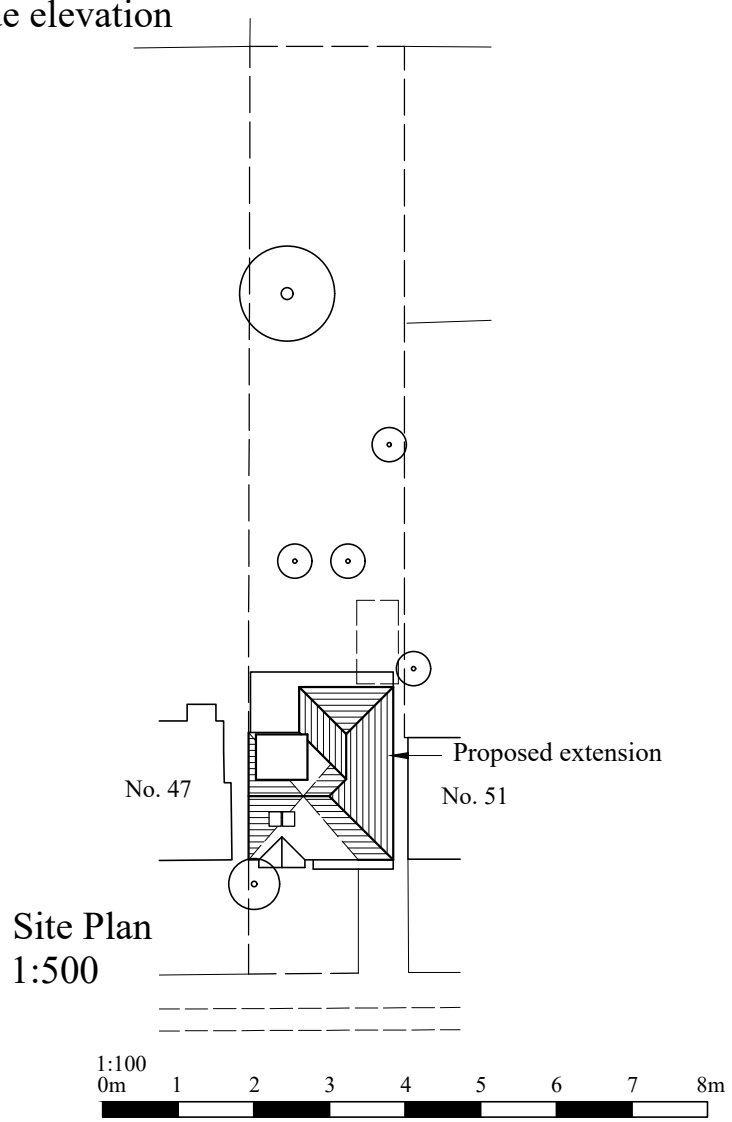
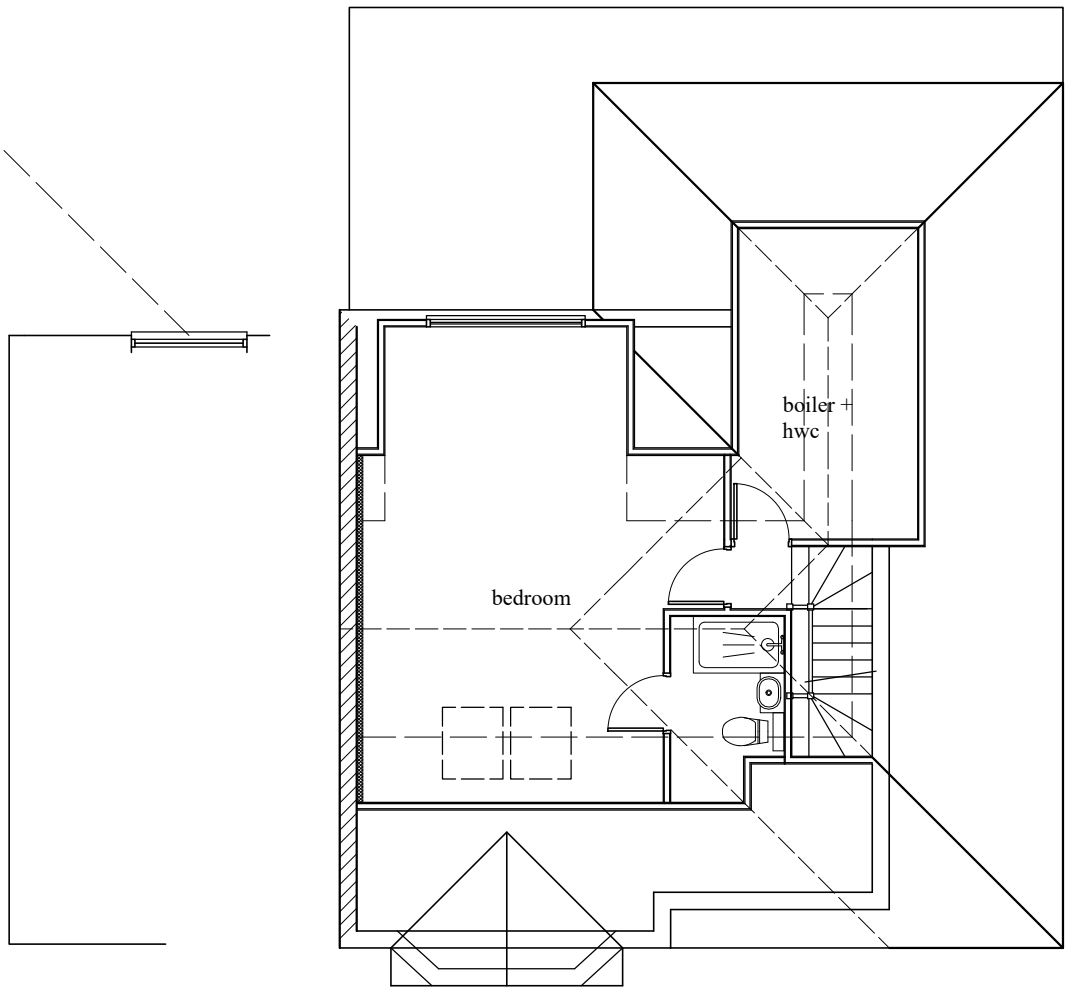
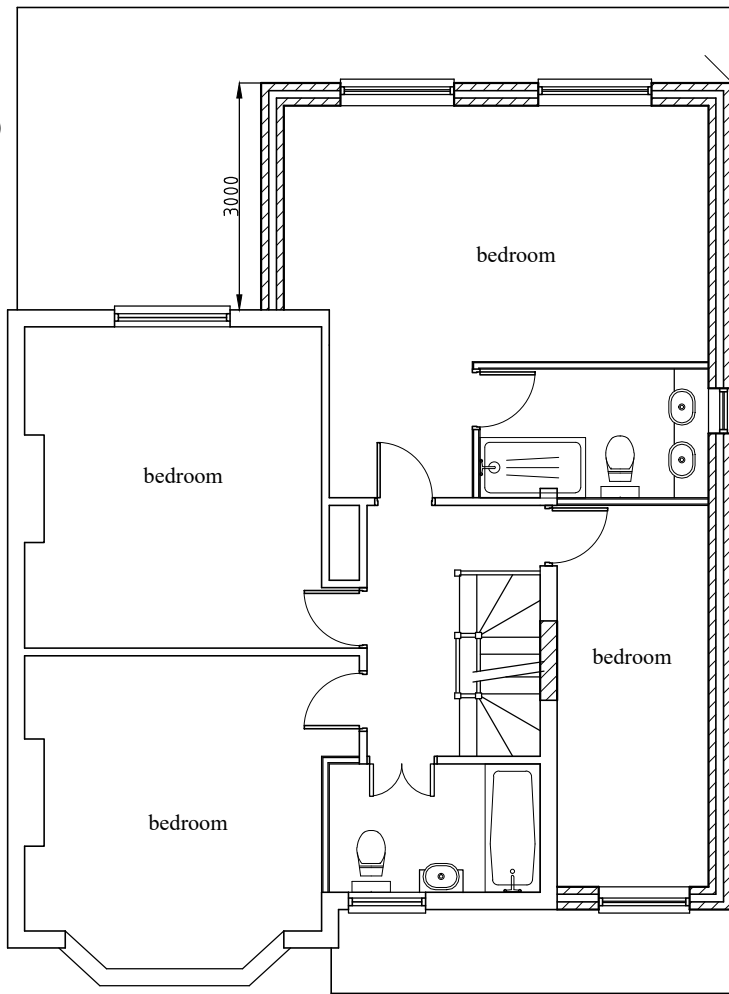
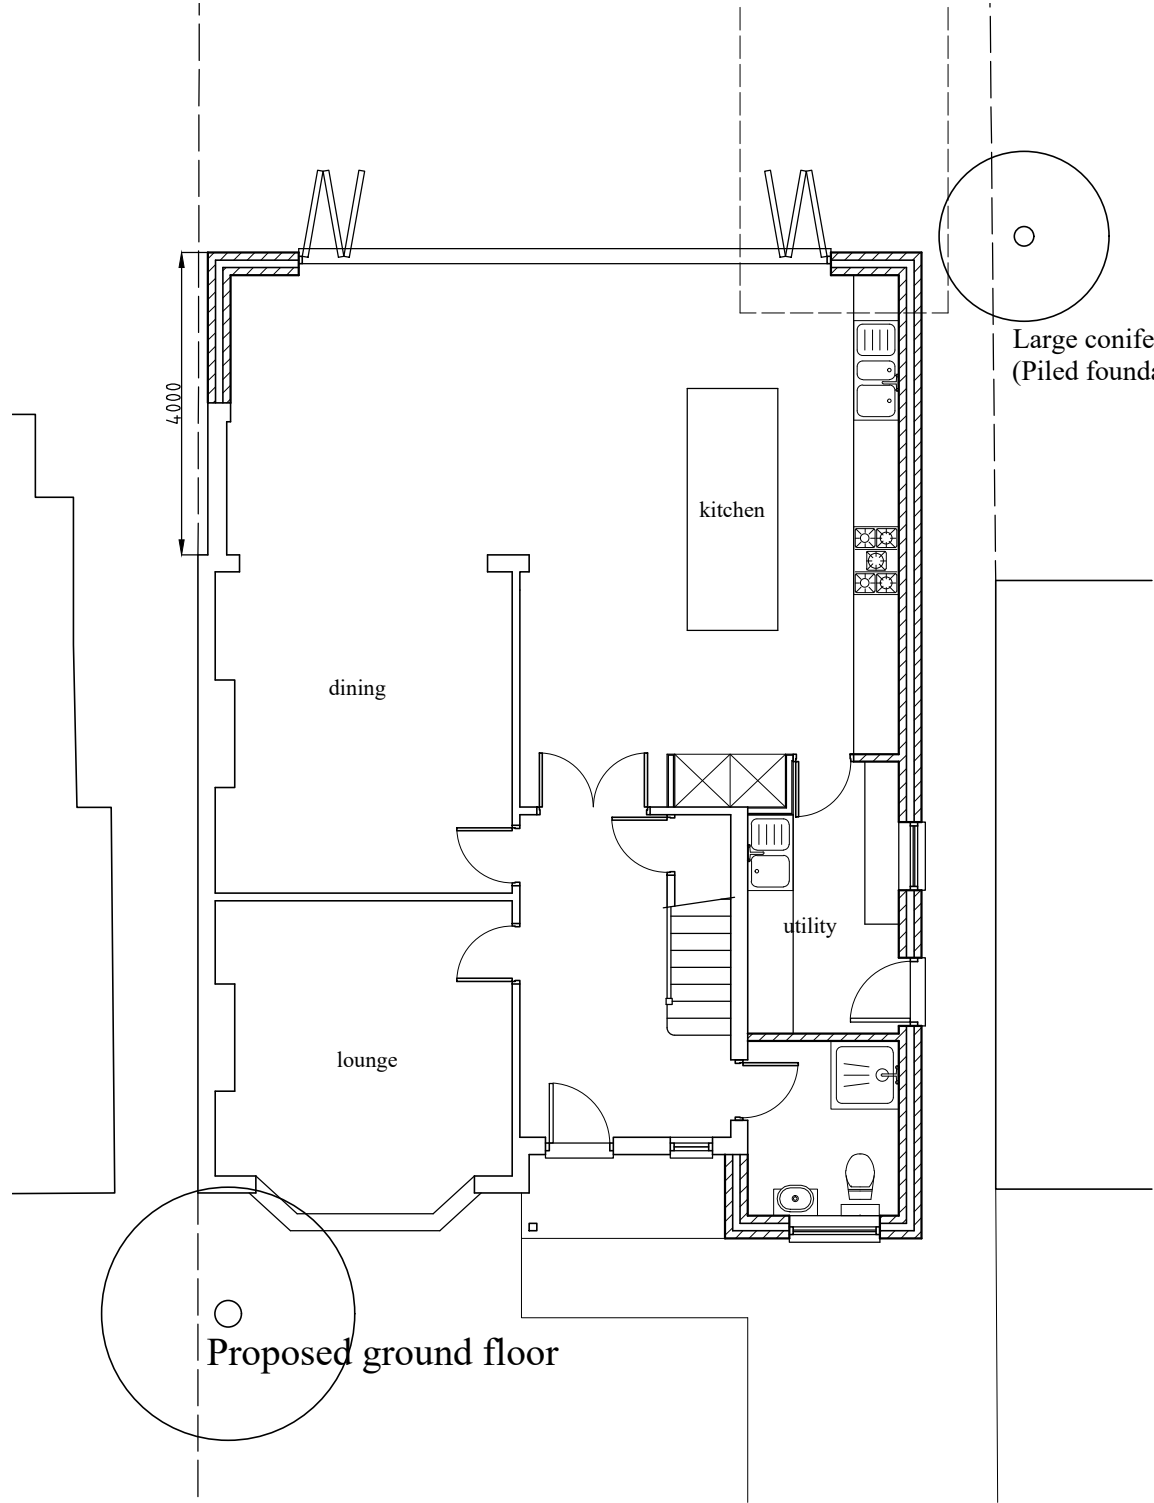
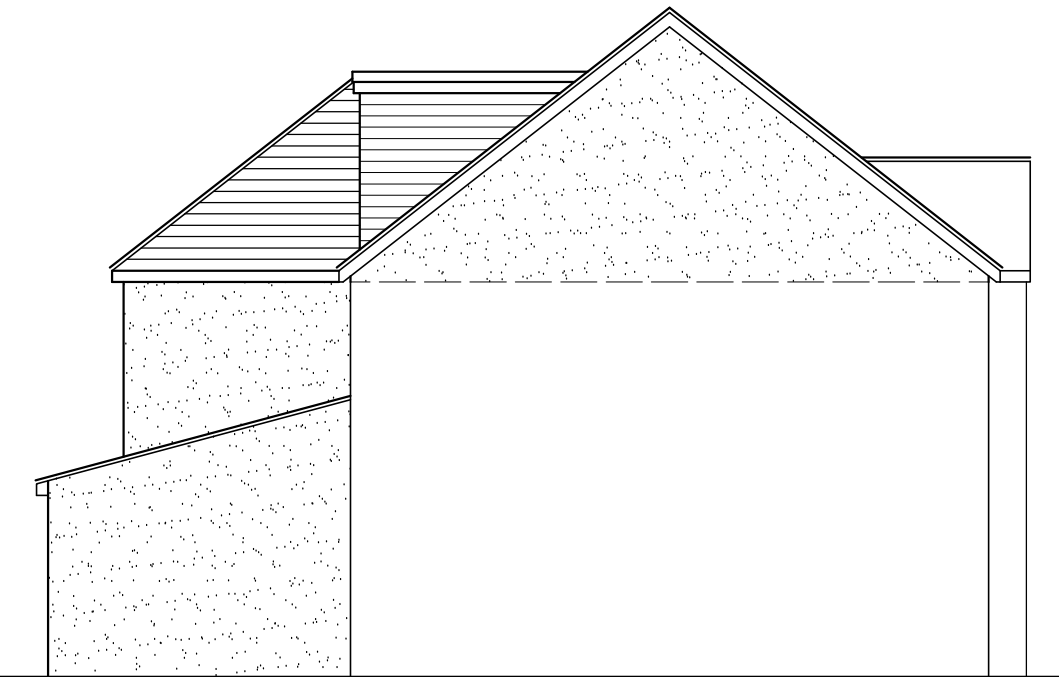
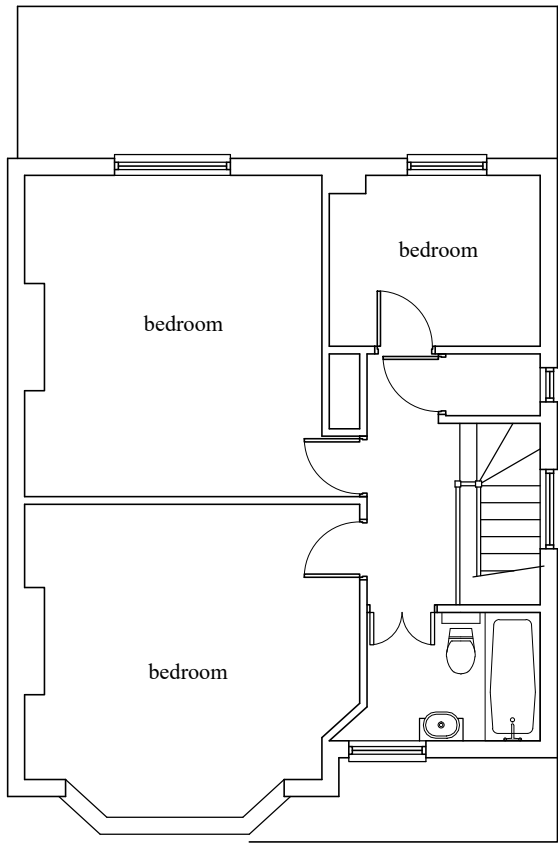


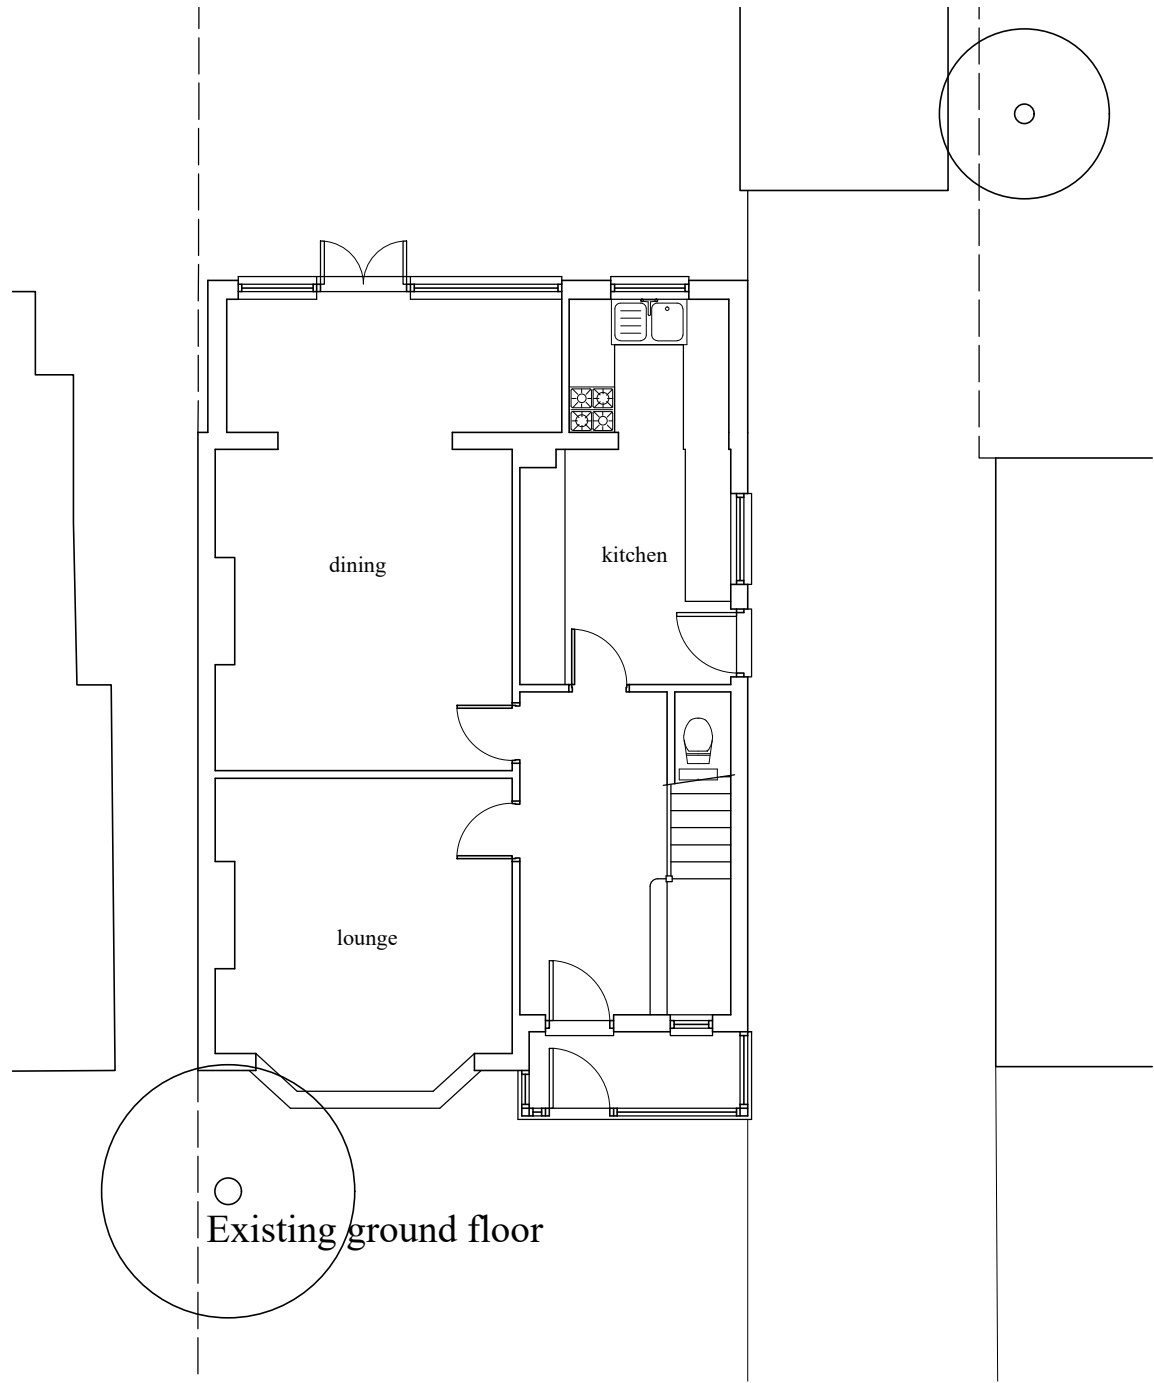

Revisions:		
ABA Chartered Surveyors		email:aba@aujla.co.uk
49 The Green, Southall UB2 4AR		Tel: 020 8574 3535
scale 1:100 @A2	title	
date 09/03/21	Two/single storey side & rear extension.	
drg no	rev	site
2114-pl-01		49 St Martins Approach, Ruislip.