



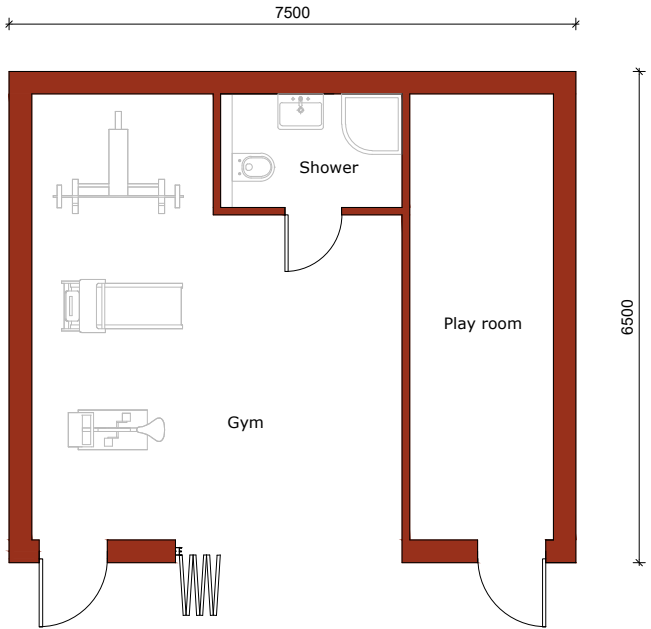


PROPOSED GROUND FLOOR PLAN
1:100




PROPOSED ROOF PLAN
1:100

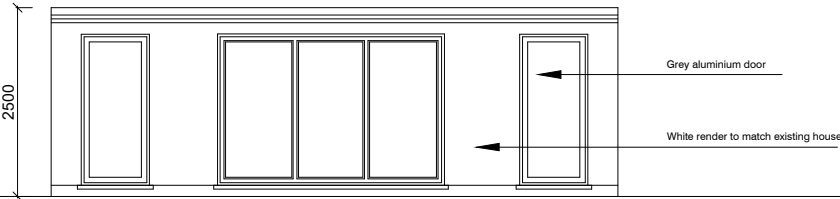

PROPOSED FRONT ELEVATION
1:100

 


PROPOSED SIDE ELEVATION
1:100

 


PROPOSED REAR ELEVATION
1:100




PROPOSED SIDE ELEVATION
1:100

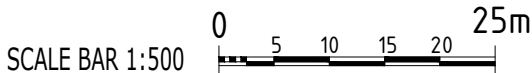

LOCATION PLAN
1:1250

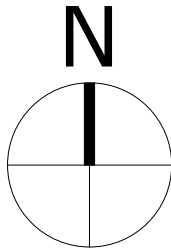

SITE PLAN
1:500

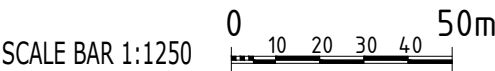

NOTES

1. THIS DRAWING IS TO BE READ IN CONJUNCTION WITH ALL RELEVANT ARCHITECTURAL AND ENGINEERING DWGS

2. ALL MEASUREMENTS TO BE CHECKED ON SITE AND NOT SCALED FROM THIS DRAWING. ANY DISCREPANCIES TO BE REPORTED TO ARCHITECT.

PARTY WALL (ETC) ACT 1996 TO BE AGREED WITH ADJOINING NEIGHBOURS PRIOR TO ALL WORK TO THE SATISFACTION OF LOCAL AUTHORITY INSPECTOR.

IMPORTANT NOTE:ALL

1. ALL GUTTERS, FOUNDATIONS AND DOWN PIPES TO REMAIN WITHIN THE BOUNDARY LINES OF THE SUBJECT PROPERTY.

2. ALL PLANS ARE SUBJECT TO FULL PLANS APPROVAL BY BUILDING CONTROL, NOT BUILDING NOTICE.

DISCLAIMER:

THESE ARE THE PLANNING DRAWINGS AND SHOULD NOT BE USED FOR STRUCTURAL CALCULATIONS OR ANY ENGINEERING PURPOSE.

REVISION	DESCRIPTION	DATE
THIS DRAWING IS SUBJECT TO COPYRIGHT DO NOT REPRODUCE THIS DRAWING WITHOUT PRIOR PERMISSION FROM ARCHITECT		

DESCRIPTION:

OUTBUILDING

CLIENT / JOB ADDRESS:

MRS DHUNAY
36 HILLSIDE ROAD
NORTHWOOD
HA6 1QA

DRAWING TITLE PLANNING APPLICATION

SCALE	1:100, 1:500 & 1:1250	@ A3	STATUS	PA
DATE	31/07/2021			CHECKED
JOB.NO.	36-21-01			DRAWN
DWG.NO.	PA-01			REVISION