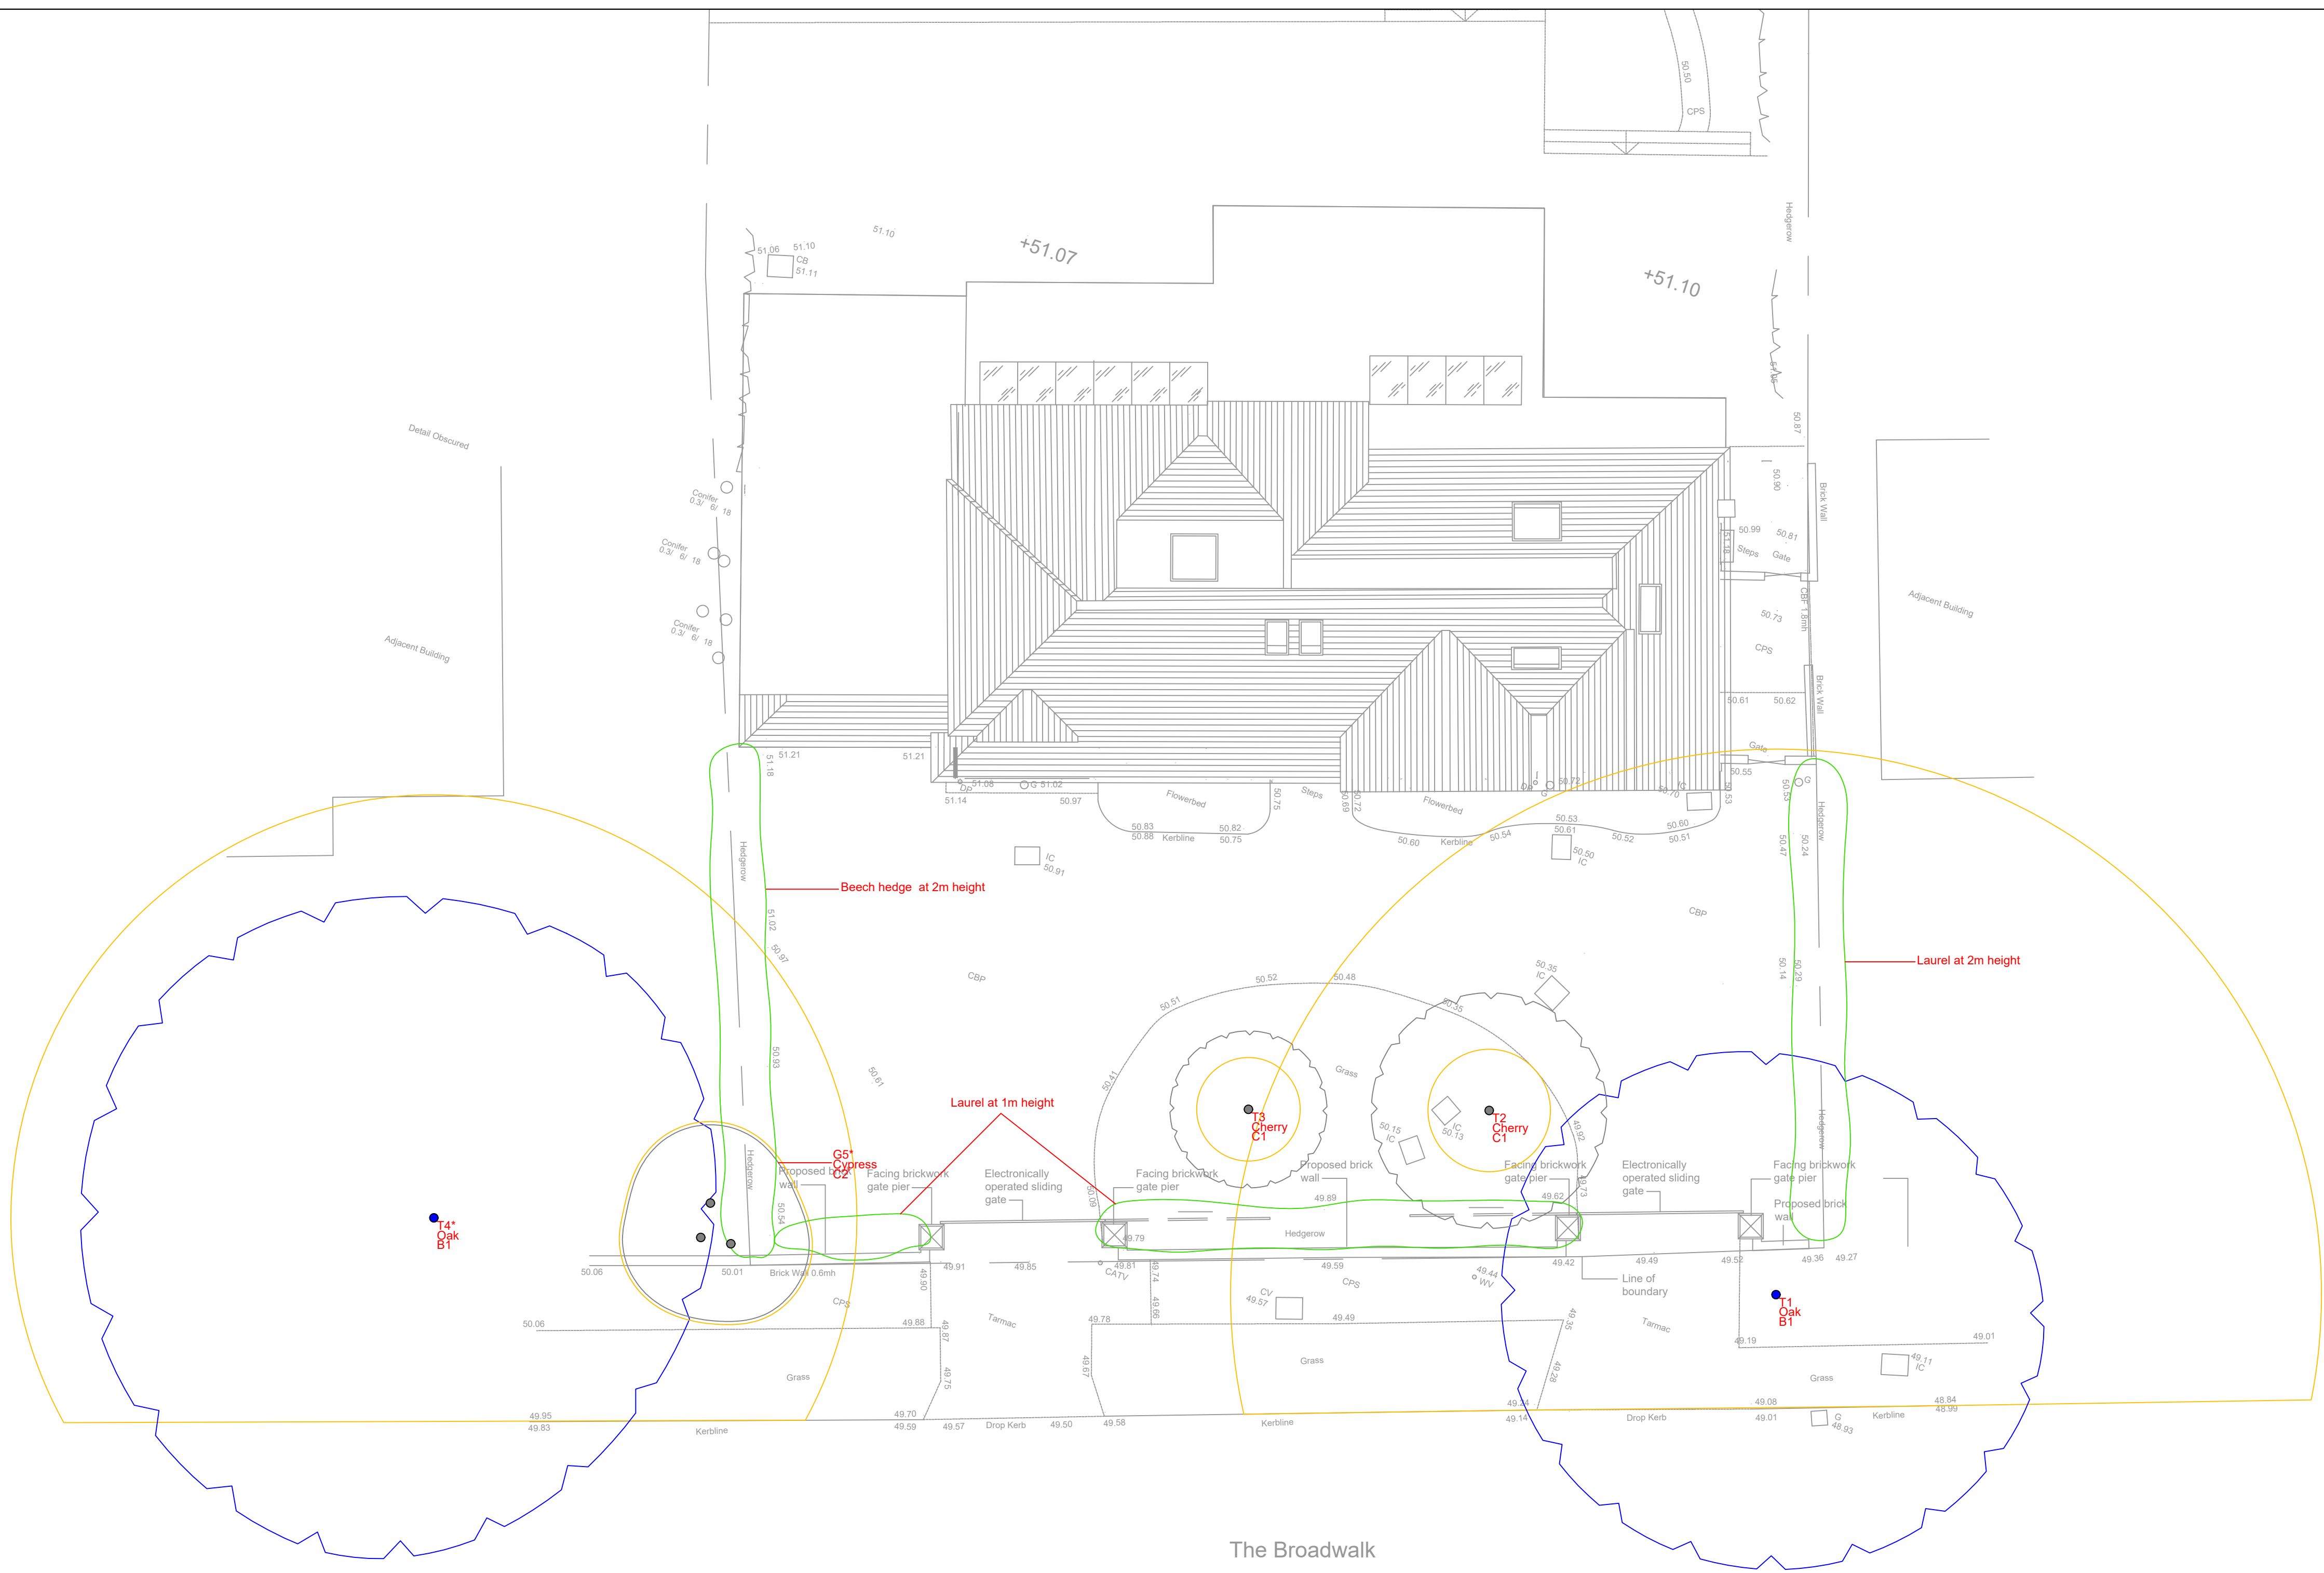


t: 07884 056 025
e: glen@ghatrees.co.uk
www.ghatrees.co.uk

Site: Silver Glades, 18 The Broadwalk, Northwood,
HAA 2XD


1:100 @ A1

Drawing Title: Arboricultural Impact Assessment

Feb 2021

Key:

- Category A
- Category B
- Category C
- Category U

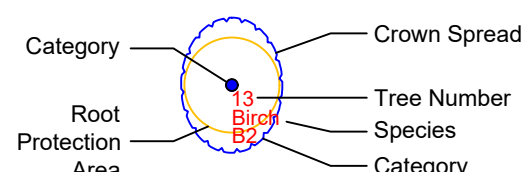

NOTE: Tree/group numbers marked
with an * have approximate locations.