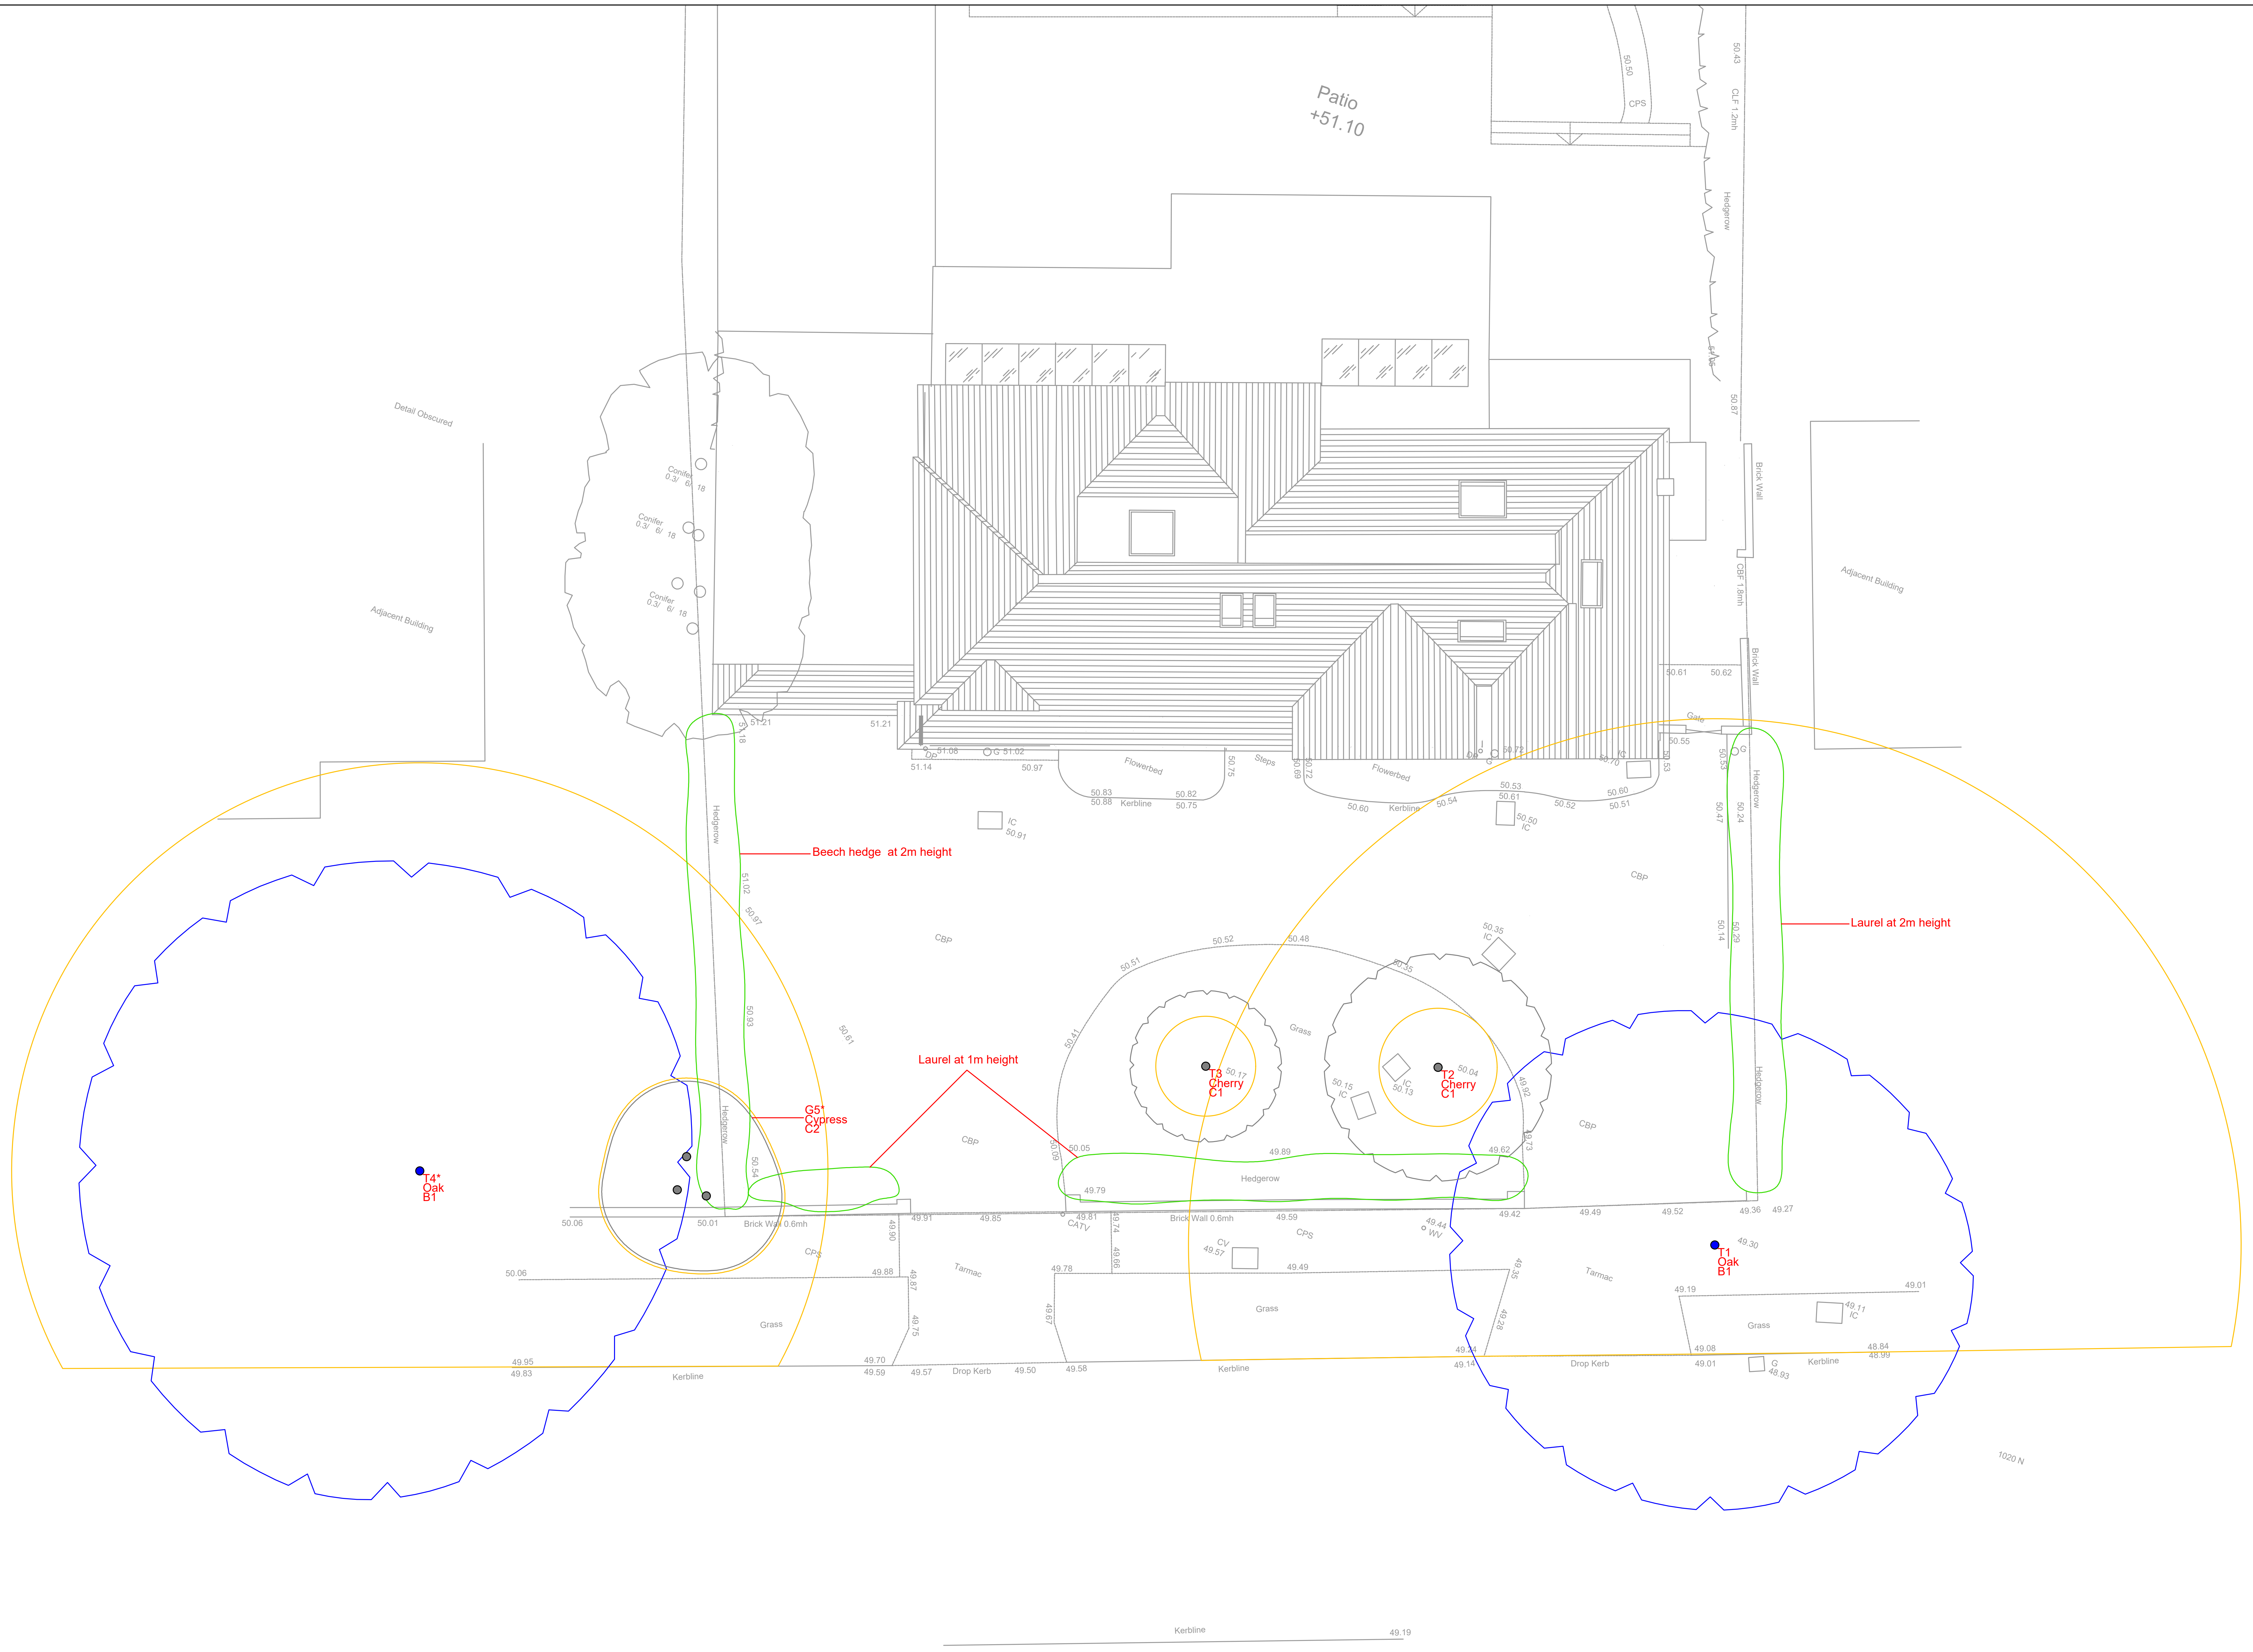

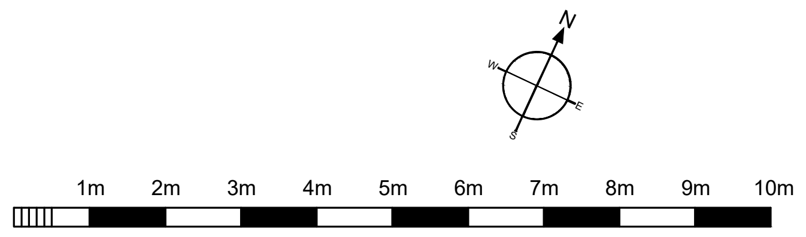

GHAtrees
arboricultural consultancy

t: 07884 056 025
e: glen@ghatrees.co.uk
www.ghatrees.co.uk

Site: Silver Glades, 18 The Broadwalk, Northwood, HA6 2XD	1:100 @ A1
Drawing Title: Tree Constraints Plan	Feb 2021

Key:

- 🟢 Category A
- 🔵 Category B
- ● Category C
- 🔴 Category U

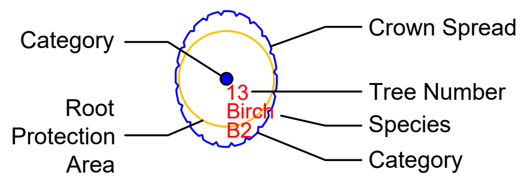

NOTE: Tree/group numbers marked with an * have approximate locations.