



- Statutory approvals to be received prior to commencement of works.
- Building control submission to be deposited prior to any works.
- Check / trace positions of existing services / drainage prior to new works.
- Ensure no Easements / rights of way exist on site prior to construction.
- Do NOT scale from this drawing. Check dimensions on site against site survey prior to any new works. Report and resolve any discrepancies prior to any new building works.
- Relevant Party Wall notices to be served and agreed before new works.
- CDM Co-ordinator to be appointed with Health & Safety file in place prior to any new works.

Revision:	Date:	Description:	By:
P1	01.05.18	PRELIMINARY ISSUE	SK

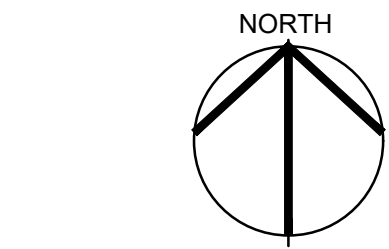

SCALE 1:200

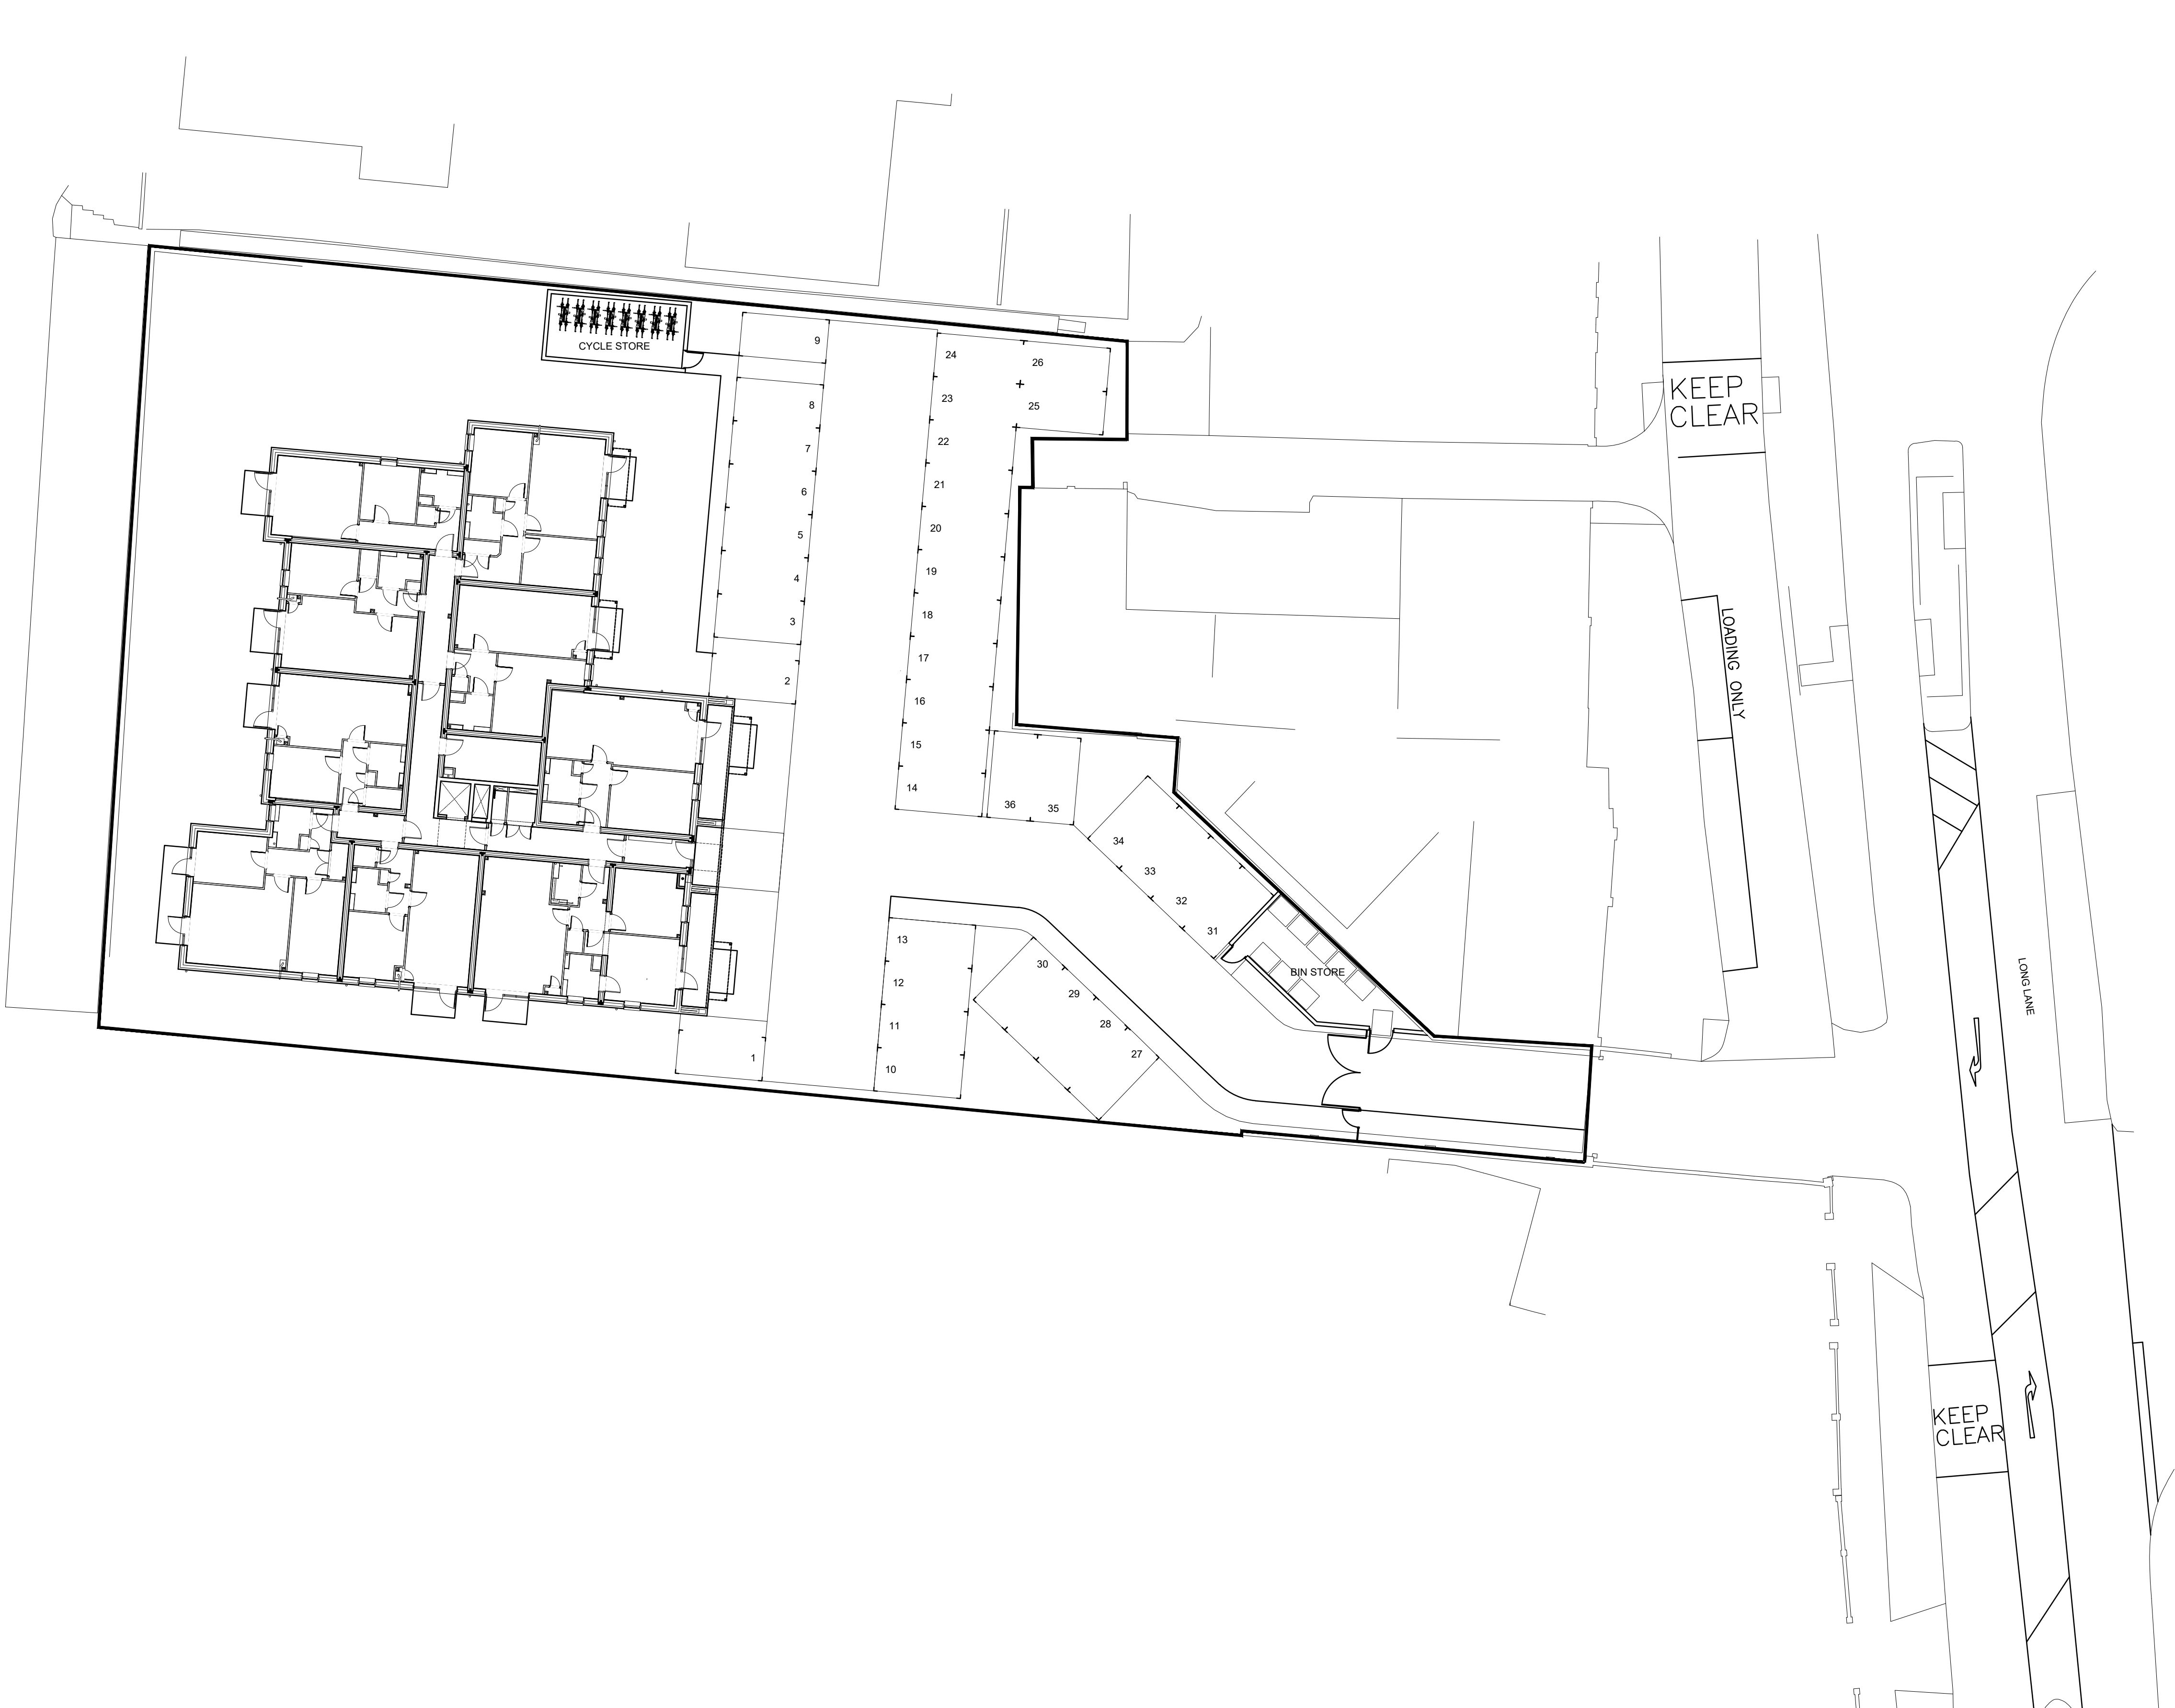

Trower Davies
Architectural Consultants

8 Manor Park
Mackenzie Way
Cheltenham
Gloucestershire
GL51 9TX
Tel: 01242 224247



Chartered Institute of
Architectural Technologists

Client:
HOWARTH HOMES

Site Address:
**Apartments at:
297 Long Lane, Hillingdon.**

Drawing Title:
Site Layout - Base Plan

Scale: 1:200 @ A1	Date drawn: 16/04/2018	Drawn by: SK
-----------------------------	----------------------------------	------------------------

Project Number: 675	Drawing Number: 50	Revision: P1
-------------------------------	------------------------------	------------------------

Status:
PRELIMINARY