


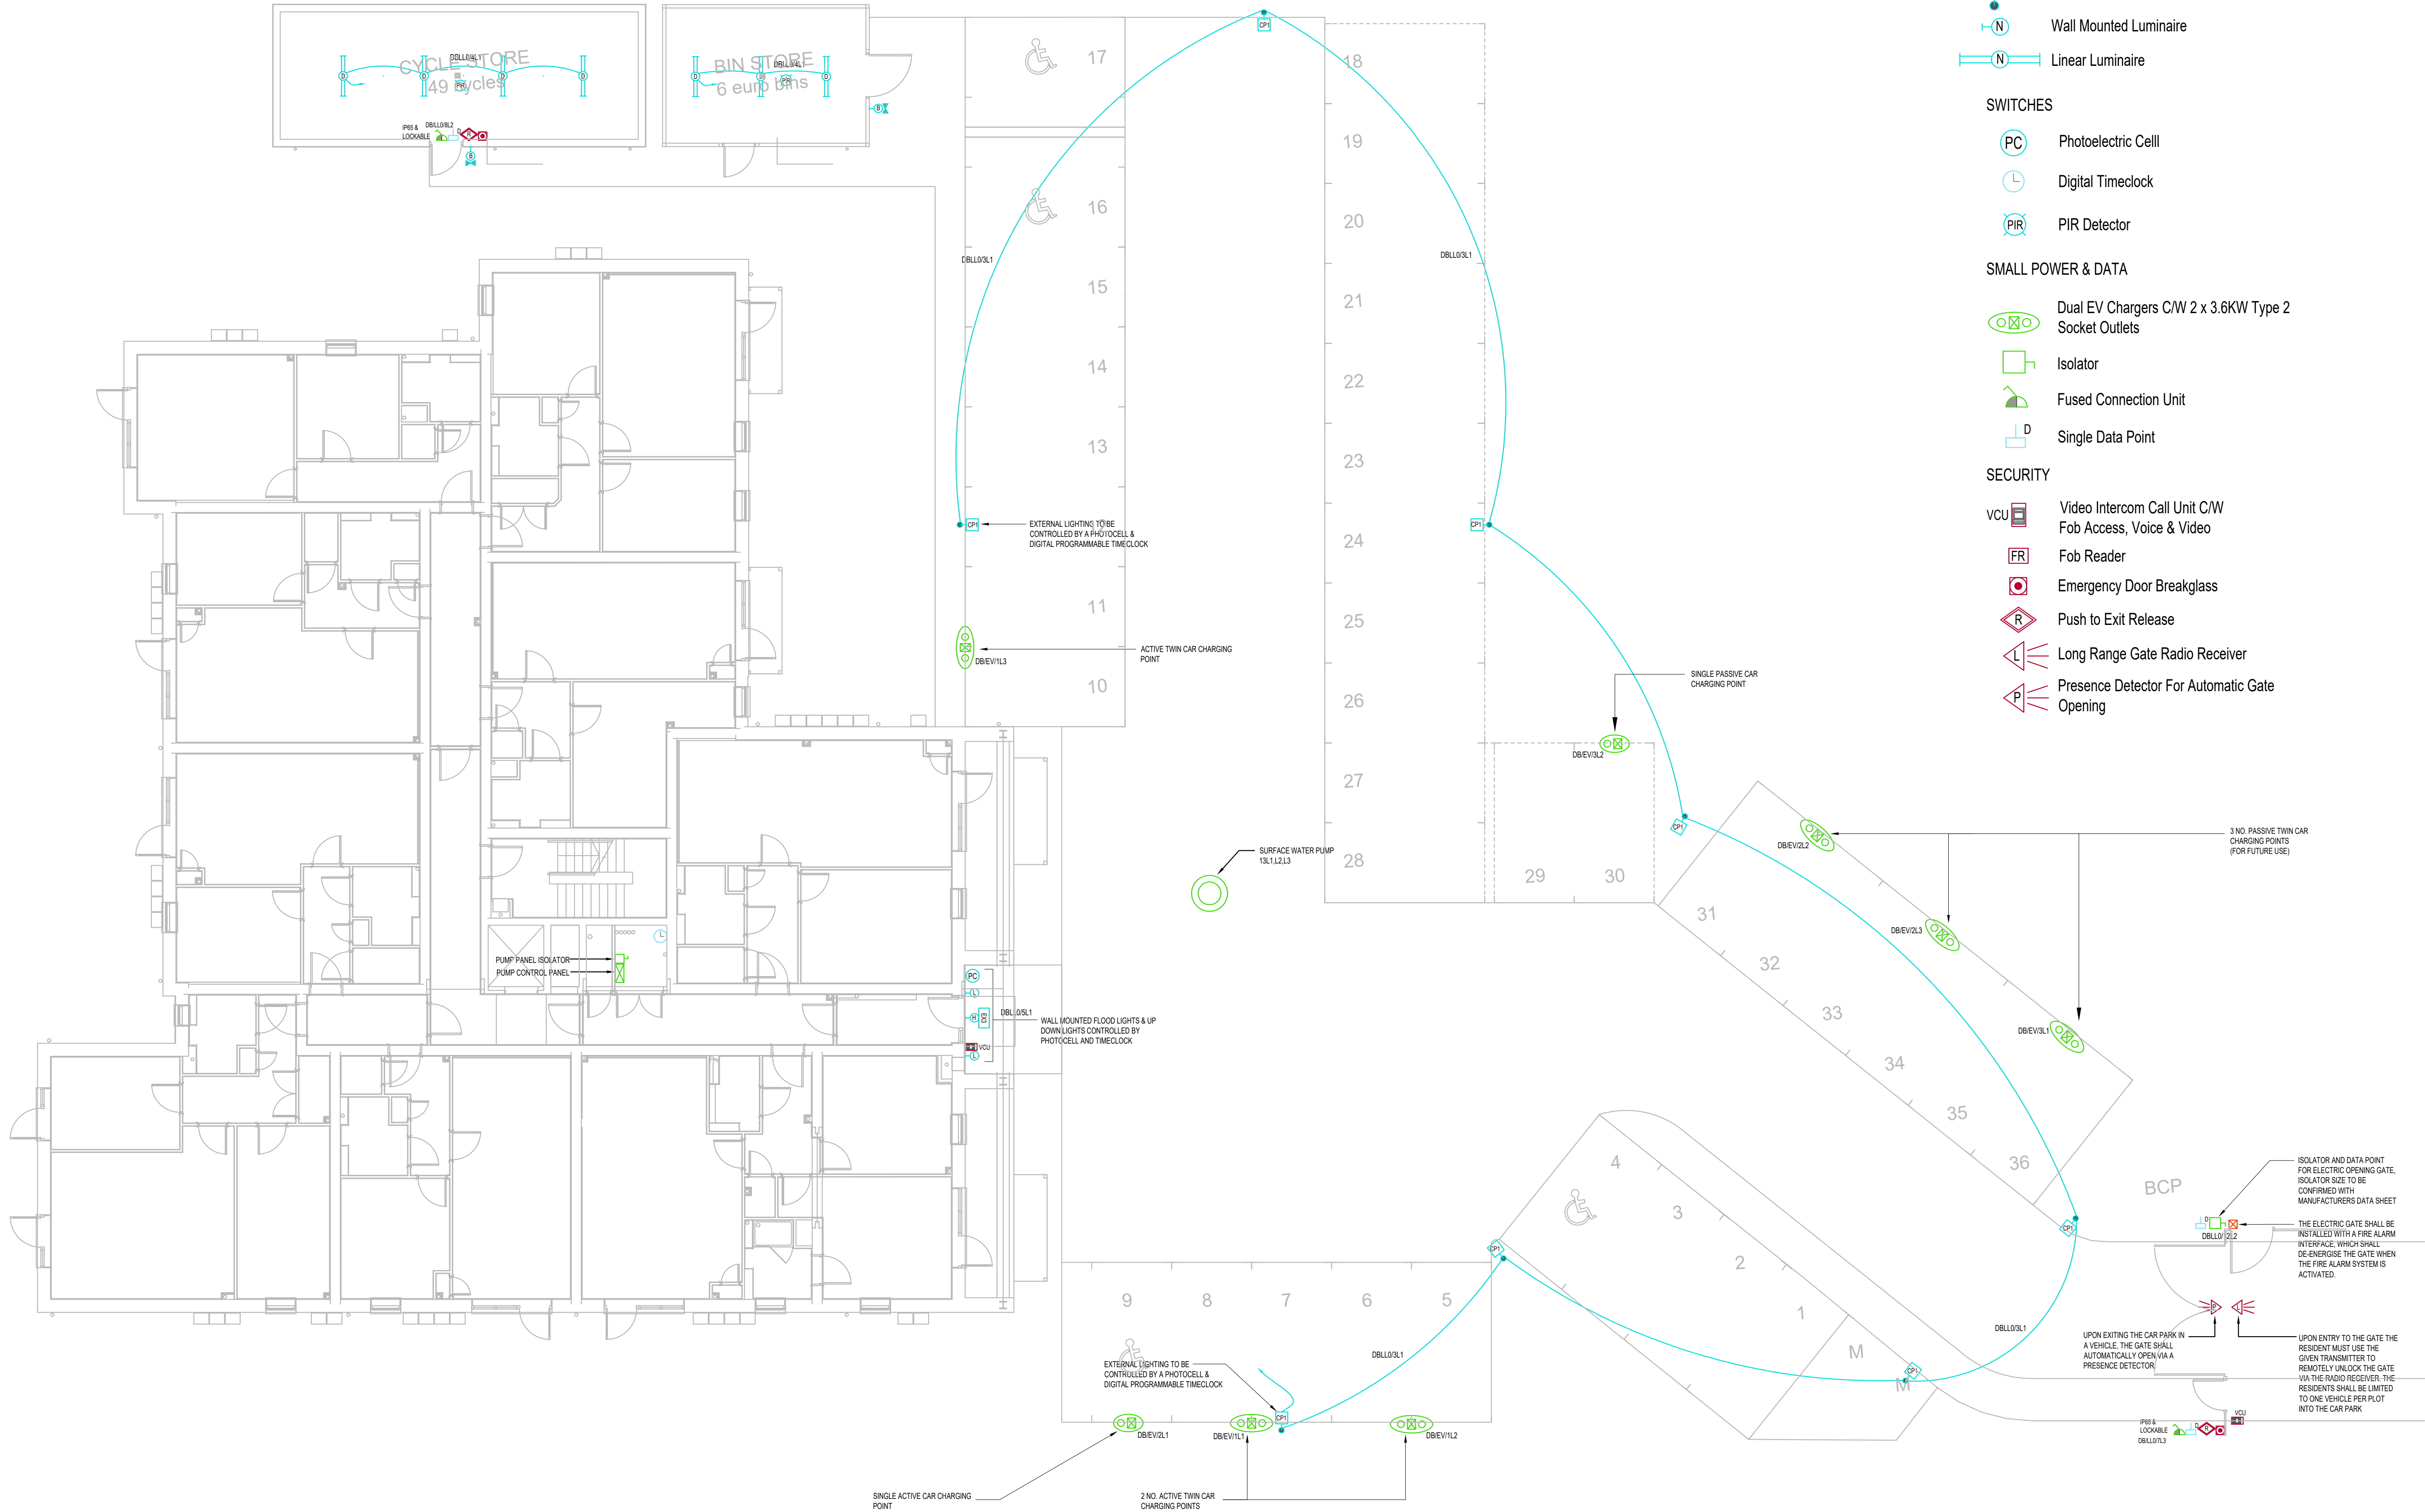

EXTERNAL LEGEND

LUMINARIES

- N = Type of fitting
- N 5 Meter Column Mounted Luminaire
- N Wall Mounted Luminaire
- N Linear Luminaire

SWITCHES

- PC Photoelectric Cell
- L Digital Timeclock
- PIR PIR Detector

SMALL POWER & DATA

- Dual EV Chargers C/W 2 x 3.6KW Type 2 Socket Outlets
- Isolator
- Fused Connection Unit
- D Single Data Point

SECURITY

- VCU Video Intercom Call Unit C/W Fob Access, Voice & Video
- FR Fob Reader
- Emergency Door Breakglass
- Push to Exit Release
- Long Range Gate Radio Receiver
- Presence Detector For Automatic Gate Opening

- GENERAL NOTES
- THIS DRAWING IS COPYRIGHT AND SHALL NOT BE REPRODUCED WITHOUT PERMISSION
 - THIS DRAWING IS TO BE READ IN CONJUNCTION WITH ALL OTHER DISCIPLINES, DRAWINGS, SCHEDULES AND SPECIFICATIONS, LEGENDS AND STANDARD DETAILS
 - DIMENSIONS GOVERN ON ALL DRAWINGS AND DETAILS. SHOULD ANY DISCREPANCIES BE FOUND ON THIS DRAWING AND ANY ASSOCIATED DRAWINGS OR SPECIFICATIONS, THIS SHOULD BE BROUGHT TO THE ATTENTION OF BRENTWOOD DESIGN IMMEDIATELY
 - CONTRACTORS MUST CHECK AND VERIFY ALL INFORMATION / DIMENSIONS / LEVELS IN CONJUNCTION WITH ALL RELEVANT DRAWINGS AND ACTUAL SITE CONDITIONS BEFORE COMPLETING ANY MANUFACTURING / INSTALLATION DRAWINGS OR COMMENCING SITE INSTALLATION WORK
 - DO NOT SCALE FROM THIS DRAWING

- NOTES
- HOWARTH HOMES TAKE RESPONSIBILITY FOR THE GENERAL AND EMERGENCY LUX LEVELS ACHIEVED EXTERNALLY TO THE BIN AND CYCLE STORES

FI	Nov 19	Final Issue	JC	BD
Rev	Date	Description	Dwn	Chk

BRENTWOOD
CONSULTING ENGINEERS

First Floor, 21 Hornbeam Square South, Harrogate, HG2 8NB
T: 01423 873892 F: 01423 874858 W: www.brentwoodgroup.co.uk

CLIENT
Howarth Homes

PROJECT
Long Lane Uxbridge

DRAWING TITLE
External Electrical Services Layout

DRAWING STATUS
FINAL ISSUE

DRAWN BY JC	CHK BY GR	DATE 23/03/18	SCALE 1:100 @A1
DRAWING NO. E-900	REVISIONS		GI