



EXISTING 1:100

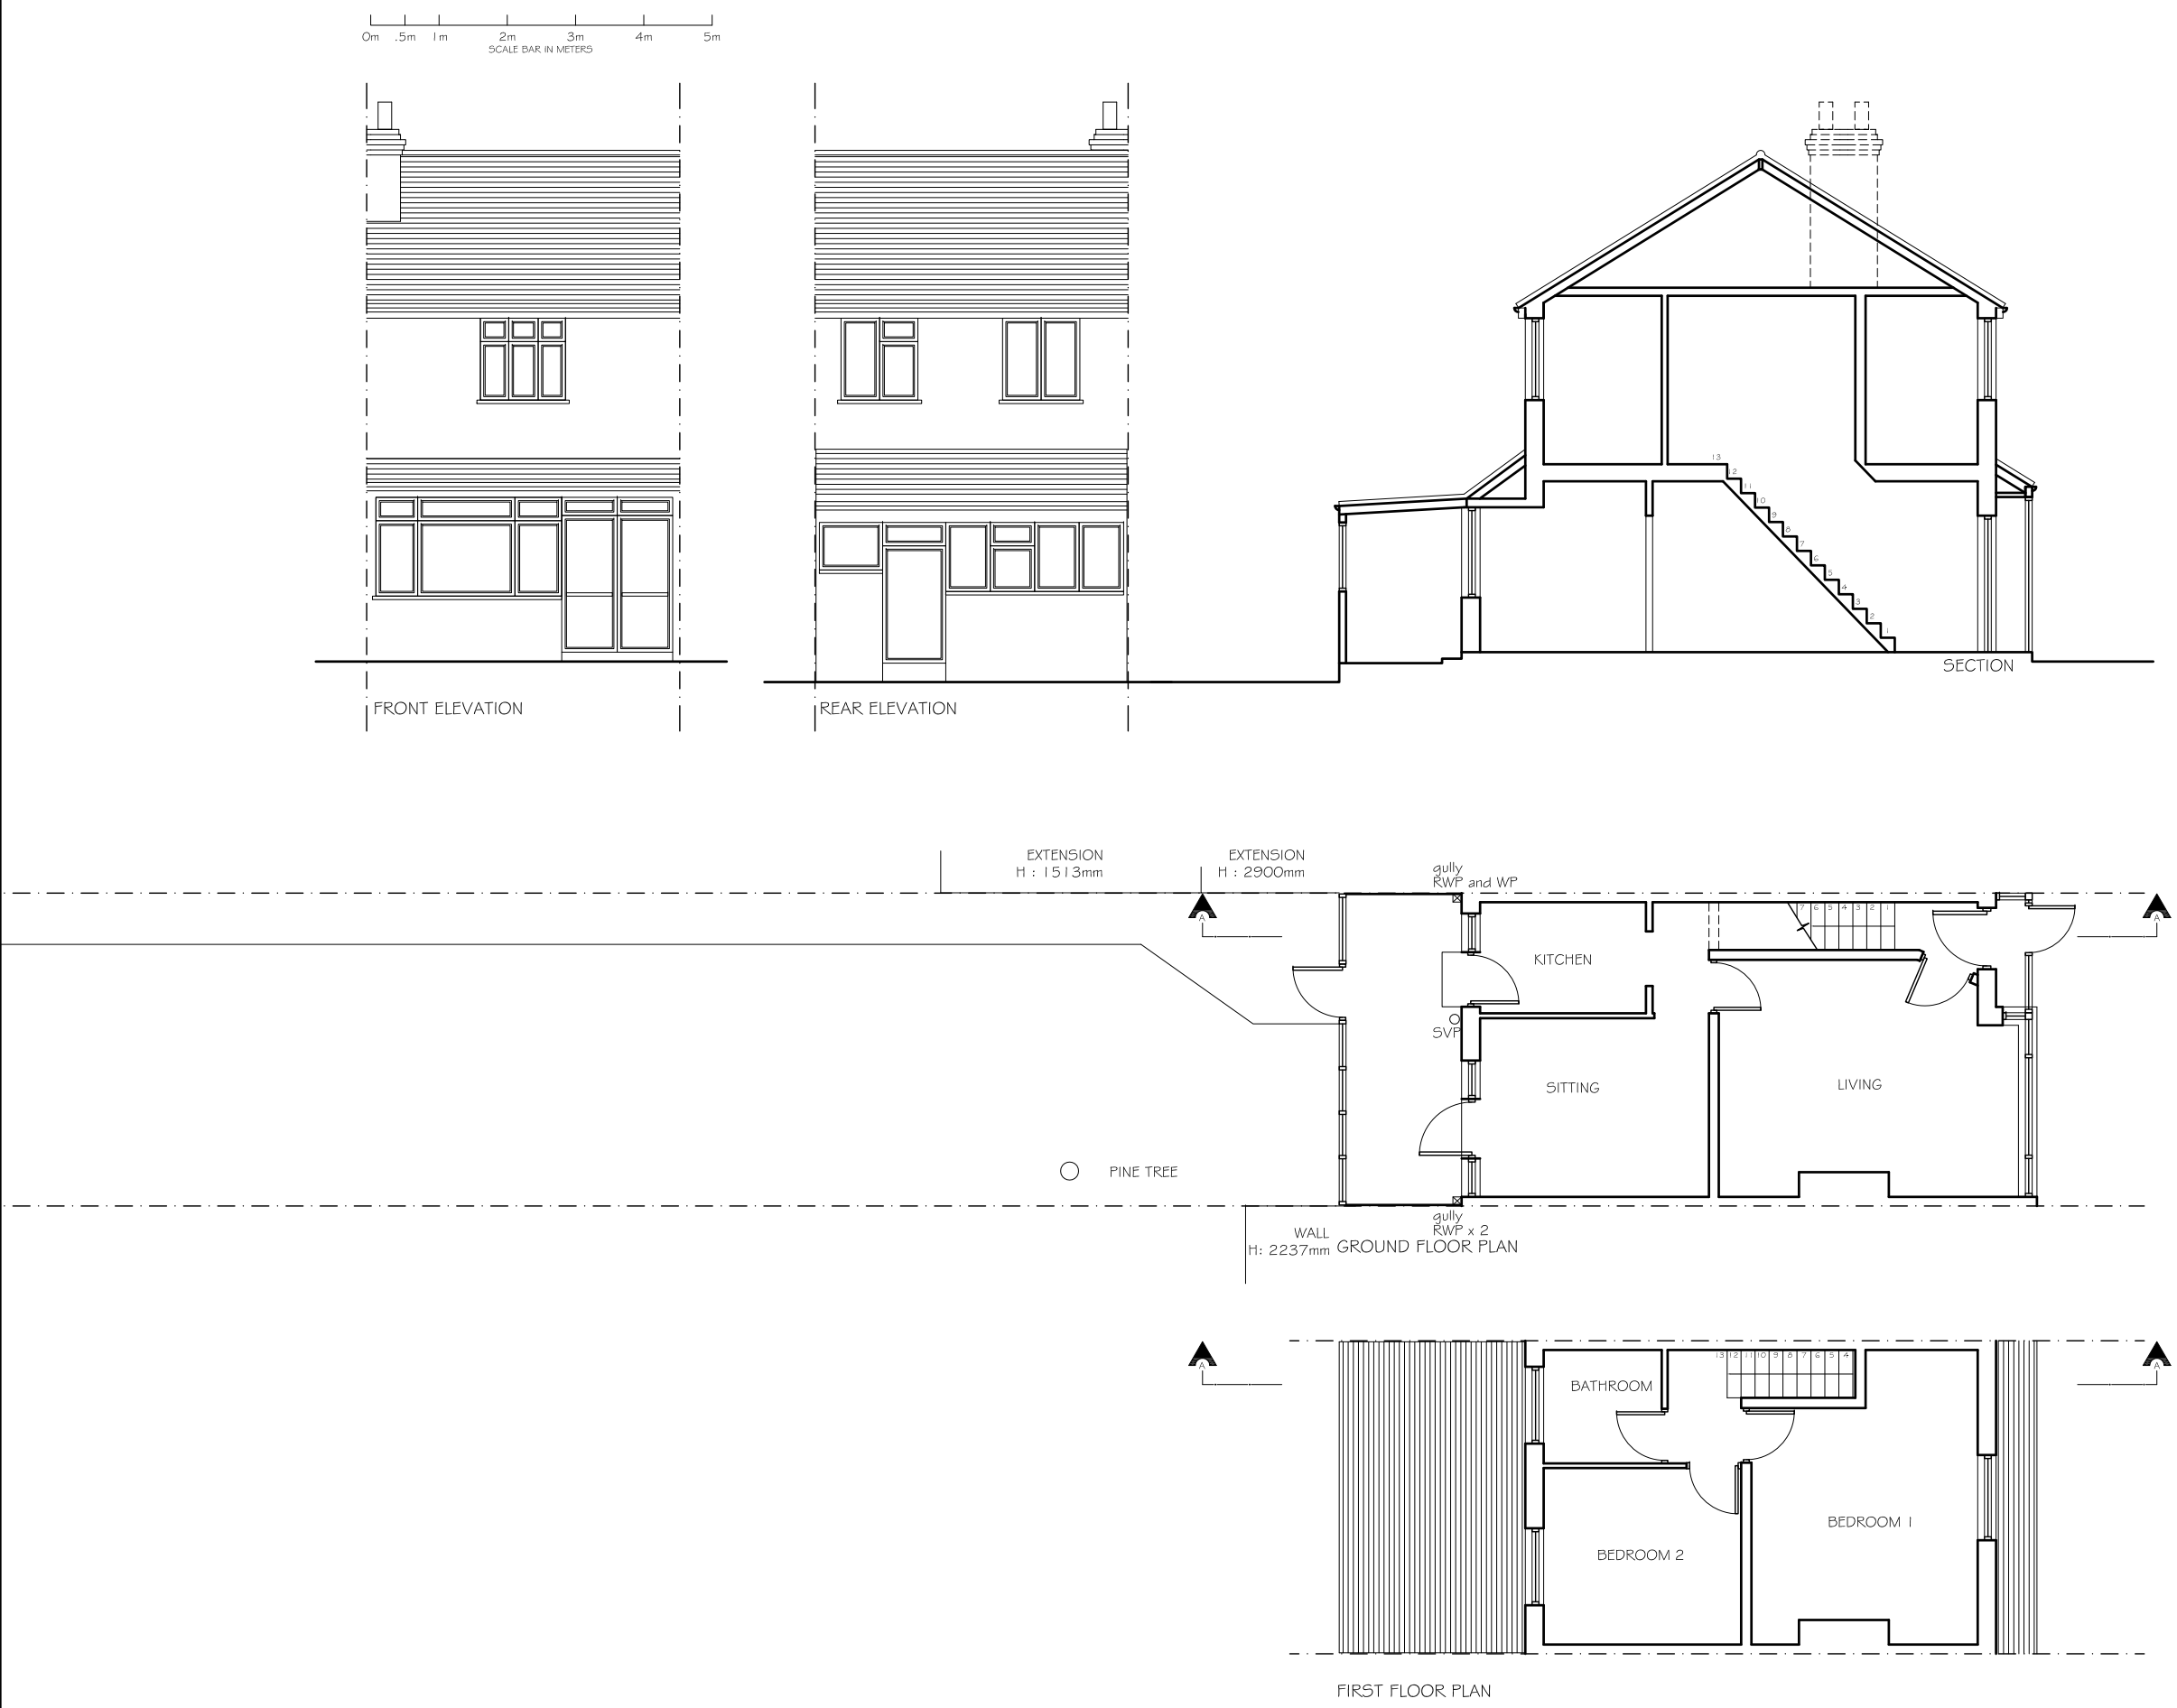

PROPOSED 1:100



PROPOSED 1:50

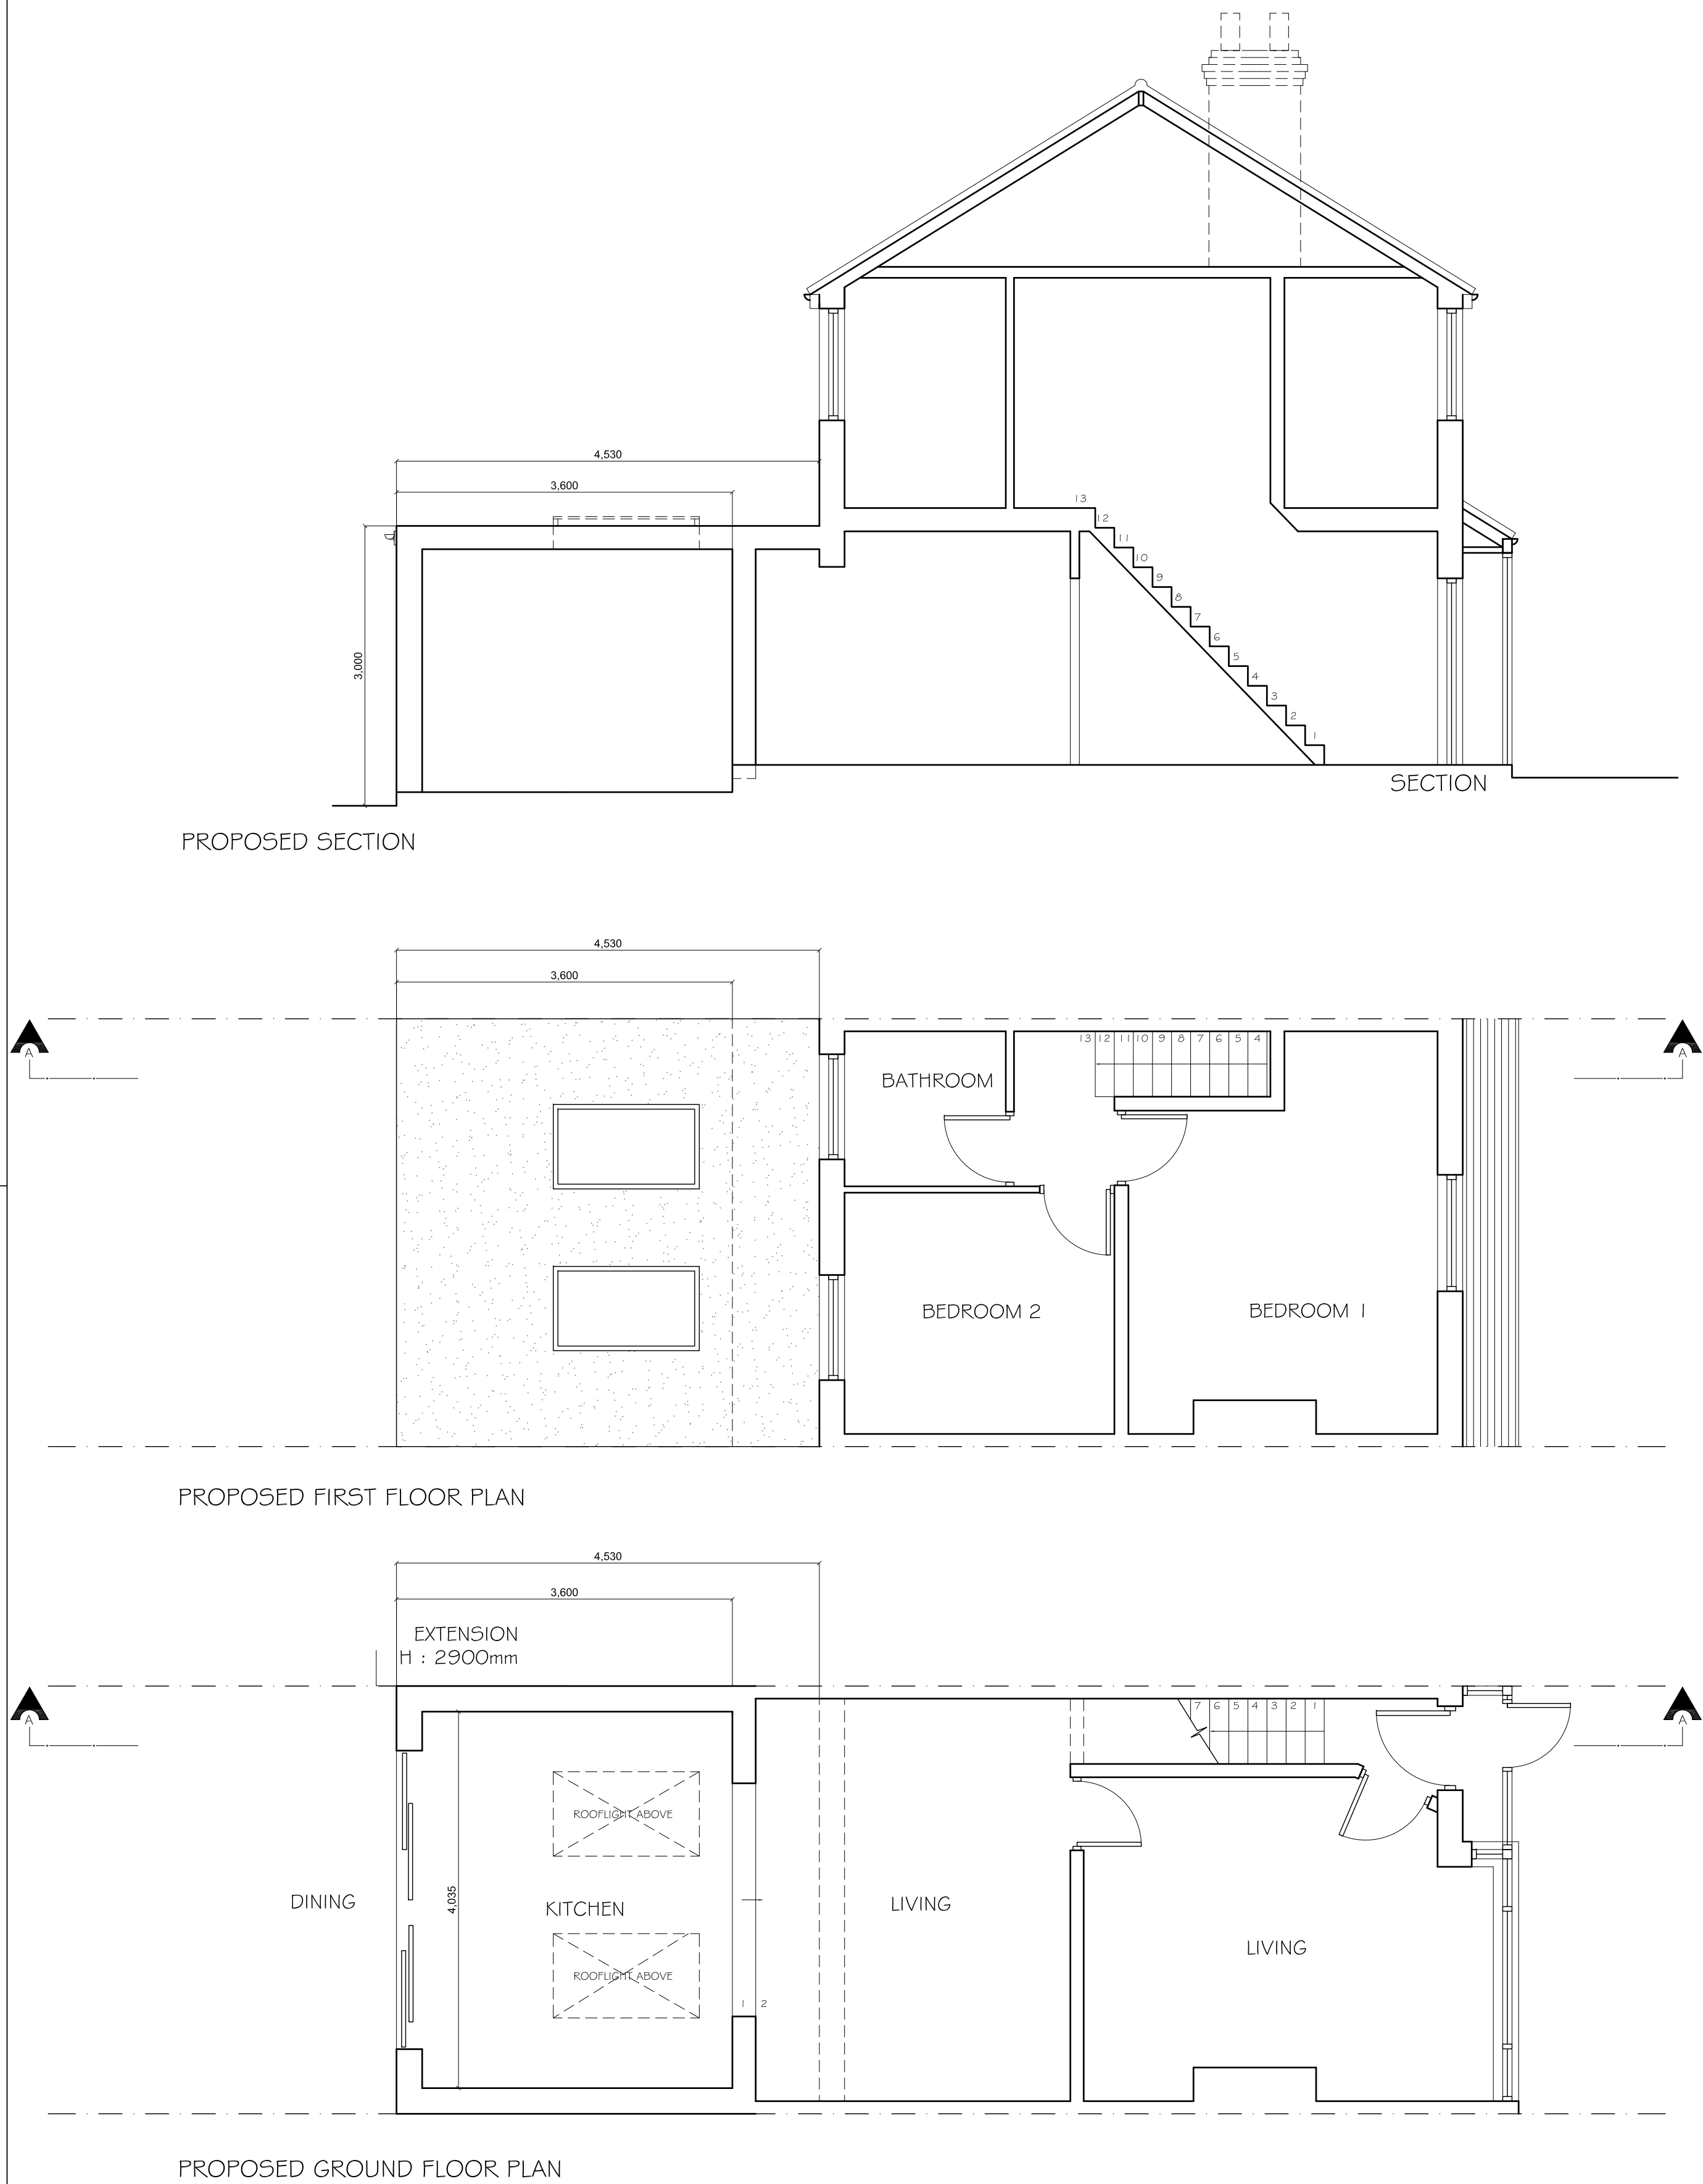

Copyright © Studio136 Ltd

This drawing which is the property of Studio 136 Ltd is the subject of Intellectual Property Rights including copyright and design right and shall not be reproduced, copied, loaned or submitted to any other party without the written consent of Studio 136 Ltd.

This drawing is not to be scaled. Only figured dimensions to be taken. Any discrepancies to be reported to Studio 136 Ltd prior to setting out or ordering of any materials.

STUDIO 136
ARCHITECTS

The Studio, 122 Kenton Road, Harrow, Middlesex HA3 8AL
Tel/Fax 020 8907 7131 E-mail: info@studio136.co.uk

Project

SINGLE STOREY REAR EXTENSION AT
110 WHITTINGTON ROAD
HAYES
UB4 0AE

Client
Mr T Zurasukas
110 WHITTINGTON ROAD
HAYES
UB4 0AE

Drawing Title
EXISTING AND PROPOSED PLANS, SECTIONS & ELEVATIONS

Scale	Drawn	Checked	Authorised
1:100, 1:50 @ A1	-	-	-
	13th March 2015	-	-

Drawing Number	Rev
ST_15_110WHITT_001	B