

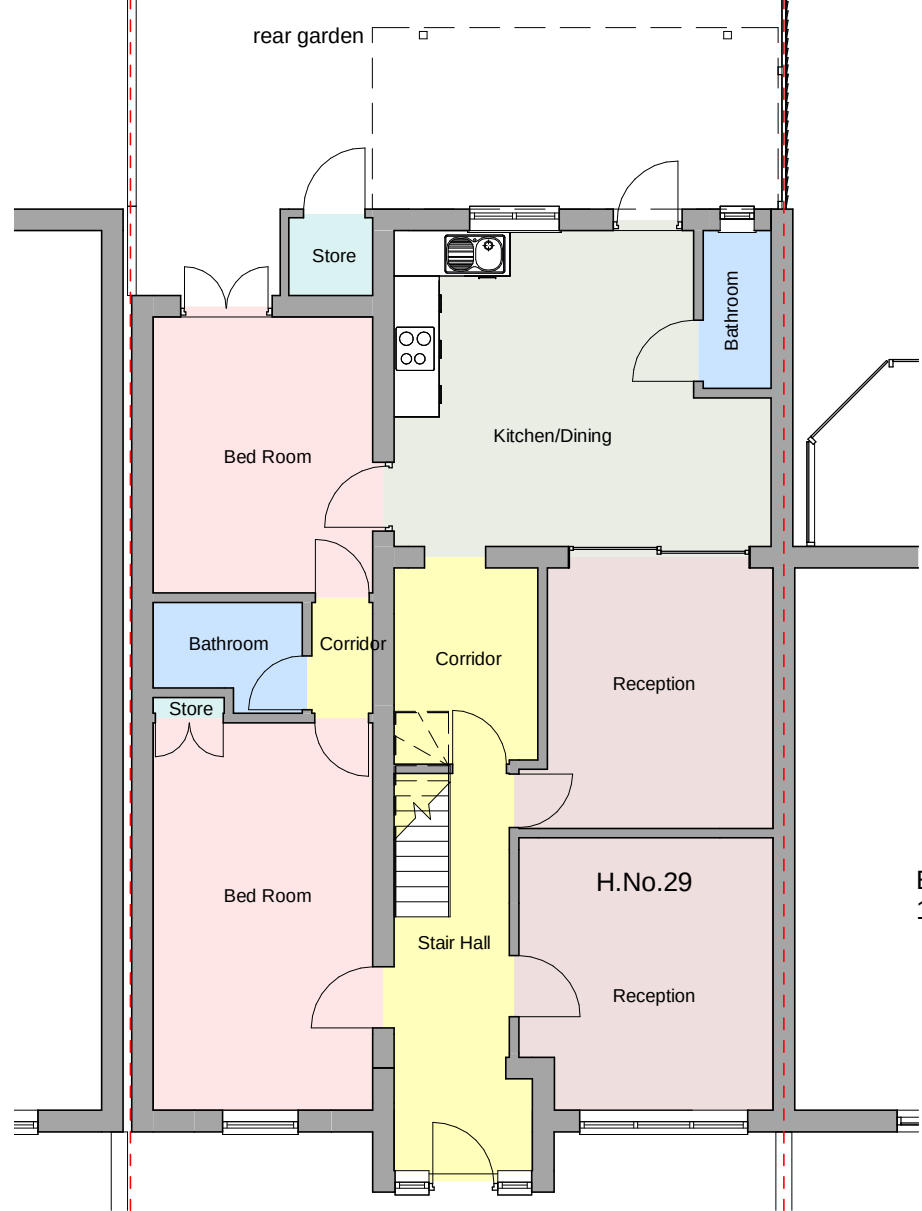
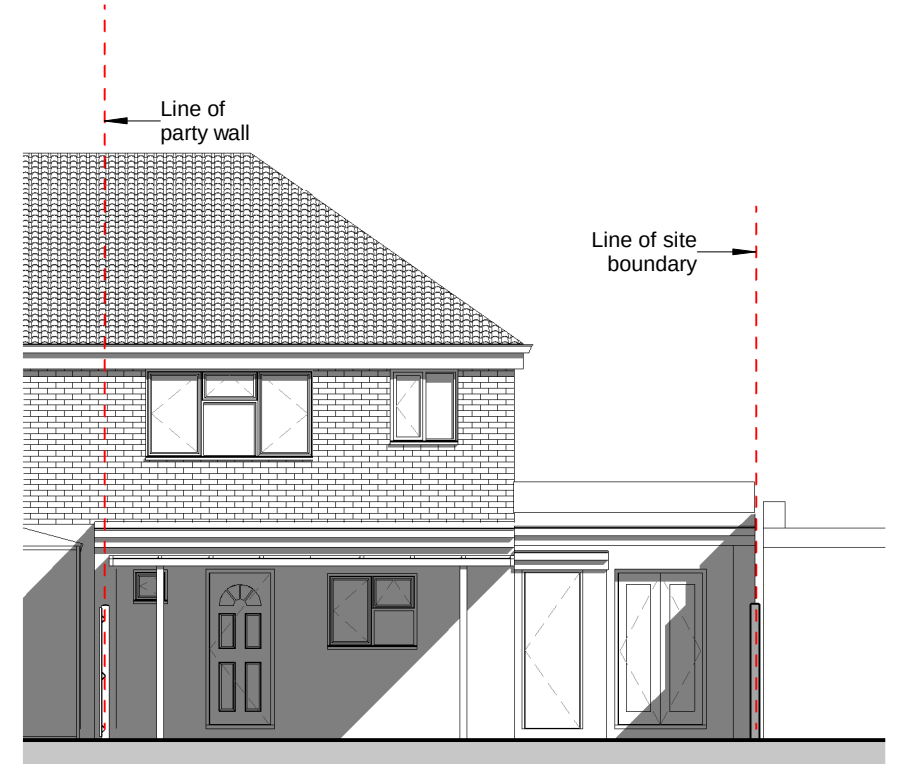


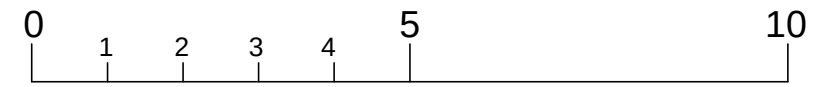

Existing GIA:
129.5sqm


Line of party wall

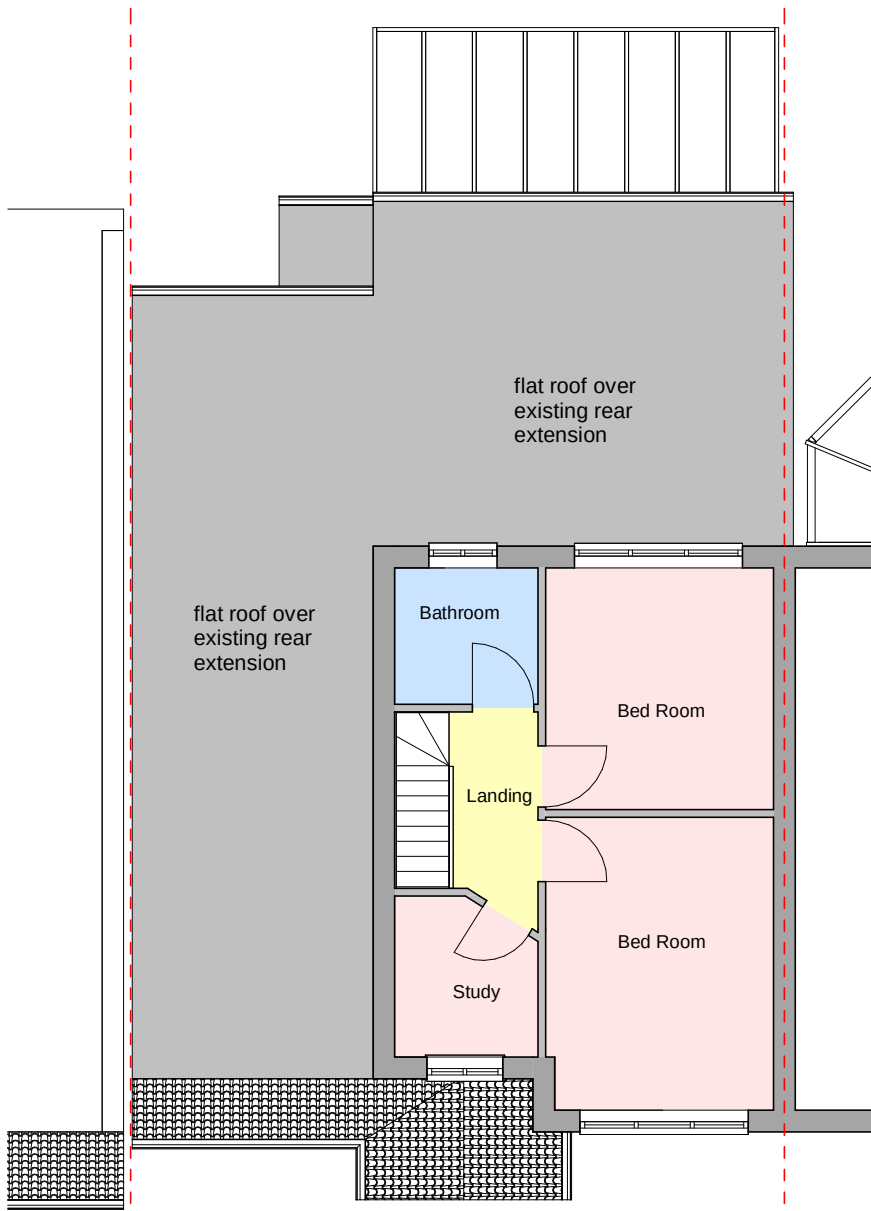

3 Rear Elevation (Existing)
2005-A-200 1 : 100


1 Ground Floor (Existing)
2005-A-200 1 : 100

2 First Floor (Existing)
2005-A-200 1 : 100

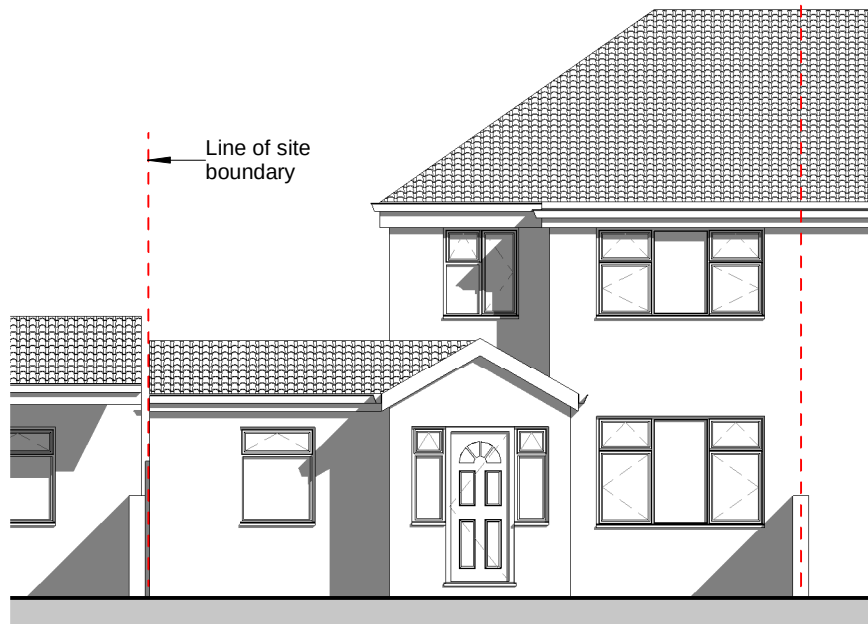

4 Front Elevation (Existing)
2005-A-200 1 : 100

6 Side Elevation (Existing)
2005-A-200 1 : 100

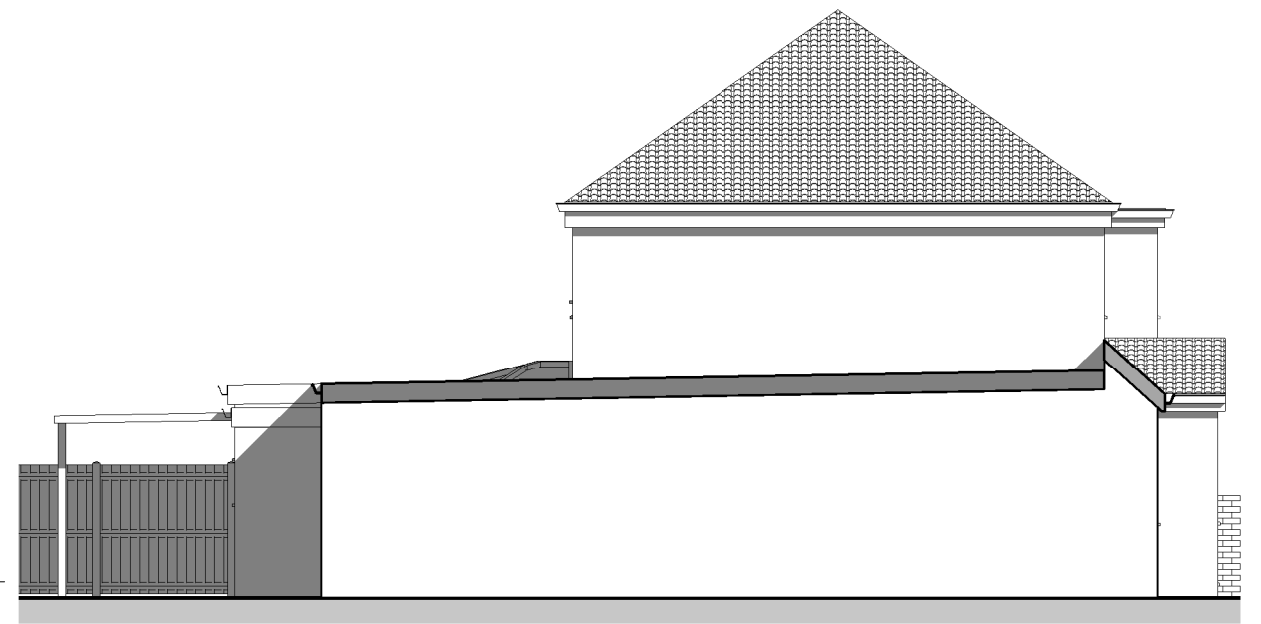

Rev. No.

Description

Date

- **Project:** Single Storey Rear Infill & Conversion of Dwelling into 2 Units
- **Address:** 29, Coronation Road, Hayes UB3 4JT
- **Client:** Mr. Jasmel Gill
- **Title:** Existing Plans and Elevations
- **Project No:** 20P0511-005 ● **Drg No:** 2005-A-200 ● **Rev:**
- **Scale:** 1 : 100 @A3 ● **Date:** 09/2020