


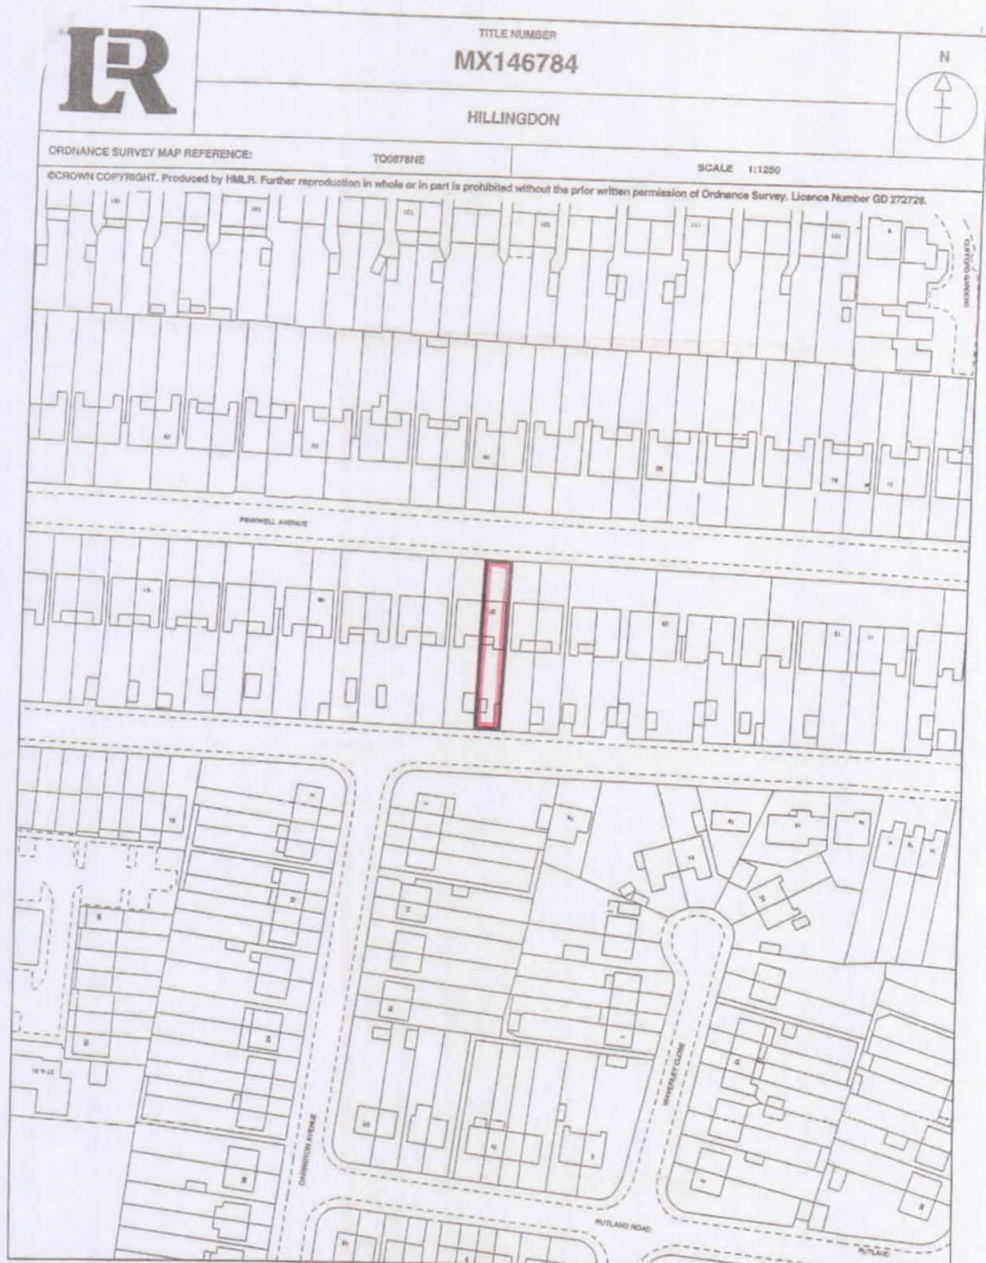

This title plan shows the general position of the boundaries: it does not show the exact line of the boundaries. Measurements scaled from this plan may not match measurements between the same points on the ground. For more information see Land Registry Public Guide 7 - Title Plans.

This official copy shows the state of the title plan on 20 May 2005 at 9:26:43. It may be subject to distortions in scale. Under s.67 of the Land Registration Act 2002, this copy is admissible in evidence to the same extent as the original. Issued on 20 May 2005.

This title is dealt with by the Swansea District Land Registry.



LOCATION PLAN



	Site
--	------

	HSR BUILDING SERVICES		DRAWN HSR	SCALE 1:1250	DATE 3/4/15
	WEMBLEY 0208 795 0535 Mobile No 07809367811		DRAWING No 37 PA	REV A	