

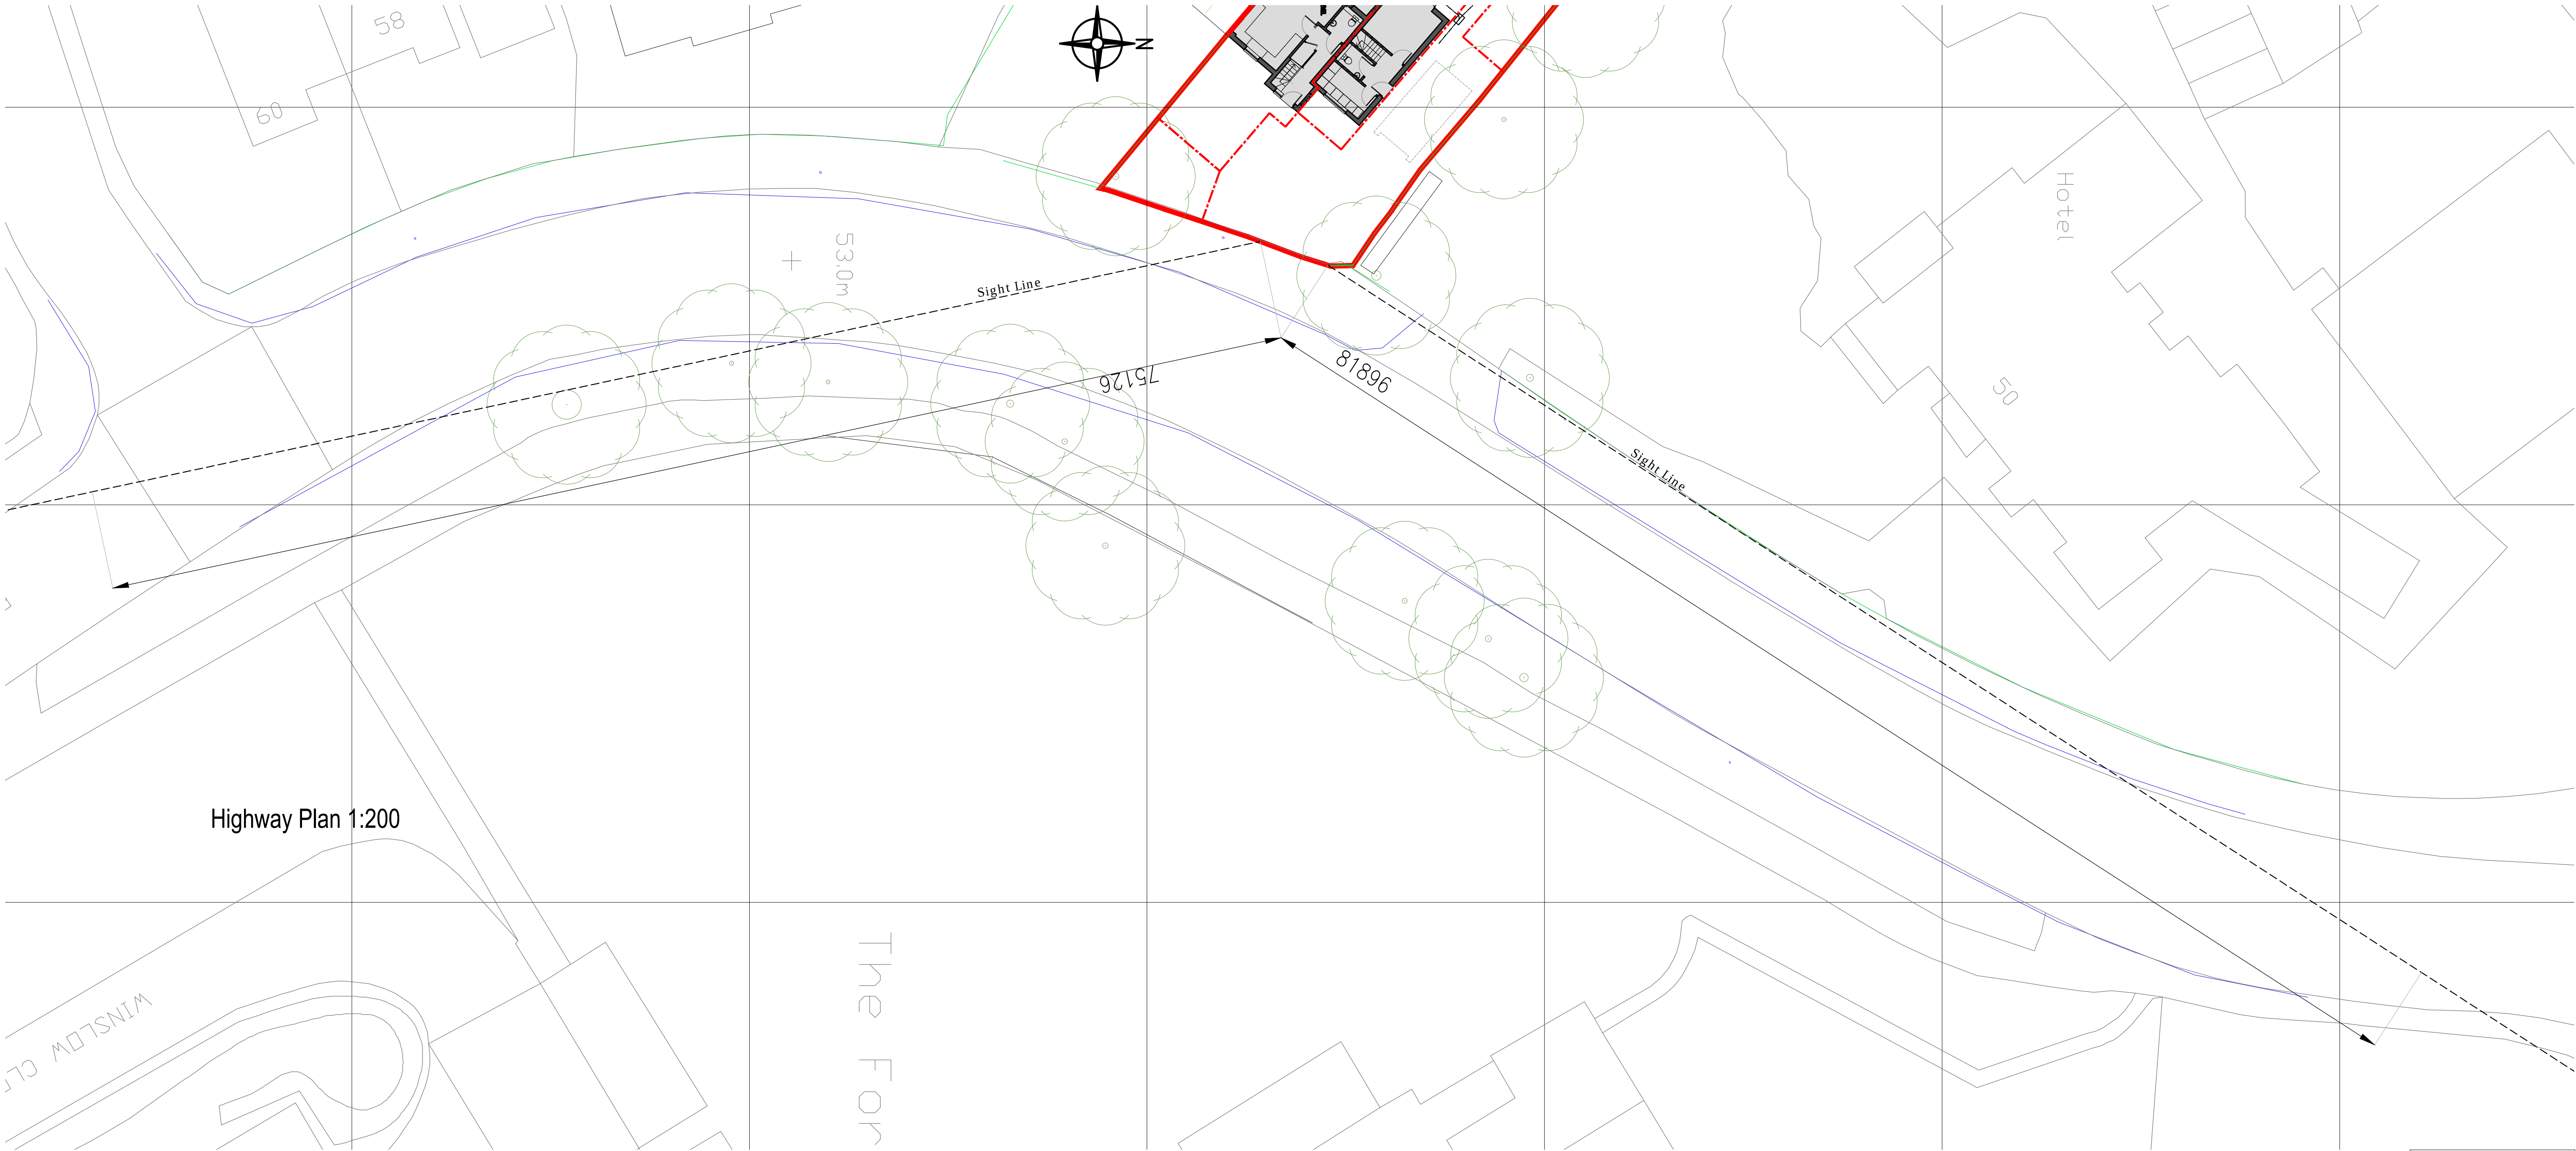
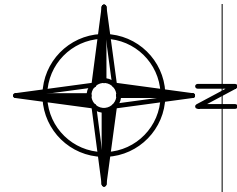


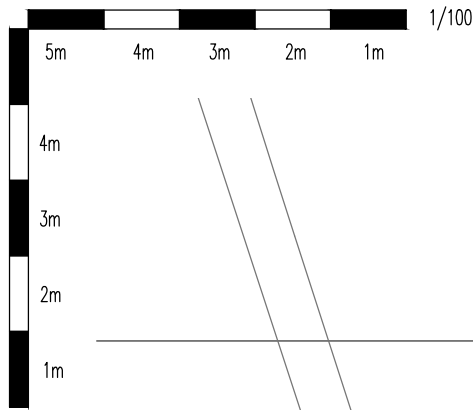

Highway Plan 1:200

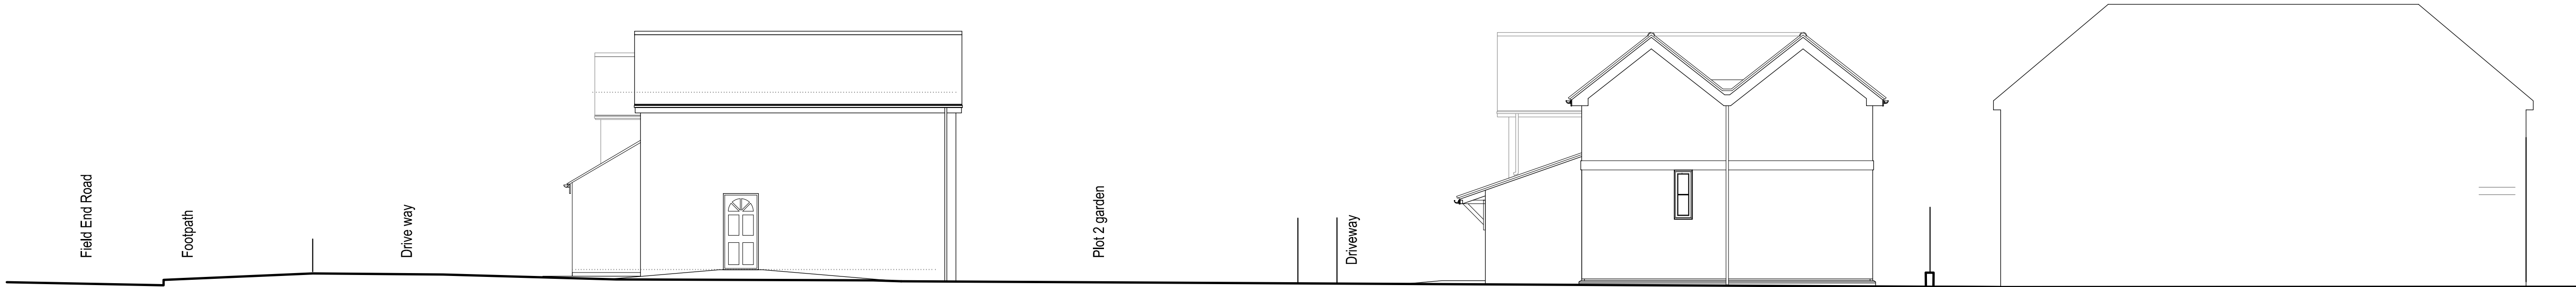

Site Section 1:100

PLANNING ISSUE

- TO BE SCALED FOR PLANNING PURPOSES ONLY
- THIS DRAWING AND DESIGN REMAINS THE COPYRIGHT OF THE
DESIGNER AND MAY NOT BE REPRODUCED WITHOUT PERMISSION

PROJECT No:	1610
DRAWING No:	PL03 C
SCALE	1:100,1:200 @ A1
DATE	01/03/2016
DRAWN BY	TOC
CLIENT	RICHARDSON

52 FIELD END ROAD
EASTCOTE
HA5 2QN

HIGHWAY PLAN
& SITE SECTION



12 Cambridge Road,
Sandy, Bedfordshire
SG19 1JE

T. 01767 683 692
M. 07846 507 883
E. info@toc-a.uk

Thomas O'Connor Architecture