


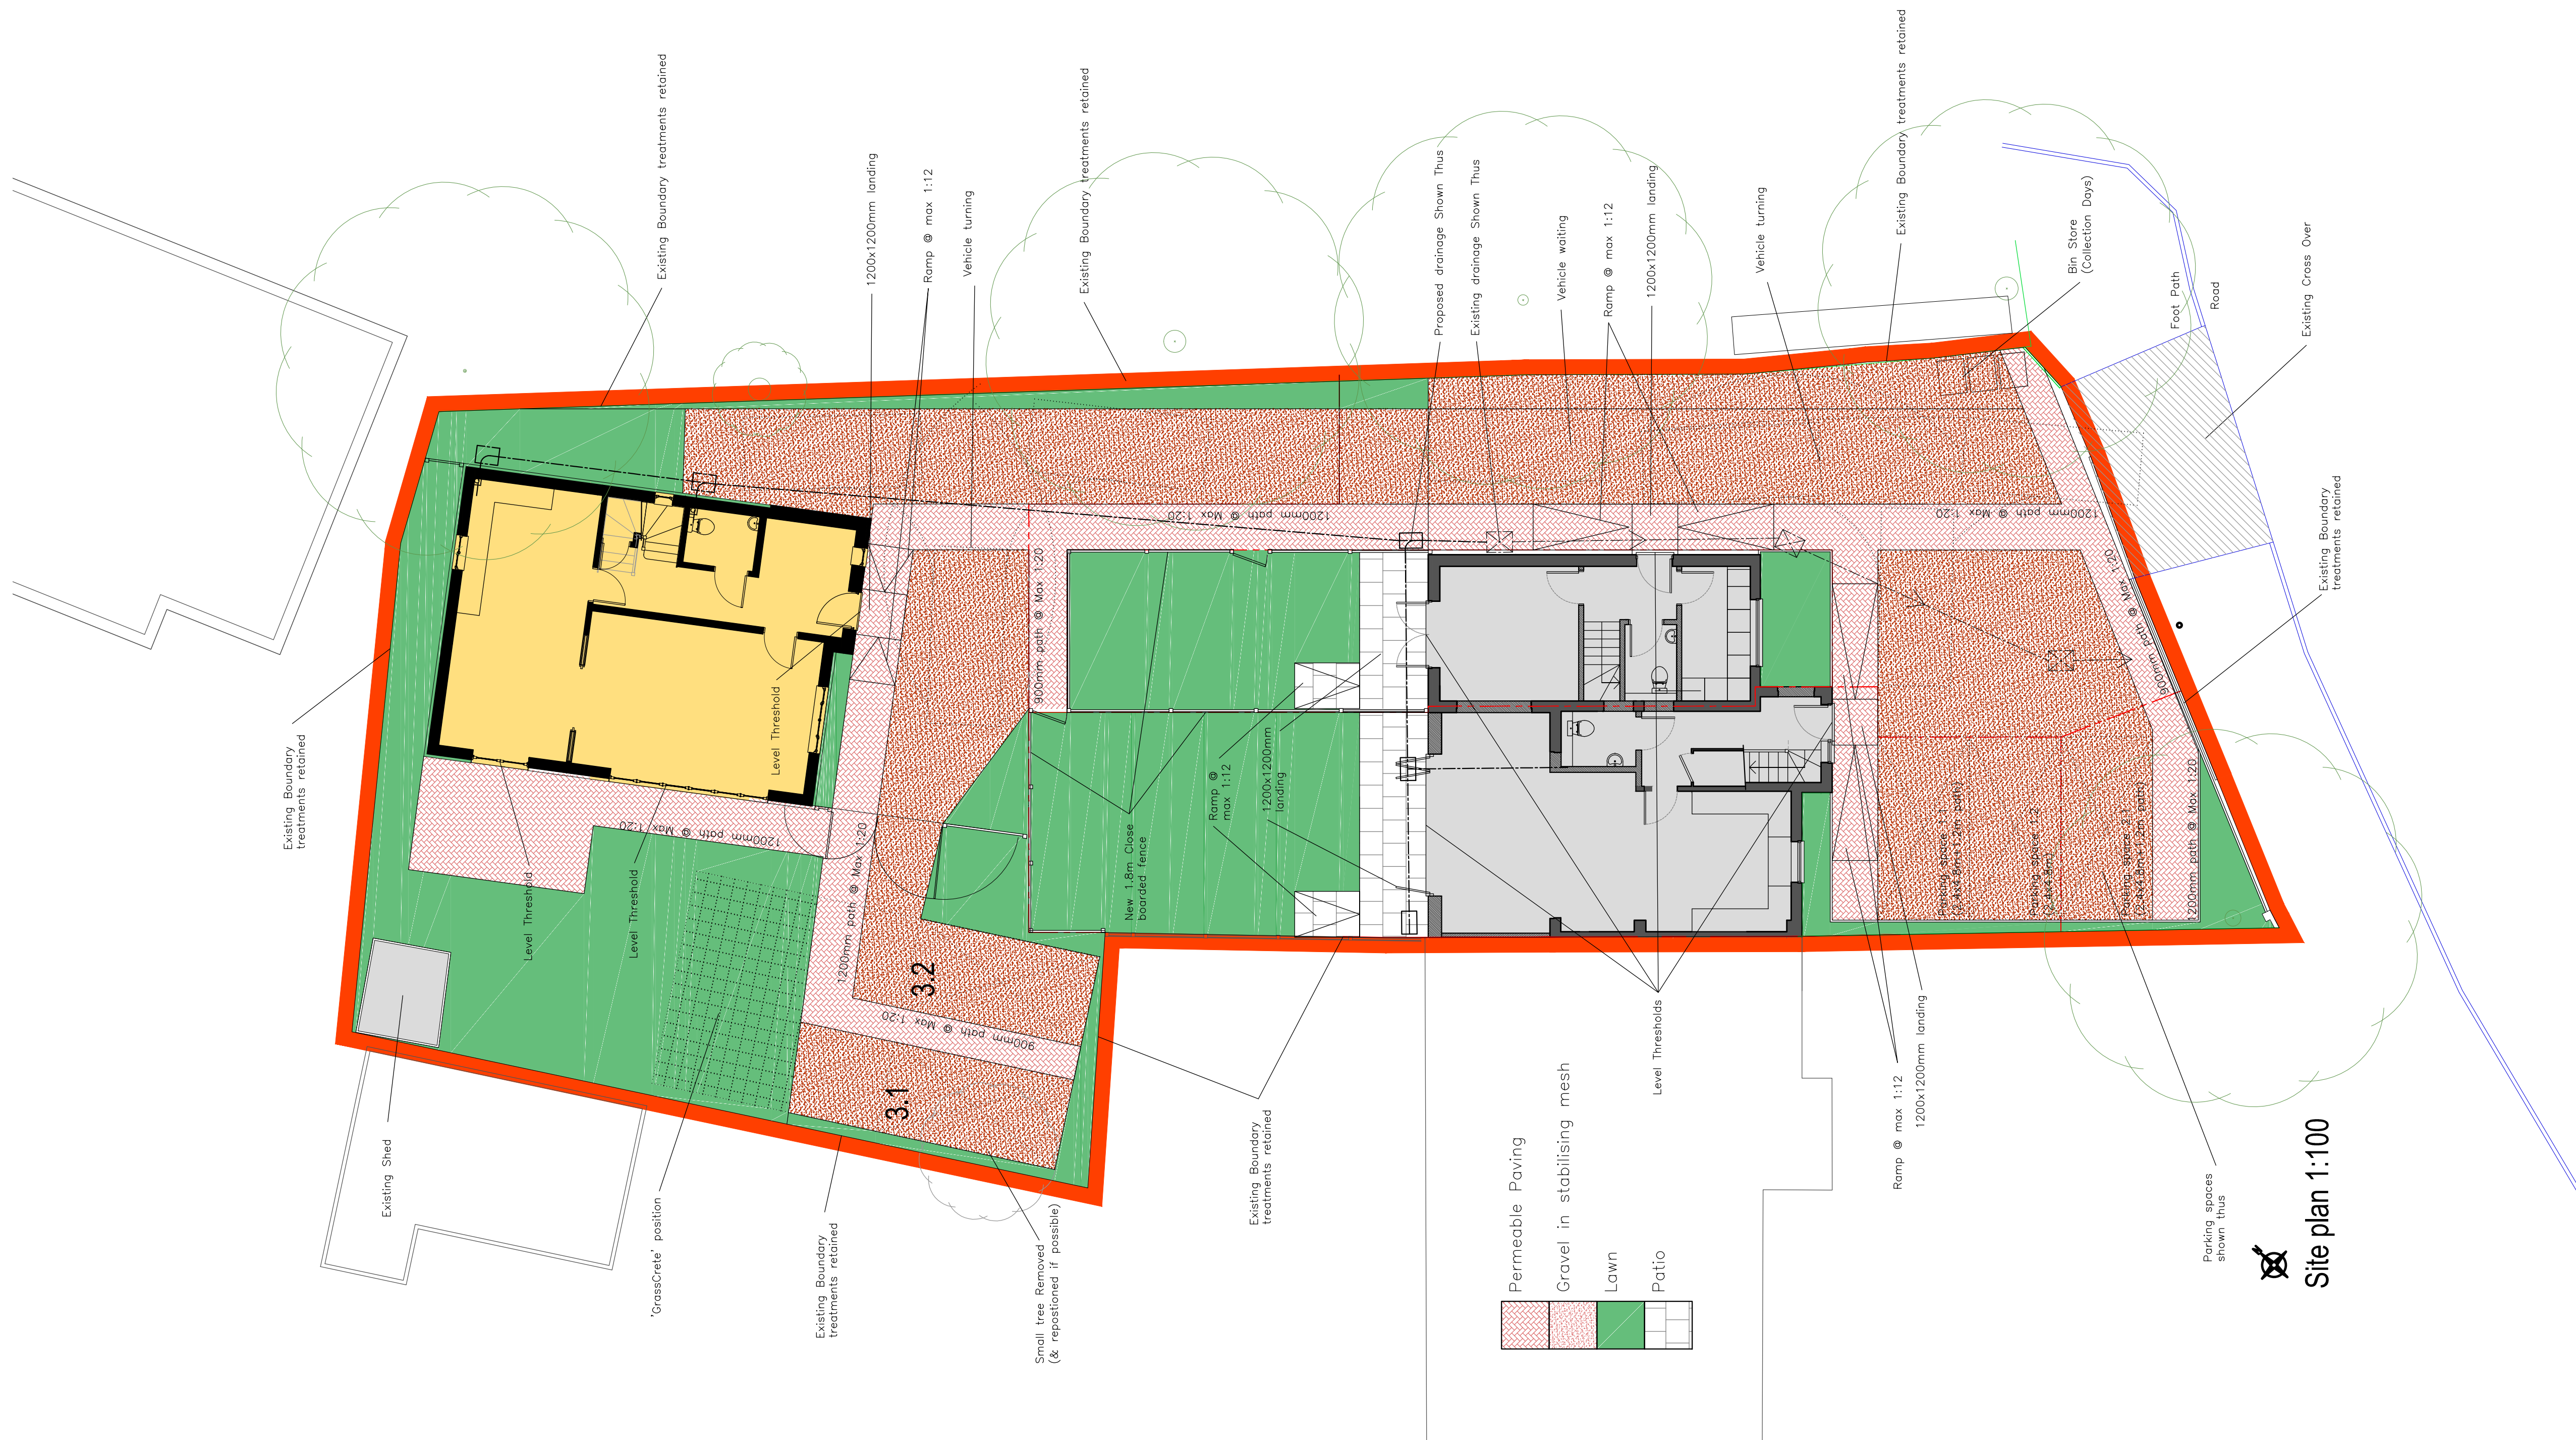

- TO BE SCALED FOR PLANNING PURPOSES ONLY
- THIS DRAWING AND DESIGN REMAINS THE COPYRIGHT OF THE DESIGNER AND MAY NOT BE REPRODUCED WITHOUT PERMISSION

52 FIELD END ROAD
EASTCOTE
HA5 2QN

TOC Architecture

Thomas O'Connor Architecture