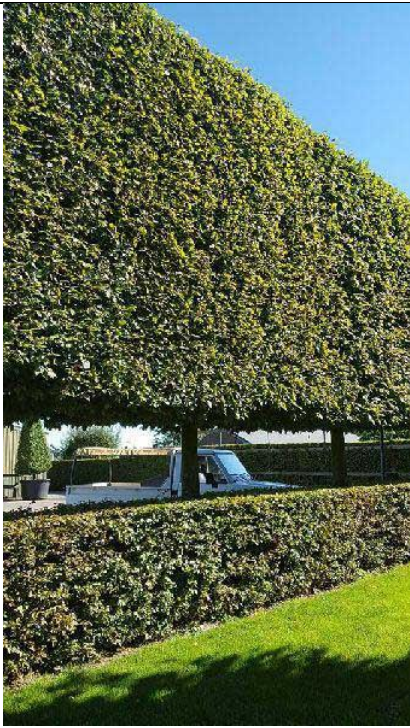


Robert Alexander Interior Design
& architecture
36 Waterways House
Bentinck Road
West Drayton
UB7 7SG
Tel: 020 8568 9625

4TC 801
Revision A: 2 May 2019
4 The Covert, Northwood, HA6 2UD

No.	NAME /DESCRIPTION	SIZE AND NUMBER/ DENSITY	IMAGE
1	Ground cover: Muehlenbeckia axillaris Creeping Wire Vine https://www.gardenbeauty.co.uk/plant-details/axillaris/muehlenbeckia/meuaxi/shrub	Acquire in 2L pots. Refer to planting plan for location, size and density	
2	Evergreen Shrub: Berberis darwinii 'Compacta' S/H: 900/900 Compact Darwins Barberry https://www.classicroses.co.uk/berberis-darwinii-compacta-compact-darwins-barberry.html	Acquire in 5L pots at 600mm height. Refer to planting plan for location, size and density	
3	Tall perennial grass: Calamagrostis x acutiflora 'Karl Foerster' S/H: 600/1800 Feather reed grass https://www.paramountplants.co.uk/plant/calaxacutkarlfoerster/calamagrostis-x-acutiflora-karl-foerster.html?gclid=EAIaIQobChMIm4THnIL14QIVzr3tCh0QkwSHEAQYAIABEgKHCvD_BwE	Acquire in 5L pots at 300mm height. Refer to planting plan for location, size and density	
4	Low grass: Hakonechloa macra 'Nicolas' (PBR) S/H:400/350 hakonechloa https://www.crocus.co.uk/plants/_/hakonechloa-macra-nicolas-pbr/classid.2000022946/?affiliate=googleproductfeed&gclid=EAIaIQobChMlyN63uv304QIVypPtCh0TIgKLEAQYBCABEgL18vD_BwE#	Acquire in 2L pots at 100mm height. Refer to planting plan for location, size and density	

5	Perennial: Alchemilla mollis S/H:750/600 Lady's mantle https://www.rhsplants.co.uk/plants/_/alchemilla-mollis/classid.233/	Acquire in 2L pots at 200mm height. Refer to planting plan for location, size and density	
6	Evergreen shrub: Pittosporum tenuifolium S/H: 650/650 Tom Thumb https://www.gardenbeauty.co.uk/plant-details/tenuifolium-tom-thumb/pittosporum/pitttt/shrub	Acquire in 5L pots at 300mm height. Refer to planting plan for location, size and density	
7	Evergreen Shrub: Polygala myrtifolia S/H: 1250/1000 Sweet pea bush https://www.gardenbeauty.co.uk/plant-details/myrtifolia/polygala/pomyr/shrub	Acquire in 5L pots at 300mm height. Refer to planting plan for location, size and density	
8	Low evergreen shrub: Lavandula angustifolia 'Hidcote' Lavender https://www.rhs.org.uk/plants/details?plantid=1125	Acquire in 3L pots at 200mm height. Refer to planting plan for location, size and density	
9	Berberis julianae hedging Wintergreen Barberry shrub https://www.hedging.co.uk/acatalog/product_38769.html	Acquire in 5L pots at 600mm height. Refer to planting plan for location, size and density	

10	Carpinus Betulus Pleached Hornbeam Trees https://www.paramountplants.co.uk/large-image/hor/hornbeam.html	Height Excluding Pot: 2.4m (7ft 10) Plant shape: Frame 1.2m wide x 1.2m high Trunk height: 120 cm Trunk girth: 8-10 cm Rootball - supplied without a pot Plant ID: 1928 70	
----	---	---	---