


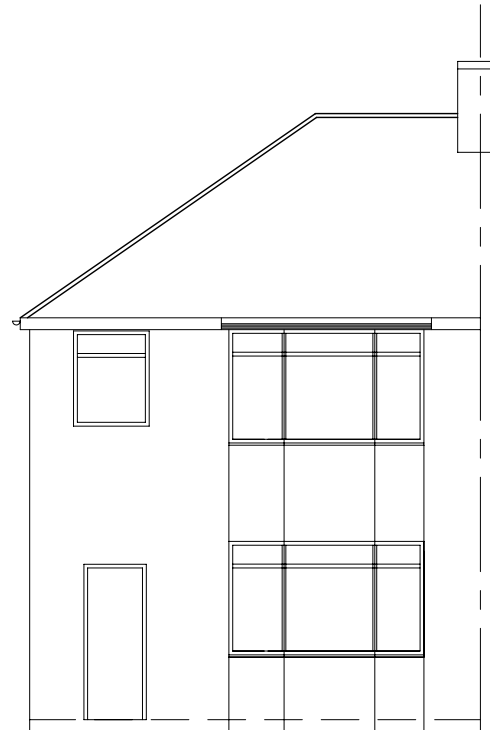

EXISTING FRONT ELEVATION




EXISTING REAR ELEVATION



PROPOSED FRONT ELEVATION

ROOF WINDOWS SHALL NOT
PROTUDE MORE THAN 150mm
FROM THE ROOF PLANE

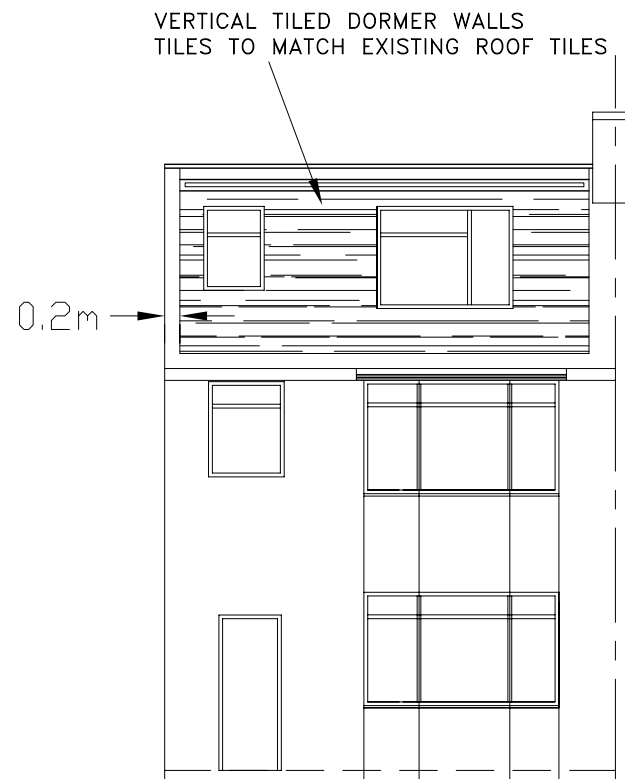

PROPOSED REAR ELEVATION


NOTES;

DIMENSIONS ARE TO CHECKED AND CONFIRMED
BEFORE CONSTRUCTION PHASE.

ALL NEW EXTERNAL MATERIALS TO MATCH, AS
CLOSE AS POSSIBLE, TO EXISTING EXTERNAL
MATERIALS.

THE CLIENT IS RESPONSIBLE FOR PARTY WALL
AGREEMENT OR ISSUES RELATING TO PARTY WALL

ALL STRUCTURAL ELEMENTS ARE TO BE
DESIGNED AND SPECIFIED BY THE STRUCTURAL
ENGINEER.

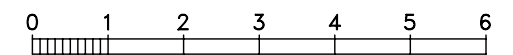

Scale bar 1:100

Project

PROPOSED LOFT EXTENSION AT
34 COLBROOK AVENUE
HAYES
MIDDLESEX UB3 1TQ

Drawing Title

FRONT AND REAR ELEVATIONS

Scale

1:100

Date

MAY 2018

Drawing No.

34/CA/05