



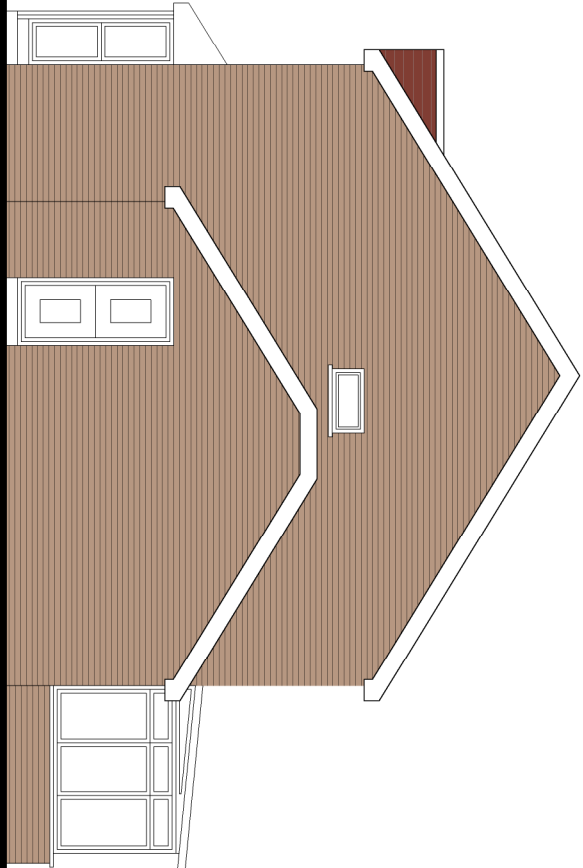

PROPOSED FRONT ELEVATION
1:100

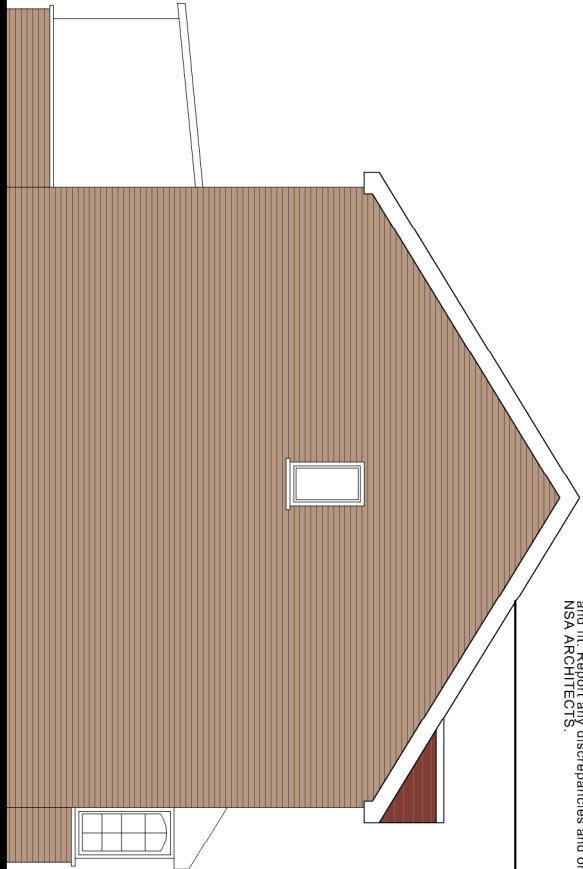


PROPOSED RIGHT SIDE ELEVATION
1:100




PROPOSED LEFT SIDE ELEVATION
1:100




PROPOSED REAR ELEVATION
1:100

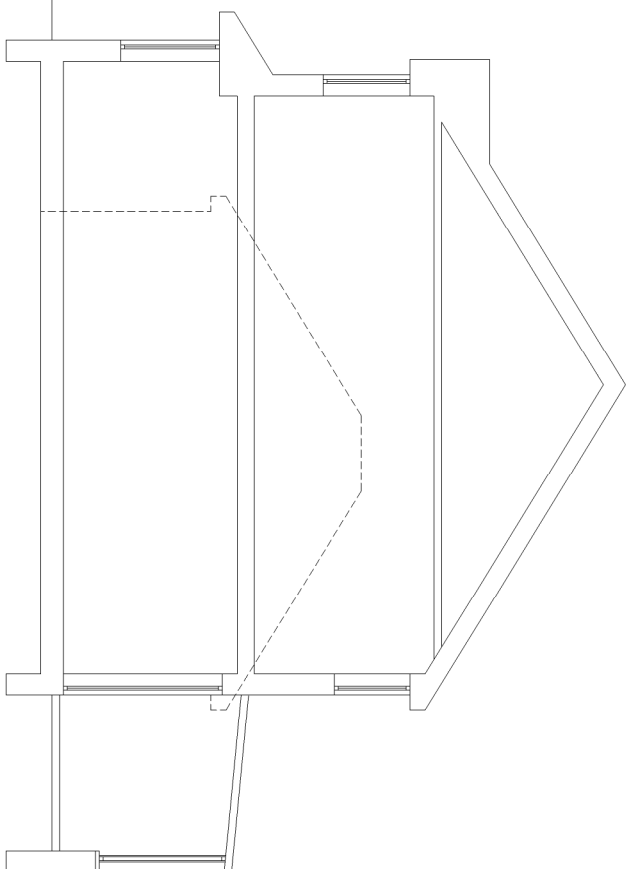

PROPOSED SECTION
1:100

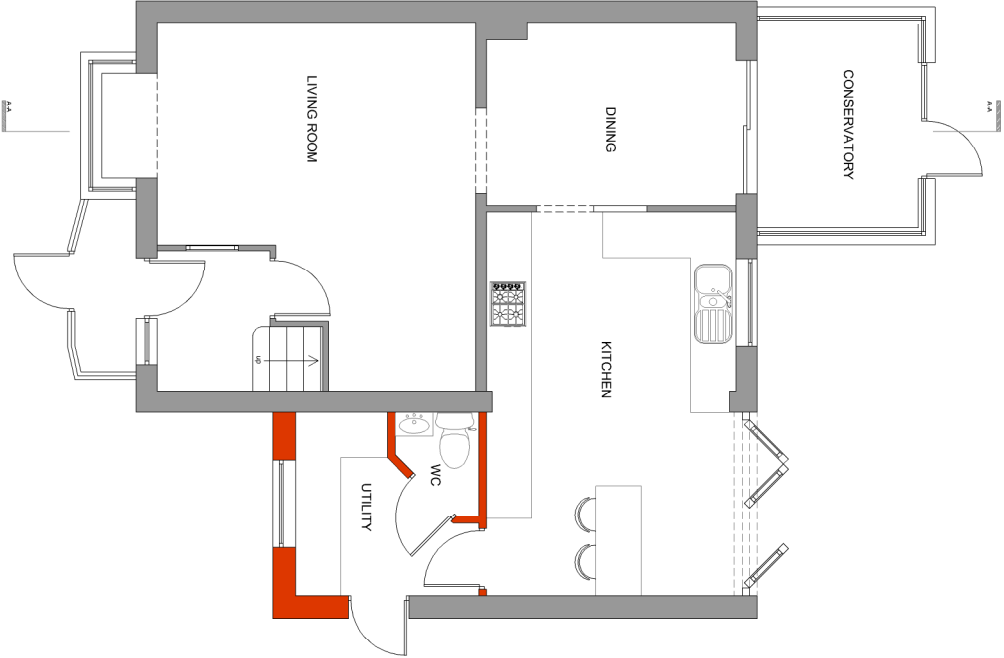

PROPOSED GROUND FLOOR PLAN
1:100

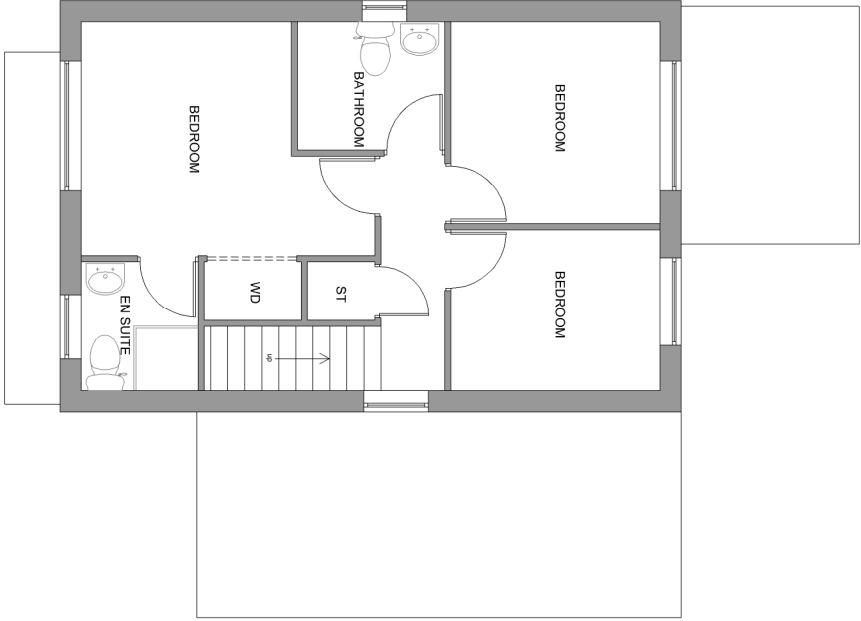

PROPOSED FIRST FLOOR PLAN
1:100



LINEAR SCALE

NSA ARCHITECTS
RIBA
Chartered Architect



Architects Registration Board

ARCHITECTURE
PROPERTY DEVELOPMENT
PROJECT MANAGEMENT

Unit 2,
166 Middleton Road
London SM4 6RW
www.nsaarchitects.net
info@nsaarchitects.net
+44 (0)7950320540

N D . P . 0 0 2

PROPOSED PLANS ELEVATIONS
& SECTION
1:100 @ A3

© NSA ARCHITECTS