


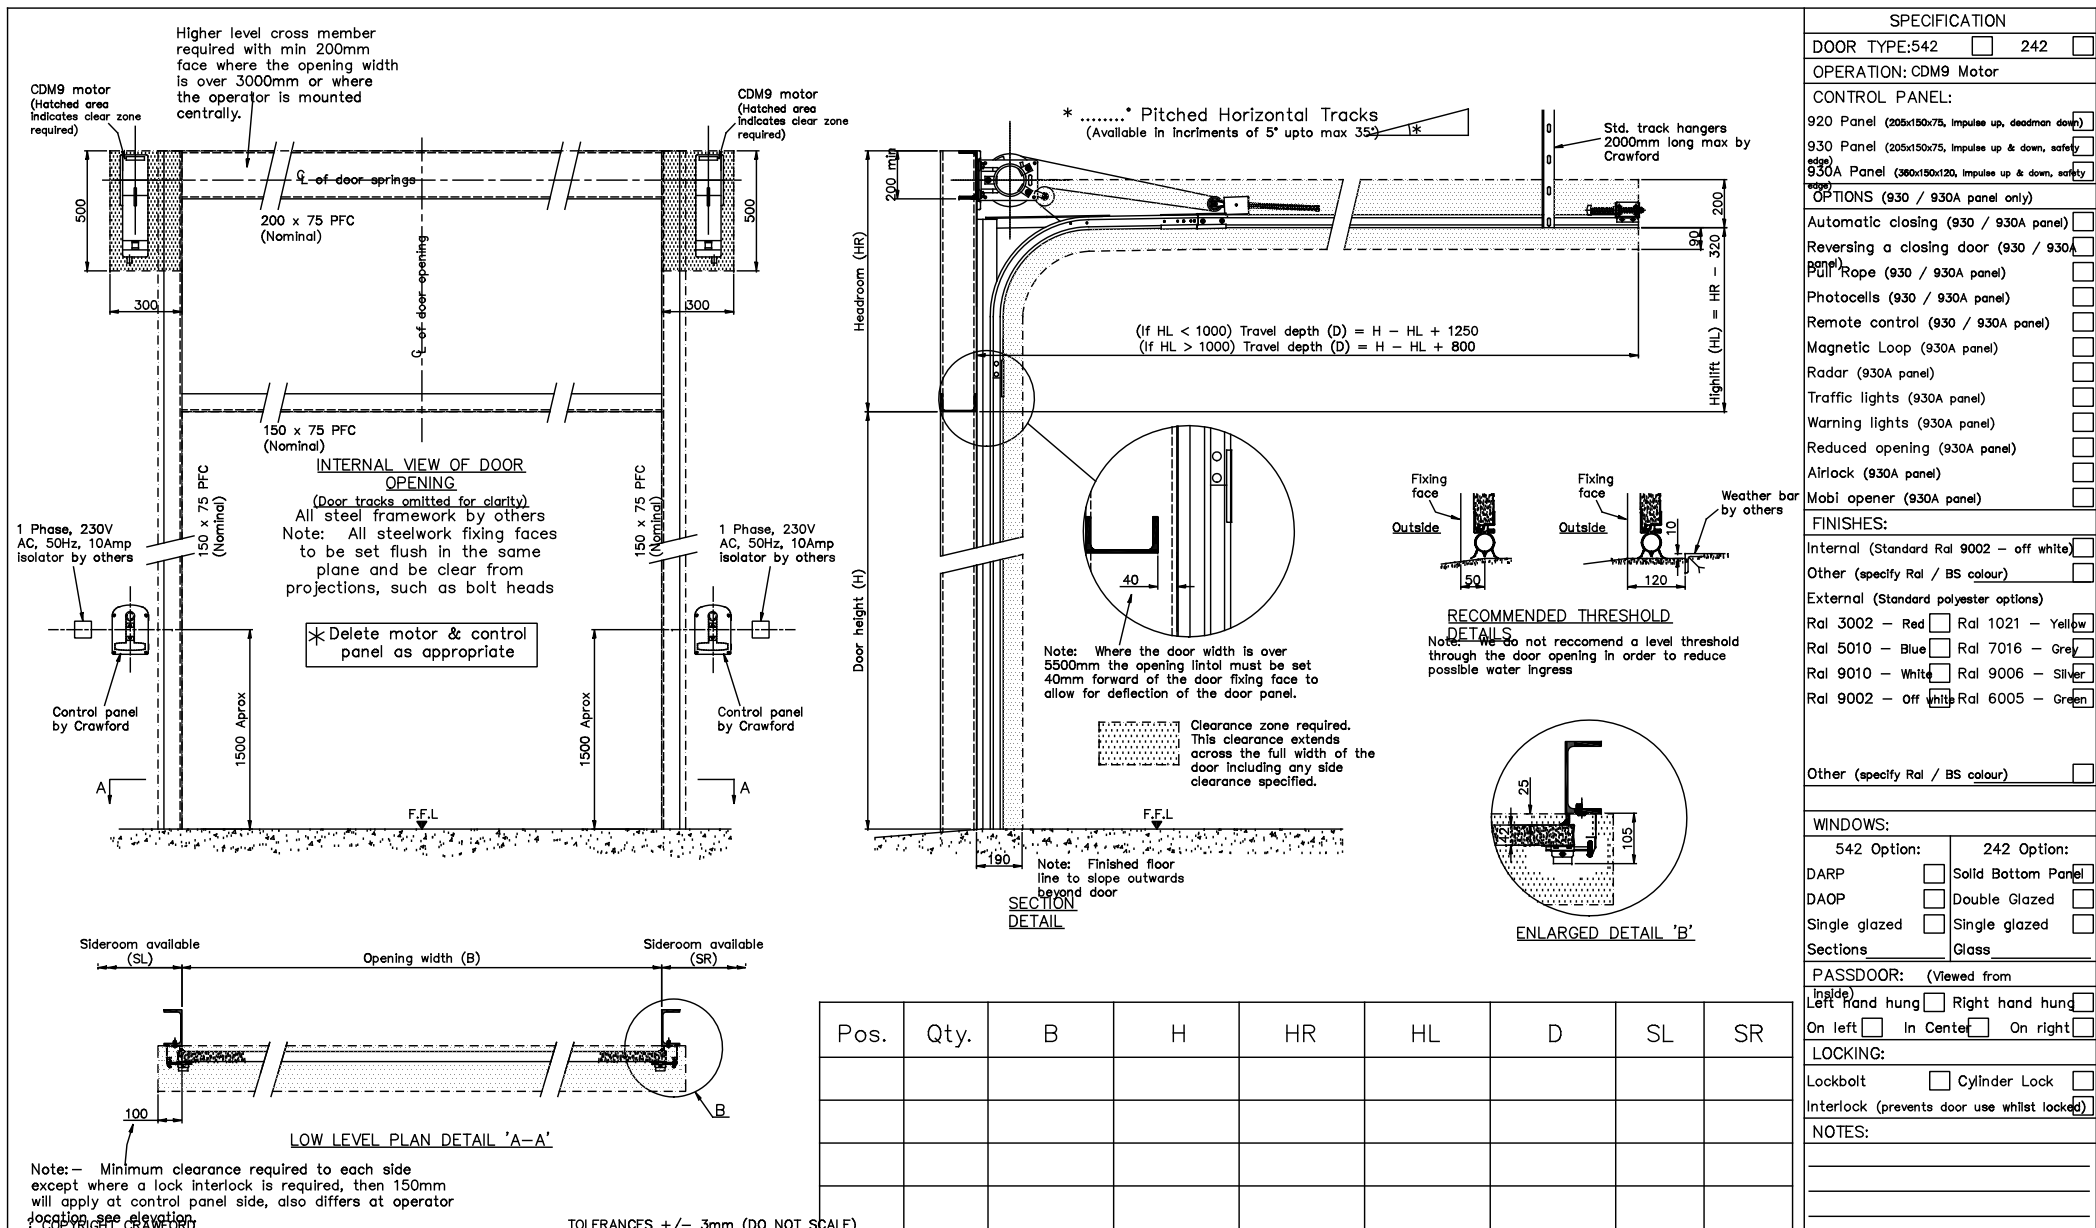

SPECIFICATION

DOOR TYPE:542 ☐ 242 ☐

OPERATION: CDM9 Motor

CONTROL PANEL:

920 Panel (205x150x75, Impulse up, deadman down) ☐930 Panel (205x150x75, Impulse up & down, safety edge) ☐930A Panel (360x150x120, Impulse up & down, safety edge) ☐

OPTIONS (930 / 930A panel only)

Automatic closing (930 / 930A panel) ☐Reversing a closing door (930 / 930A panel) ☐Pull Rope (930 / 930A panel) ☐Photocells (930 / 930A panel) ☐Remote control (930 / 930A panel) ☐Magnetic Loop (930A panel) ☐Radar (930A panel) ☐Traffic lights (930A panel) ☐Warning lights (930A panel) ☐Reduced opening (930A panel) ☐Airlock (930A panel) ☐Mobi opener (930A panel) ☐

FINISHES:

Internal (Standard Ral 9002 - off white) ☐Other (specify Ral / BS colour) ☐

External (Standard polyester options)

Ral 3002 - Red ☐ Ral 1021 - Yellow ☐Ral 5010 - Blue ☐ Ral 7016 - Grey ☐Ral 9010 - White ☐ Ral 9006 - Silver ☐Ral 9002 - Off white ☐ Ral 6005 - Green ☐Other (specify Ral / BS colour) ☐

WINDOWS:

542 Option: ☐ 242 Option:DARP ☐ Solid Bottom Panel ☐DAOP ☐ Double Glazed ☐Single glazed ☐ Single glazed ☐Sections ☐ Glass ☐

PASSDOOR: (Viewed from

Inside) Left hand hung ☐ Right hand hung ☐On left ☐ In Center ☐ On right ☐

LOCKING:

Lockbolt ☐ Cylinder Lock ☐Interlock (prevents door use whilst locked) ☐

NOTES:

DRAWING No.

REV

DRAWN BY:

DATE:

Crawford
Industrial Doors • Docking • Service7 Churchill Way, 35a Business Park
Chapelown, Sheffield, S36 2PY
Tel: 0114 267 4330 Fax: 0114 267 4394
E-Mail: sales@crawforduk.co.uk
Website: www.crawforduk.co.ukSetting out details for
electric operated
sectional overhead door
with highest hardware
fitting to

ID 052 - 542-242 HL - Electric A

CLIENT:

SITE:

Please provide signature to confirm
agreement of details and
specification

PRINT:

SIGNED:

DATE:

REV A

REV B

REV C