






Existing Front Elevation
Scale 1:100

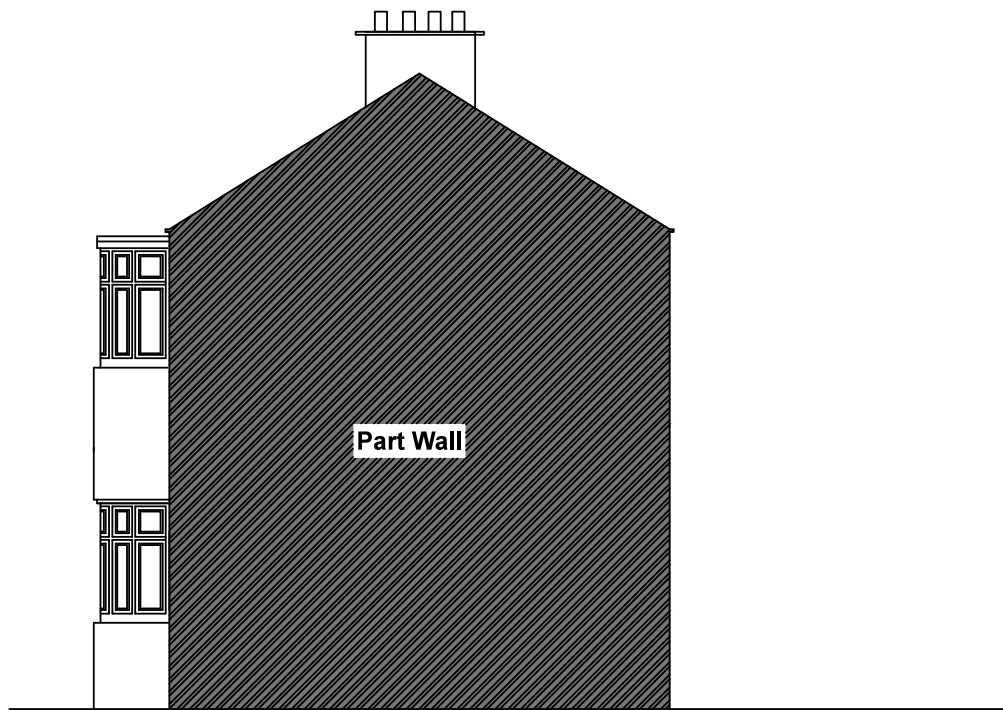

Existing Side Elevation
Scale 1:100

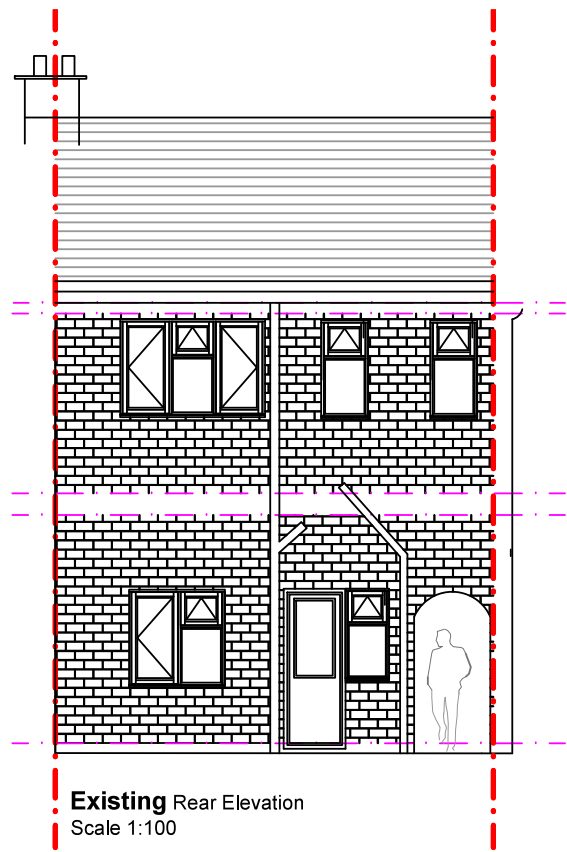


Existing Rear Elevation
Scale 1:100

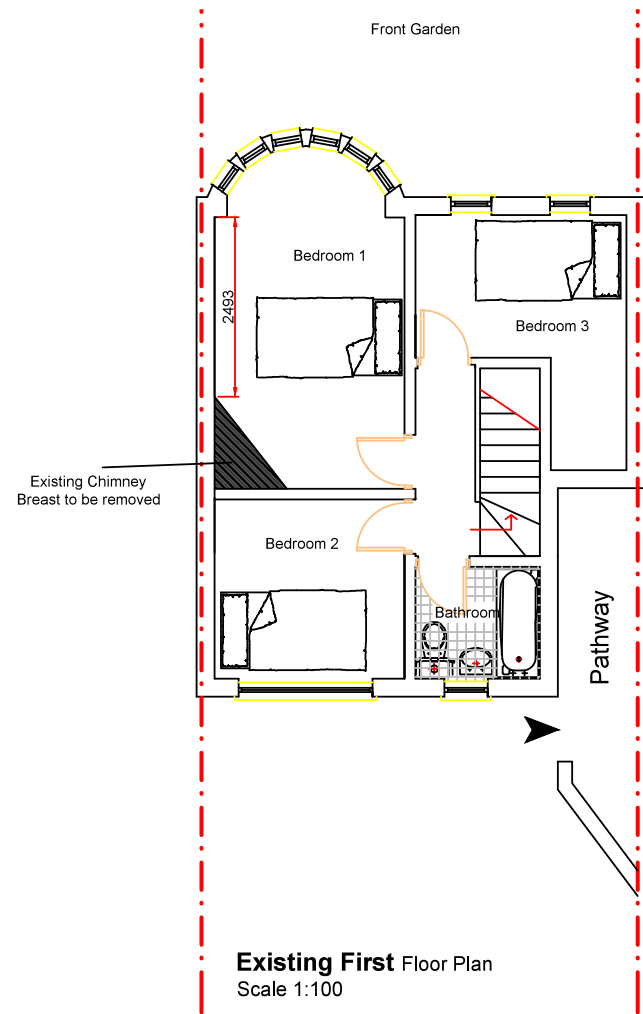


Existing First Floor Plan
Scale 1:100


ALL dimensions MUST be checked on site prior to works commencing. Variations in squareness, depth of plaster etc., must be checked for. Where new walls are shown as aligned with existing walls, this must be checked by the physical removal of brickwork and or plaster to establish the actual position of the wall being attached to.

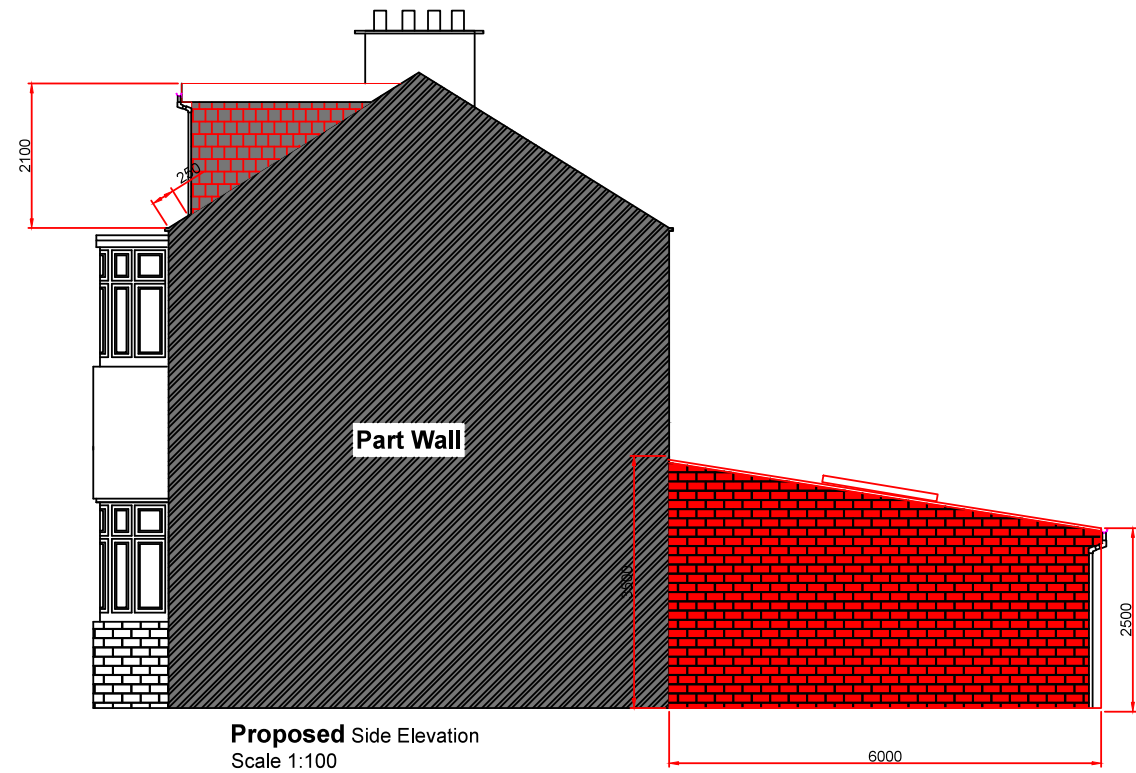


Proposed Side Elevation
Scale 1:100

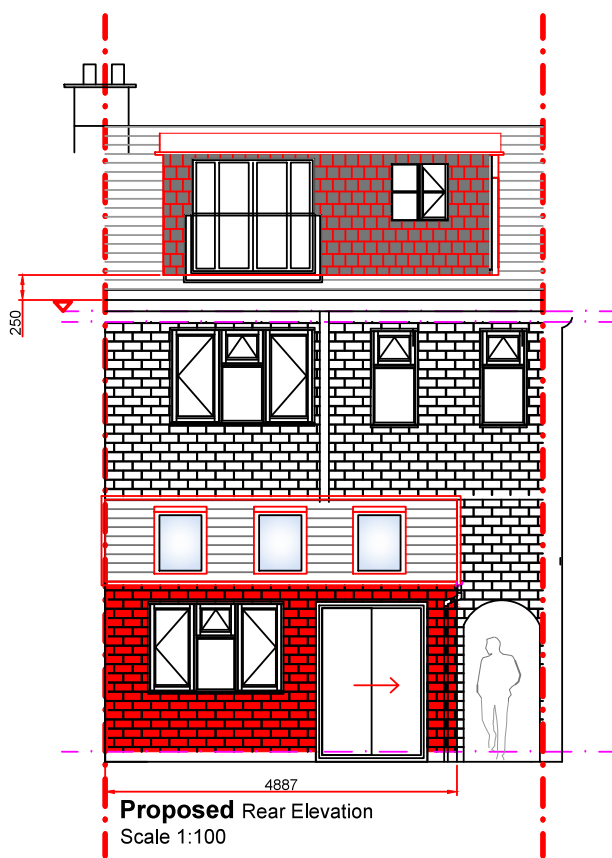


Proposed Rear Elevation
Scale 1:100

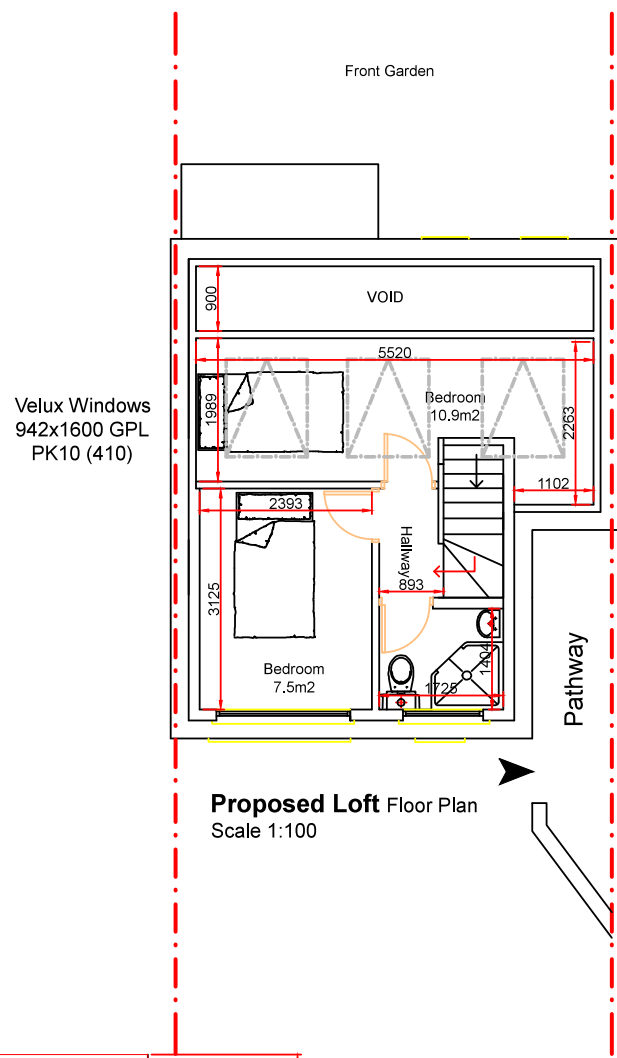


Proposed Loft Floor Plan
Scale 1:100

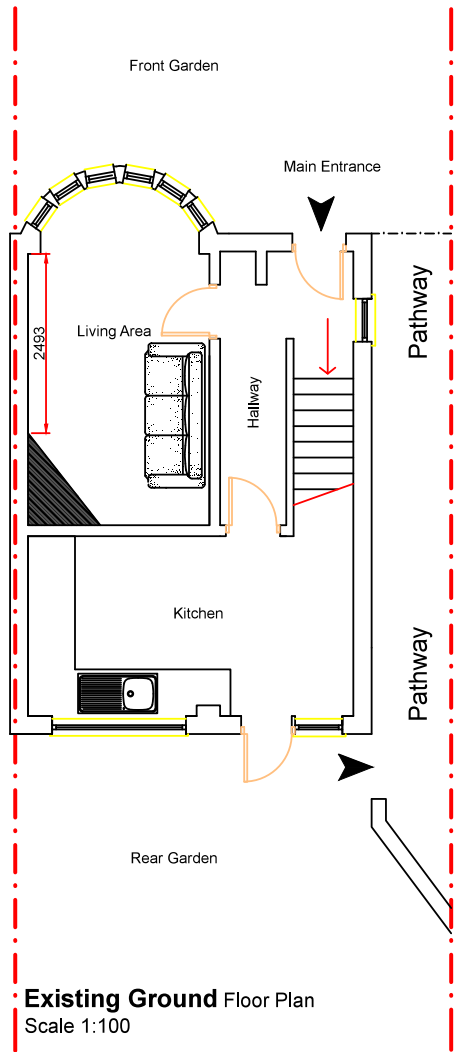


Existing Ground Floor Plan
Scale 1:100

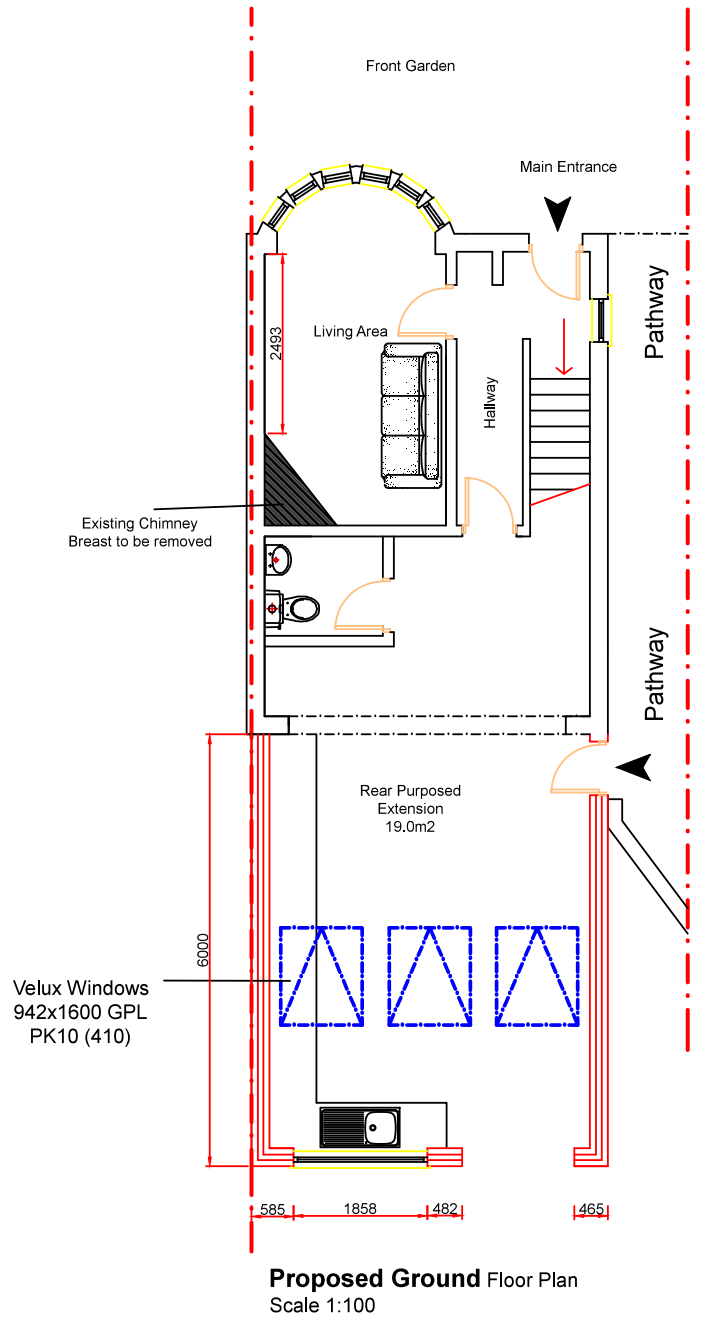


Proposed Ground Floor Plan
Scale 1:100

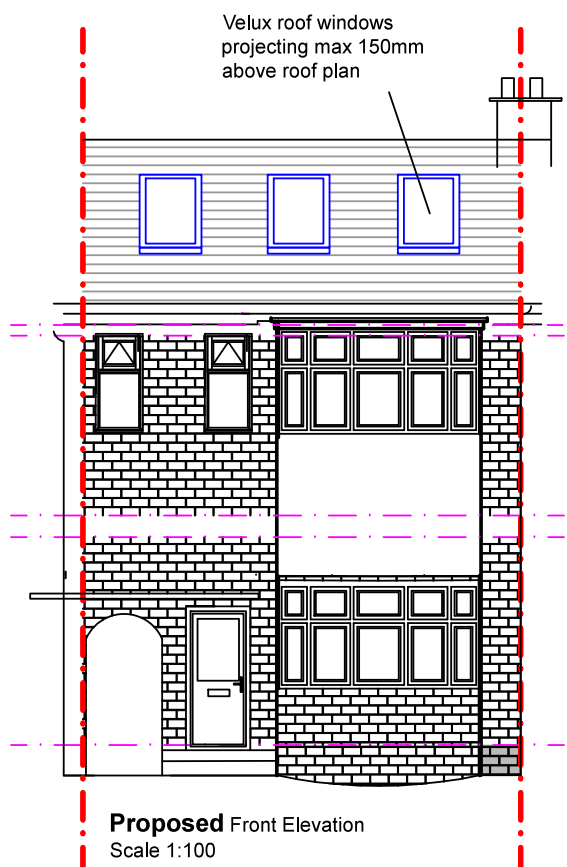


Proposed Front Elevation
Scale 1:100

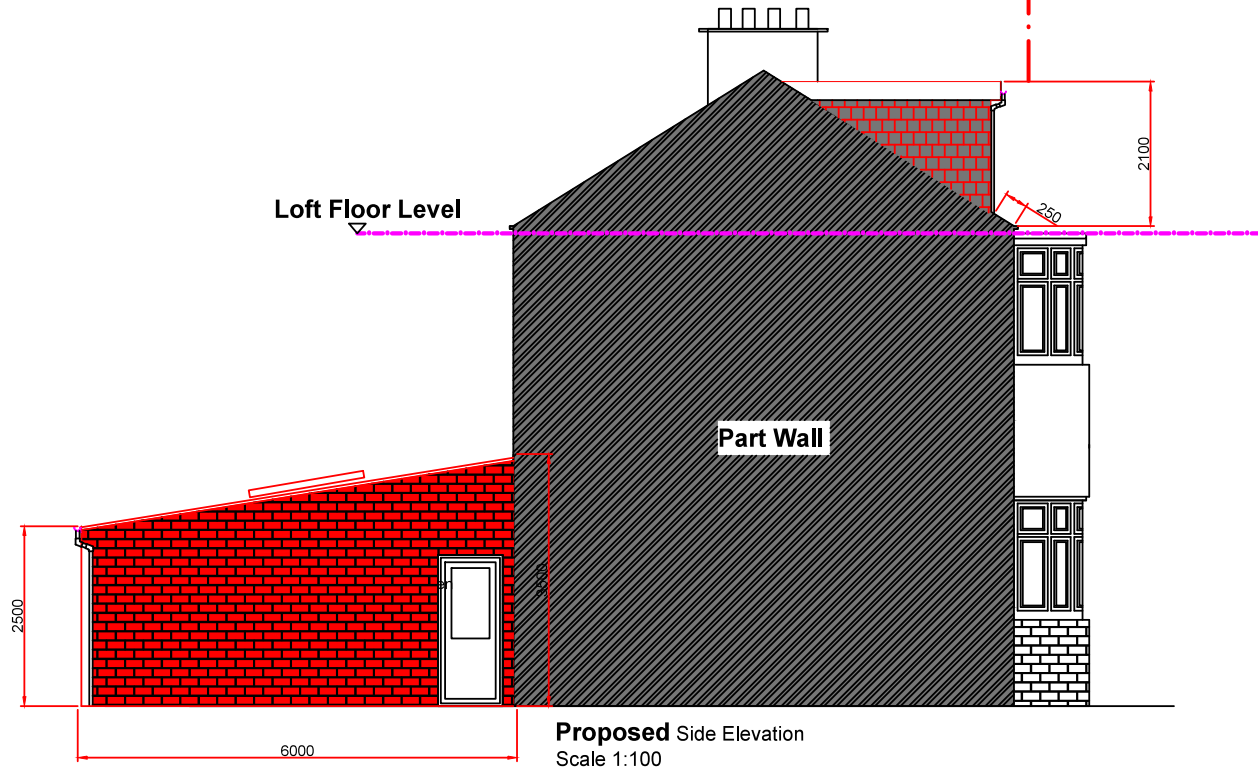

Proposed Side Elevation
Scale 1:100

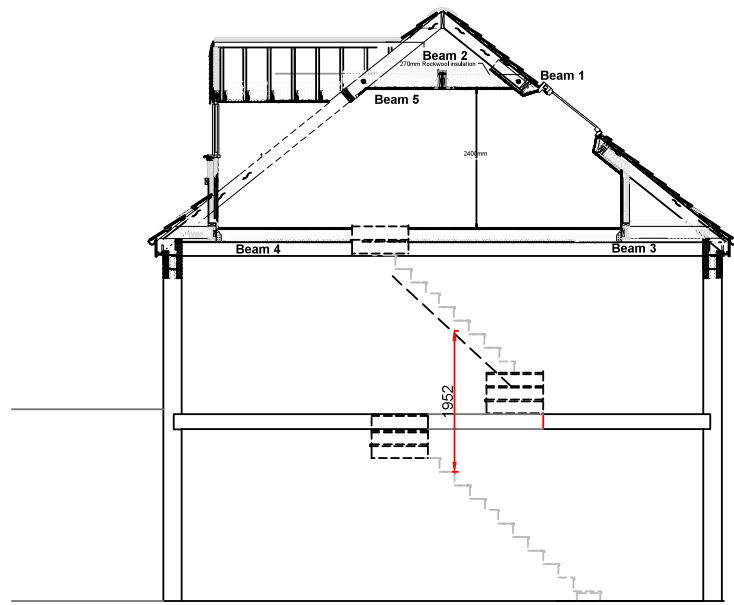

Proposed Cross Section
Scale 1:100

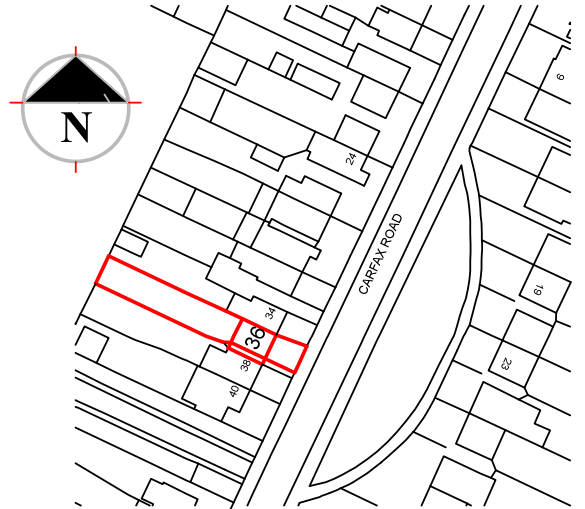

SCALE BAR M 1:100	
CLIENT: Jenny	TITLE: Loft Conversion, Dormer to rear with 3 x Velux Rooflights
ARCHITECT: Mr Rustem Konakli	PERMITTED DEVELOPMENT APPLICATION
PROJECT: 36 Carfax Road, UB3 4RB	AGENT COMPANY: A1 Planning Portal Ltd 25 The Crossway, Stoke Newington, London N16 8LA
DATE: 03.08.17	SCALE: 1:100 SCALE @ A2