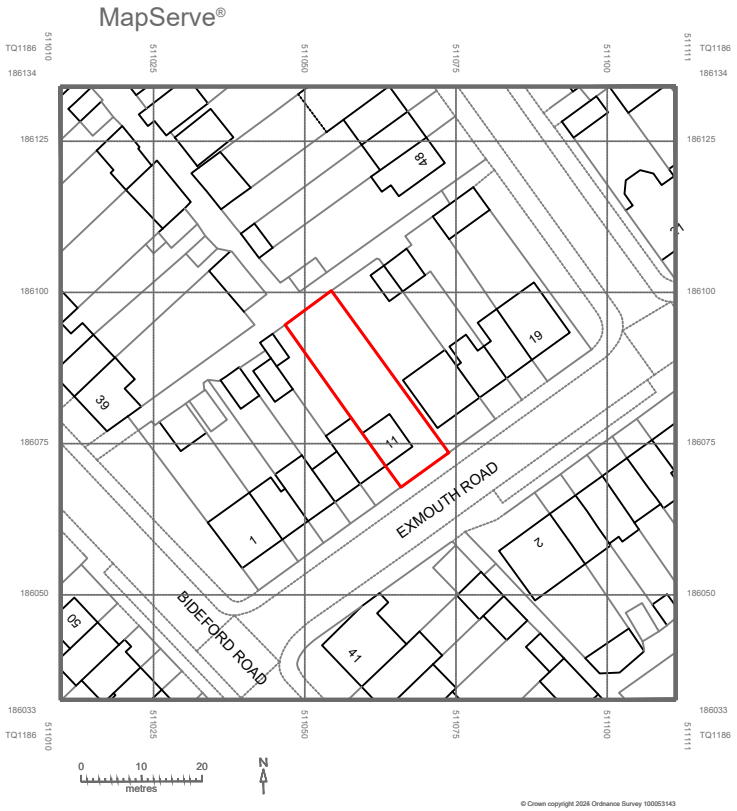

LOCATION PLAN

1:1250 @ A4

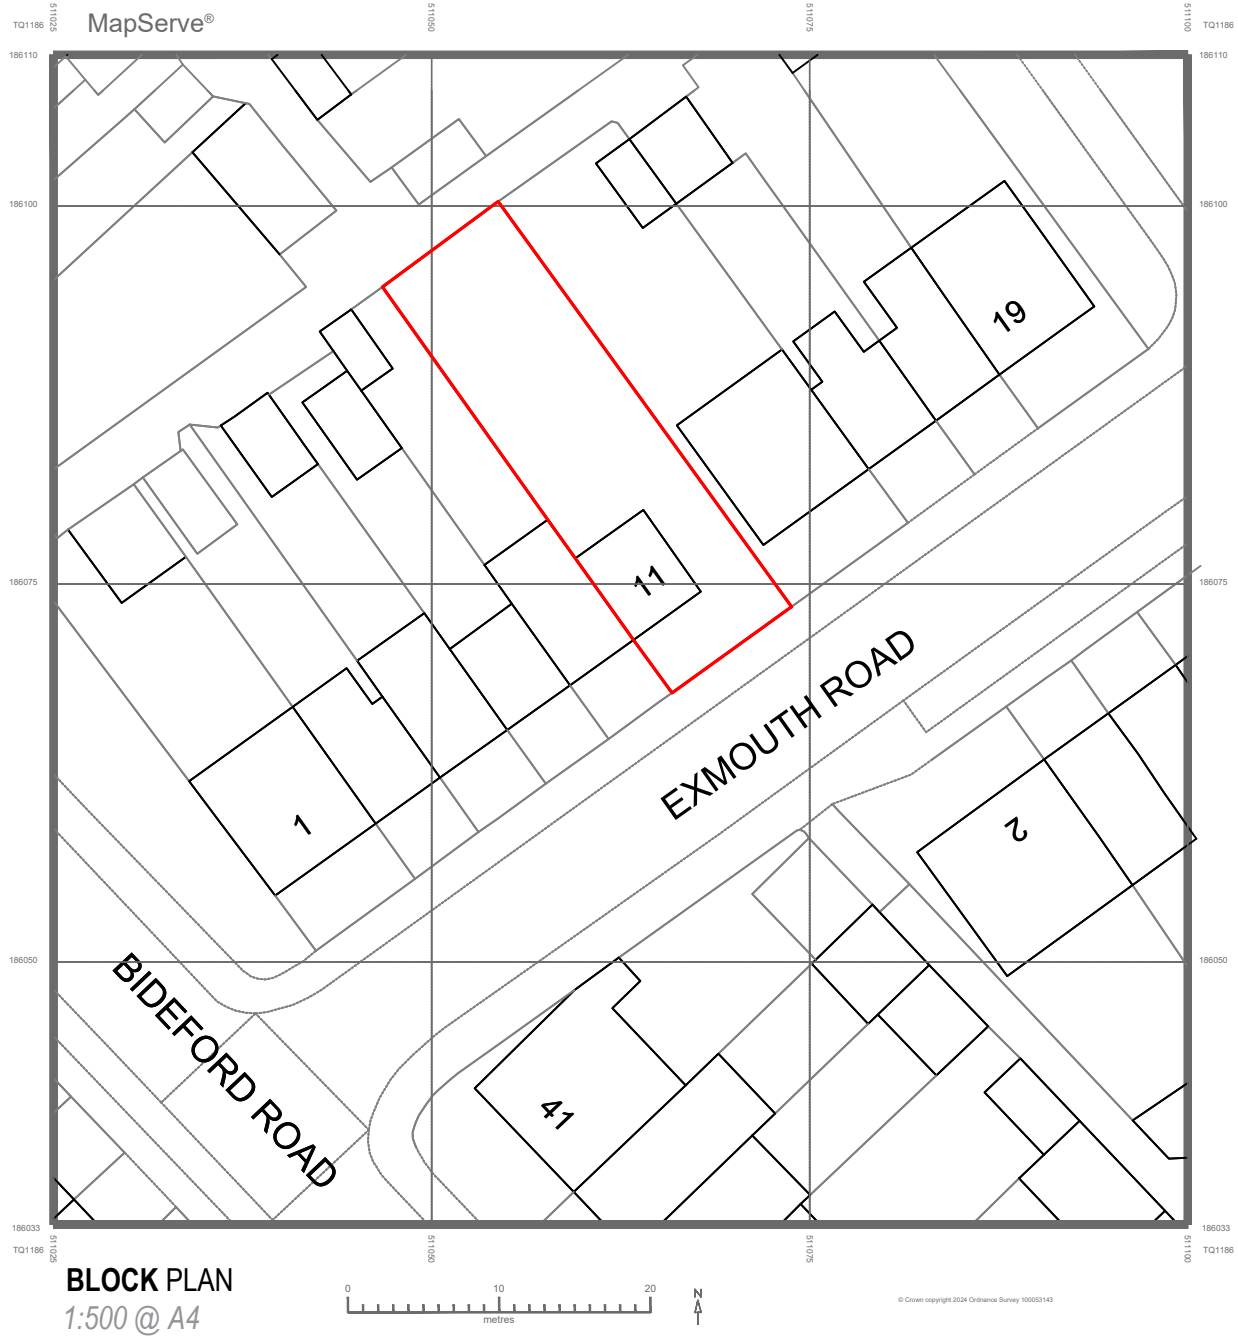

BLOCK PLAN

1:500 @ A4

Redwoods
EXTENSIONS

Address - Unit 4, Grosvenor Way, London E5 9ND
Phone - 020 3781 8008
E-mail - office@redwoodsprojects.co.uk
Web - www.redwoodsprojects.co.uk

Any errors on Dimensions to be reported to the Architect prior to commencement of Works.
Dimensions and areas are based on survey information.
This drawing is copyright © Redwoods Projects.
All dimensions to be checked on site Prior work.

REFERENCE:	11 EXMOUTH ROAD, RUISLIP HA4 0UX, UK
TITLE:	LOCATION AND BLOCK PLAN
PROJECT No	3645
DATE:	14-07-2025
SHEET No	E 00
NOTES:	
DRAWN BY	NAAB
EDITED BY	

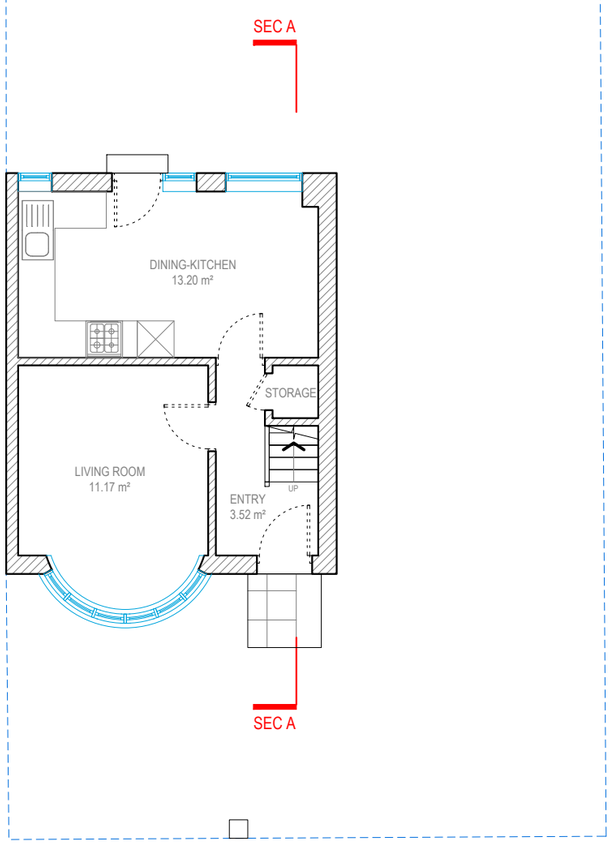

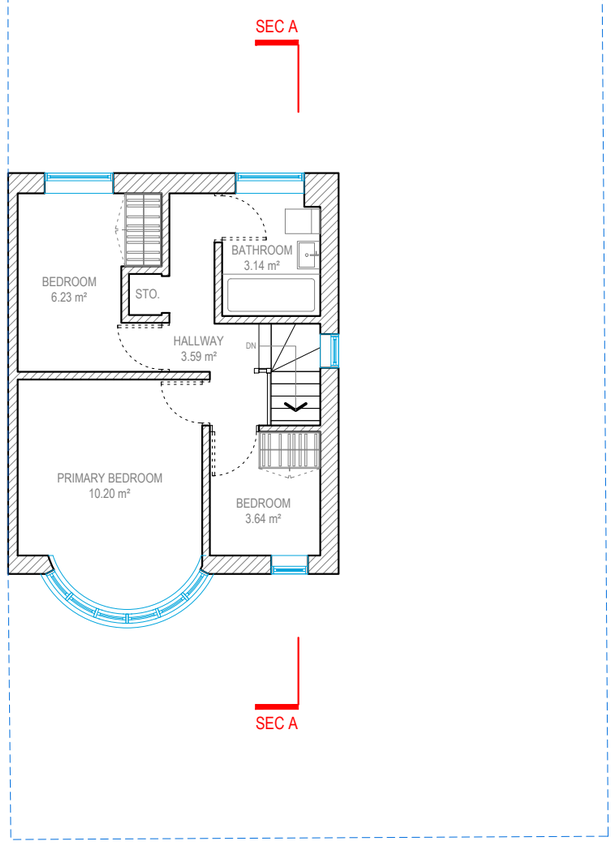

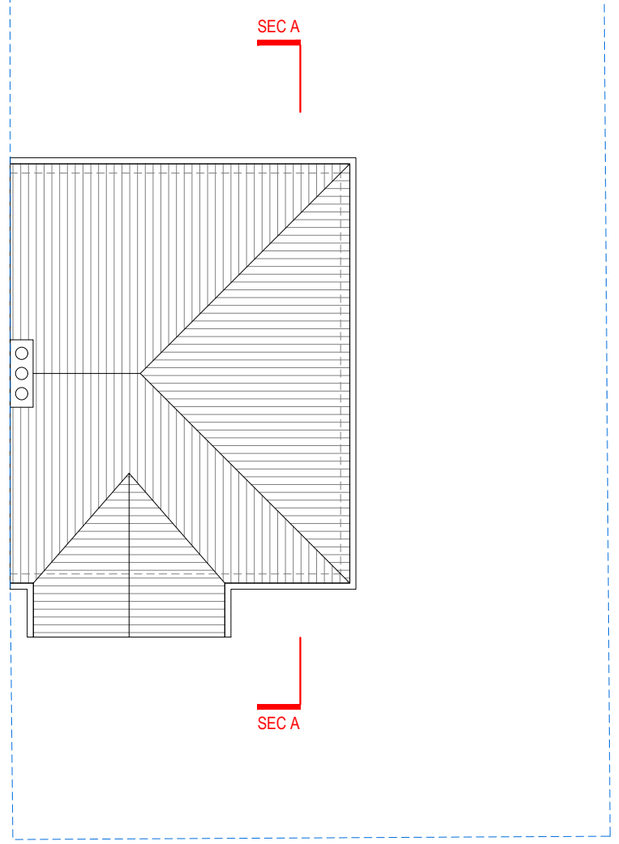

GROUND FLOOR

G.I.A. = 30.61 SQM.

FIRST FLOOR

G.I.A. = 30.70 SQM.

ROOF PLAN

Redwoods
PLANNING & EXTENSIONS

Address - Unit 4, Grosvenor Way, London E5 9ND
Phone - 020 3781 8008
E-mail - office@redwoodsprojects.co.uk
Web - www.redwoodsprojects.co.uk

Any errors on Dimensions to be reported to the Architect prior to commencement of Works.
Dimensions and areas are based on survey information.
This drawing is copyright © Redwoods Projects.
All dimensions to be checked on site Prior work.

REFERENCE: 11 EXMOUTH ROAD, RUISLIP HA4 0UX, UK

TITLE: EXISTING DRAWINGS
FLOOR PLANS

PROJECT No 3645

DATE: 24-02-2026

SHEET No **E 01**

N

0 1 2 5m scale **1:100 @A3**

NOTES:

DRAWN BY NAAB

EDITED BY

FRONT ELEVATION

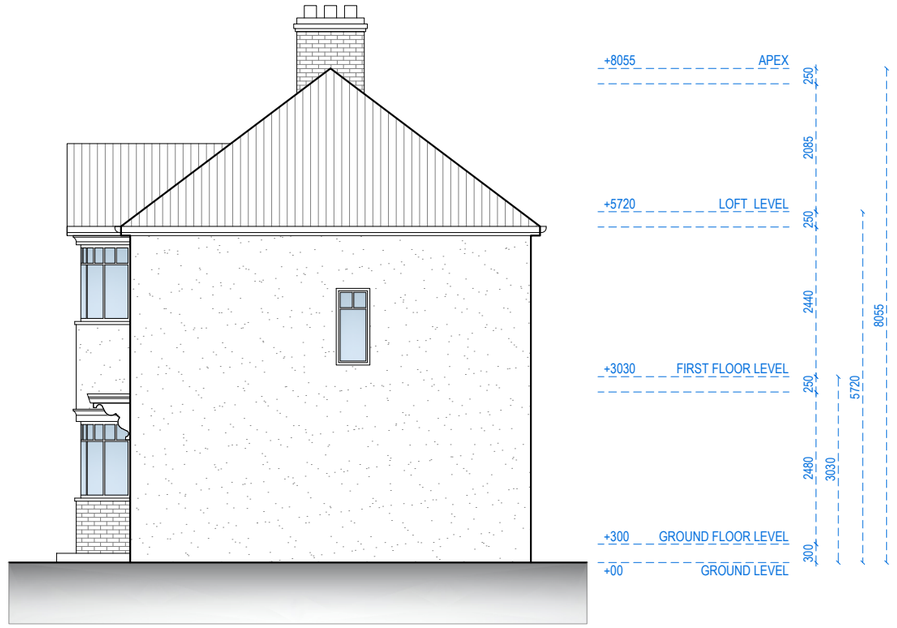

RIGHT SIDE ELEVATION

Redwoods
PLANNING & EXTENSIONS

Address - Unit 4, Grosvenor Way, London E5 9ND
Phone - 020 3781 8008
E-mail - office@redwoodsprojects.co.uk
Web - www.redwoodsprojects.co.uk

Any errors on Dimensions to be reported to the Architect prior to commencement of Works.
Dimensions and areas are based on survey information.
This drawing is copyright © Redwoods Projects.
All dimensions to be checked on site Prior work.

REFERENCE: 11 EXMOUTH ROAD, RUISLIP HA4 0UX, UK

TITLE: EXISTING DRAWINGS
ELEVATIONS

PROJECT No: 3645

DATE: 24-02-2026

SHEET No: E 02

0 1 2 5m scale **1:100 @A3**

NOTES:

DRAWN BY: NAAB

EDITED BY:

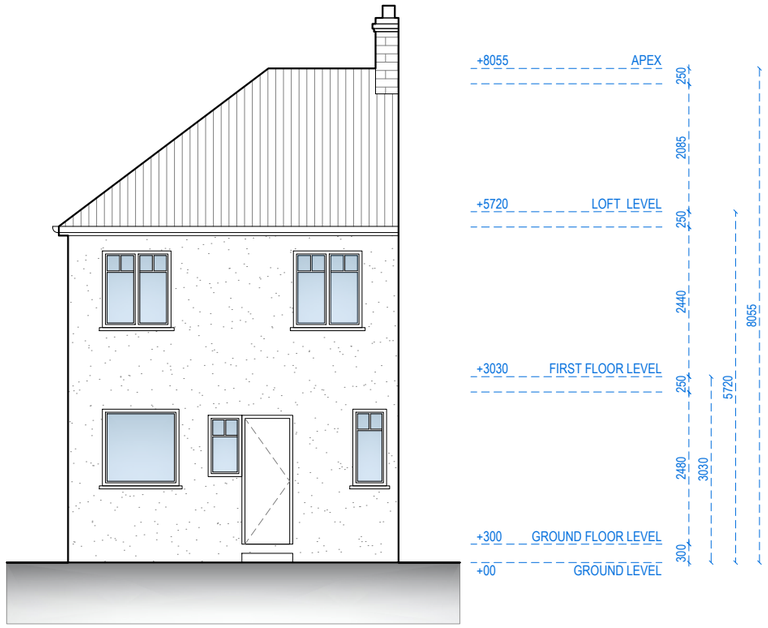

REAR ELEVATION

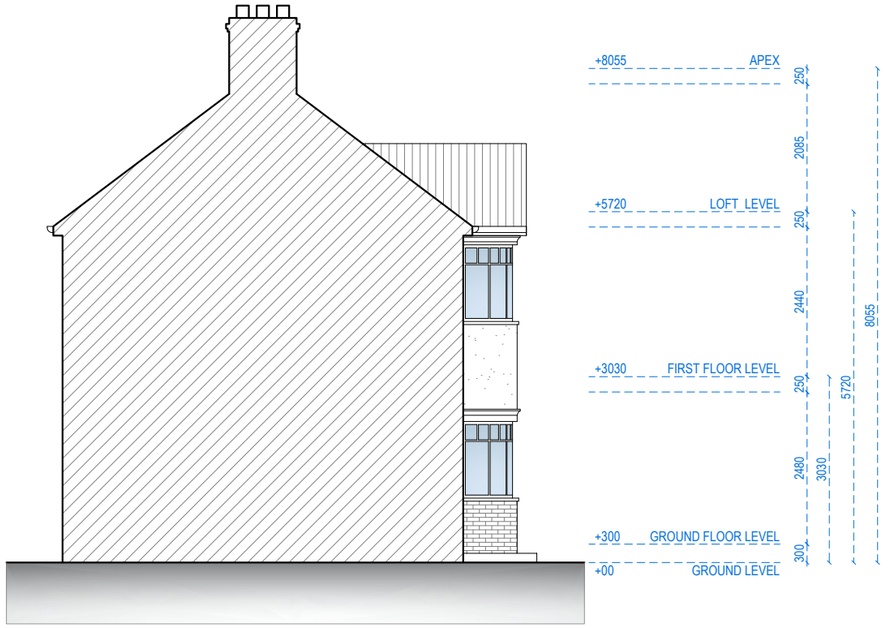

LEFT SIDE ELEVATION

Redwoods
PLANNING & EXTENSIONS

Address - Unit 4, Grosvenor Way, London E5 9ND
Phone - 020 3781 8008
E-mail - office@redwoodsprojects.co.uk
Web - www.redwoodsprojects.co.uk

Any errors on Dimensions to be reported to the Architect prior to commencement of Works.
Dimensions and areas are based on survey information.
This drawing is copyright © Redwoods Projects.
All dimensions to be checked on site Prior work.

REFERENCE: 11 EXMOUTH ROAD, RUISLIP HA4 0UX, UK

TITLE: EXISTING DRAWINGS
ELEVATIONS

PROJECT No: 3645

DATE: 24-02-2026

SHEET No: E 03

0 1 2 5m scale **1:100 @A3**

NOTES:

DRAWN BY: NAAB

EDITED BY:

SECTION A-A

Redwoods
PLANNING & EXTENSIONS

Address - Unit 4, Grosvenor Way, London E5 9ND
Phone - 020 3781 8008
E-mail - office@redwoodsprojects.co.uk
Web - www.redwoodsprojects.co.uk

Any errors on Dimensions to be reported to the Architect prior to commencement of Works.
Dimensions and areas are based on survey information.
This drawing is copyright © Redwoods Projects.
All dimensions to be checked on site Prior work.

REFERENCE: 11 EXMOUTH ROAD, RUISLIP HA4 0UX, UK

TITLE: EXISTING DRAWINGS
SECTION

PROJECT No: 3645

DATE: 24-02-2026

SHEET No: E 04

0 1 2 5m scale **1:100 @A3**

NOTES:

DRAWN BY: NAAB

EDITED BY:

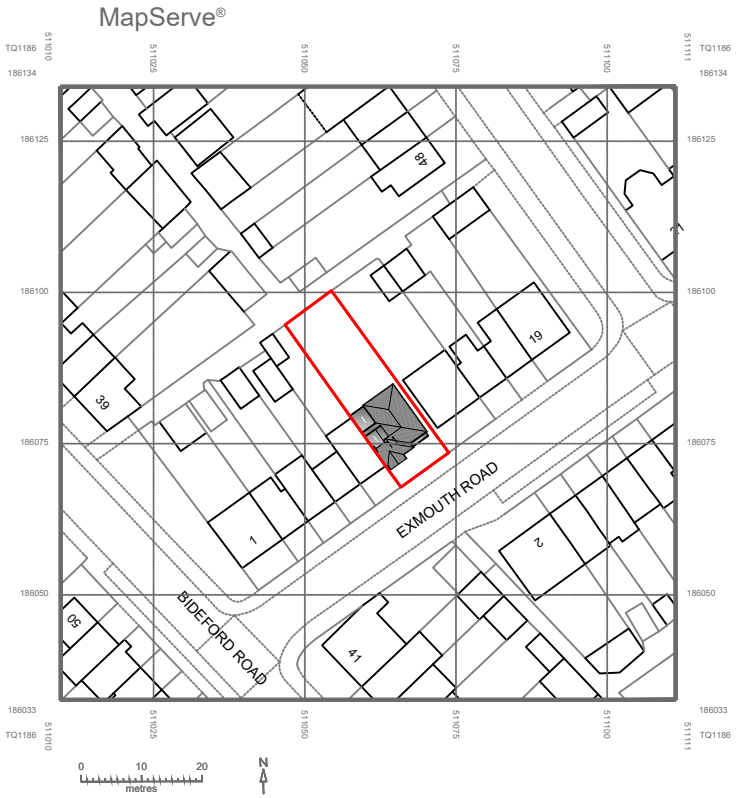

LOCATION PLAN

1:1250 @ A4

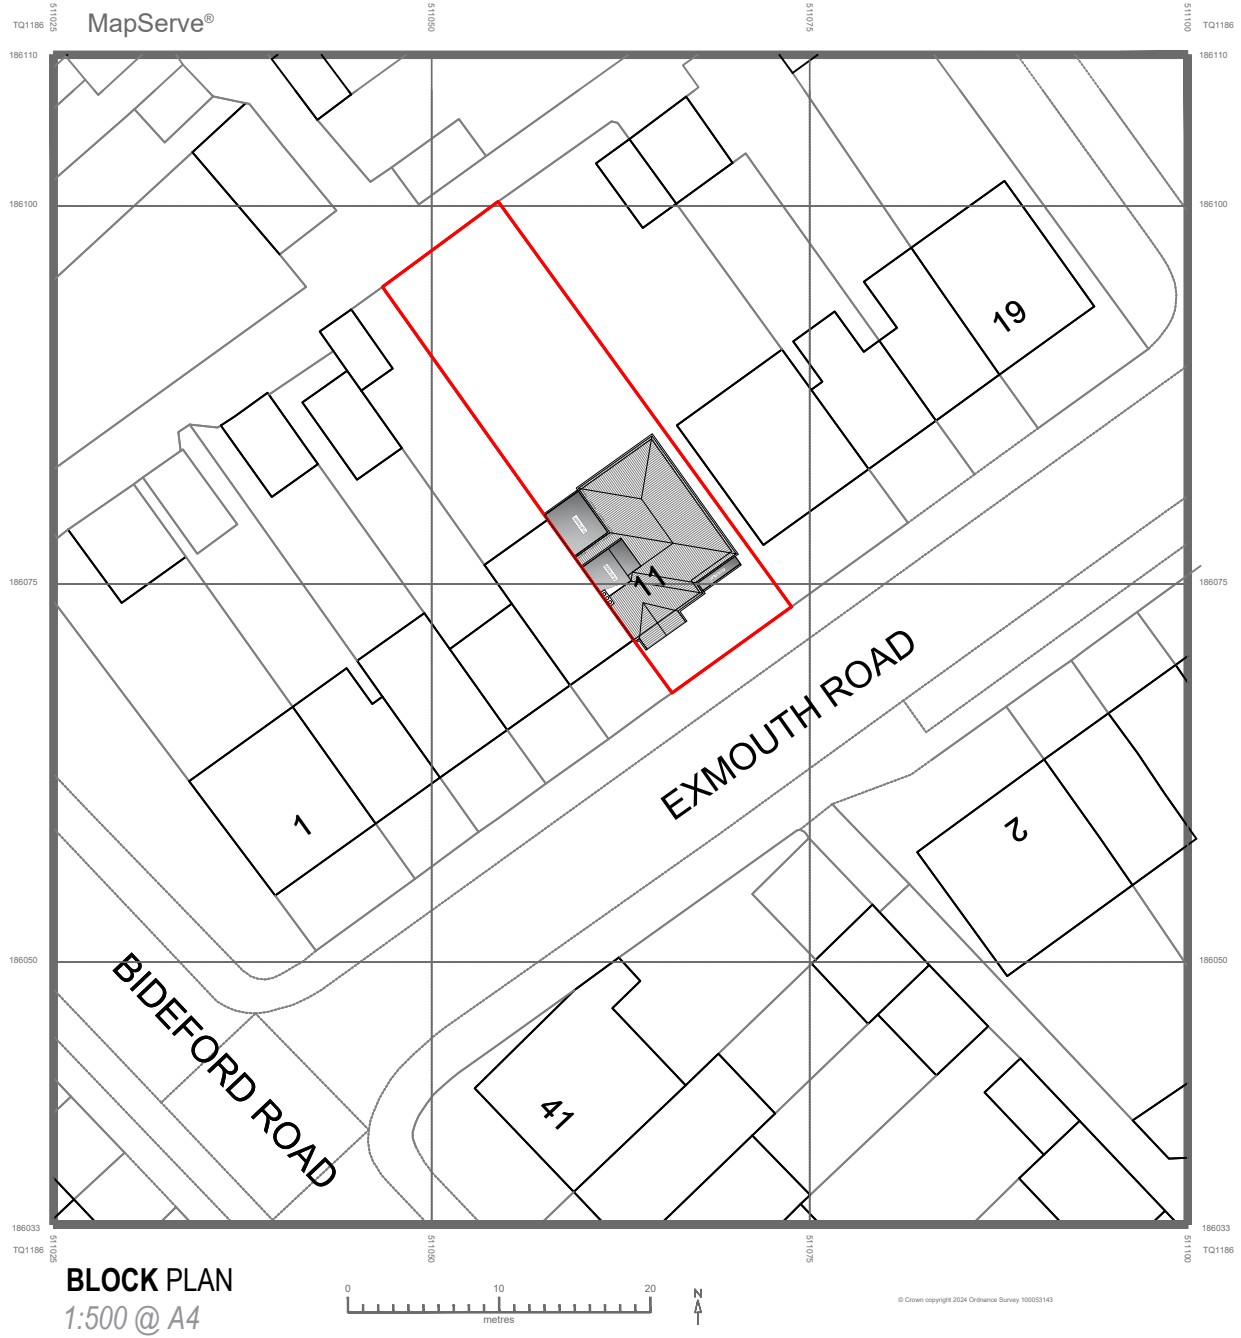

BLOCK PLAN

1:500 @ A4

Redwoods
EXTENSIONS

Address - Unit 4, Grosvenor Way, London E5 9ND
Phone - 020 3781 8008
E-mail - office@redwoodsprojects.co.uk
Web - www.redwoodsprojects.co.uk

Any errors on Dimensions to be reported to the Architect prior to commencement of Works.
Dimensions and areas are based on survey information.
This drawing is copyright © Redwoods Projects.
All dimensions to be checked on site Prior work.

REFERENCE:	11 EXMOUTH ROAD, RUISLIP HA4 0UX, UK
TITLE:	LOCATION AND BLOCK PLAN
PROJECT No	3645
DATE:	28-04-2026
SHEET No	P 00

N

NOTES:

DRAWN BY	EDITED BY
NAAB	JIRA

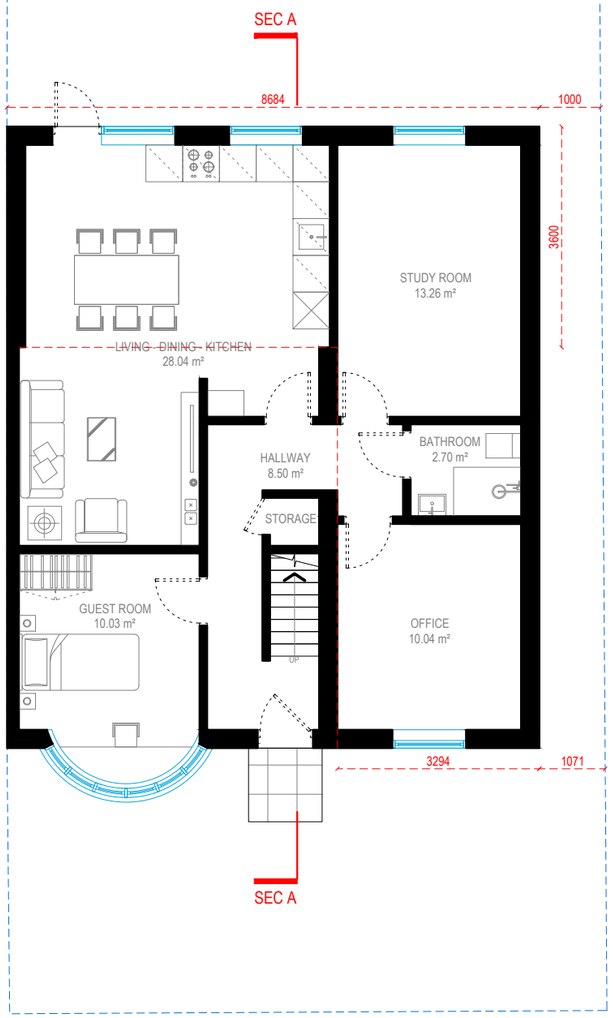

GROUND FLOOR

G.I.A. = 79.30 SQM.

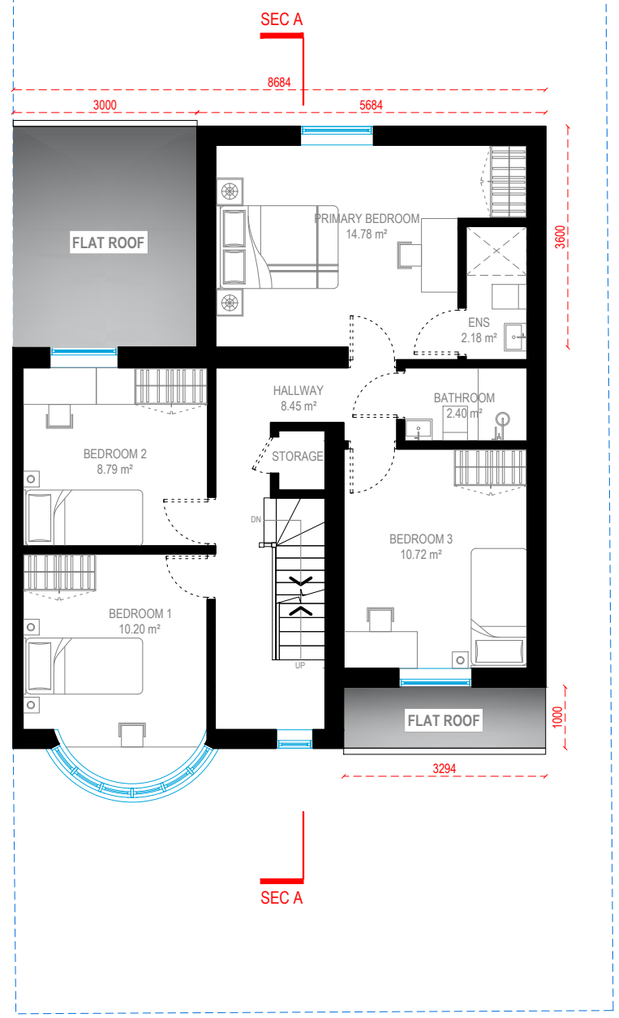

FIRST FLOOR

G.I.A. = 65.32 SQM.

Redwoods
PLANNING & EXTENSIONS

Address - Unit 4, Grosvenor Way, London E5 9ND
Phone - 020 3781 8008
E-mail - office@redwoodsprojects.co.uk
Web - www.redwoodsprojects.co.uk

Any errors on Dimensions to be reported to the Architect prior to commencement of Works.
Dimensions and areas are based on survey information.
This drawing is copyright © Redwoods Projects.
All dimensions to be checked on site Prior work.

REFERENCE: 11 EXMOUTH ROAD, RUISLIP HA4 0UX, UK

TITLE: PROPOSED DRAWINGS
FLOOR PLANS

PROJECT No: 3645

DATE: 28-04-2026

SHEET No: P 01

N

0 1 2 5m scale **1:100 @A3**

NOTES:

DRAWN BY: NAAB

EDITED BY: JIRA

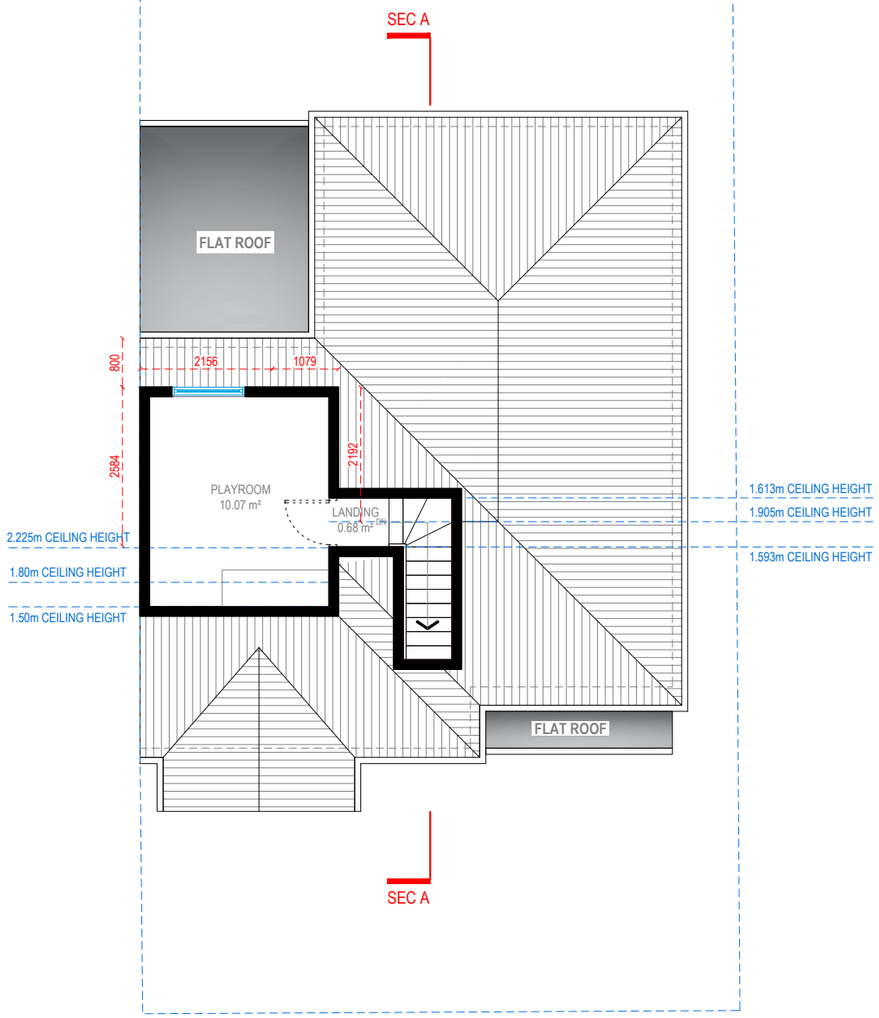

LOFT FLOOR

G.I.A. = 13.16 SQM.

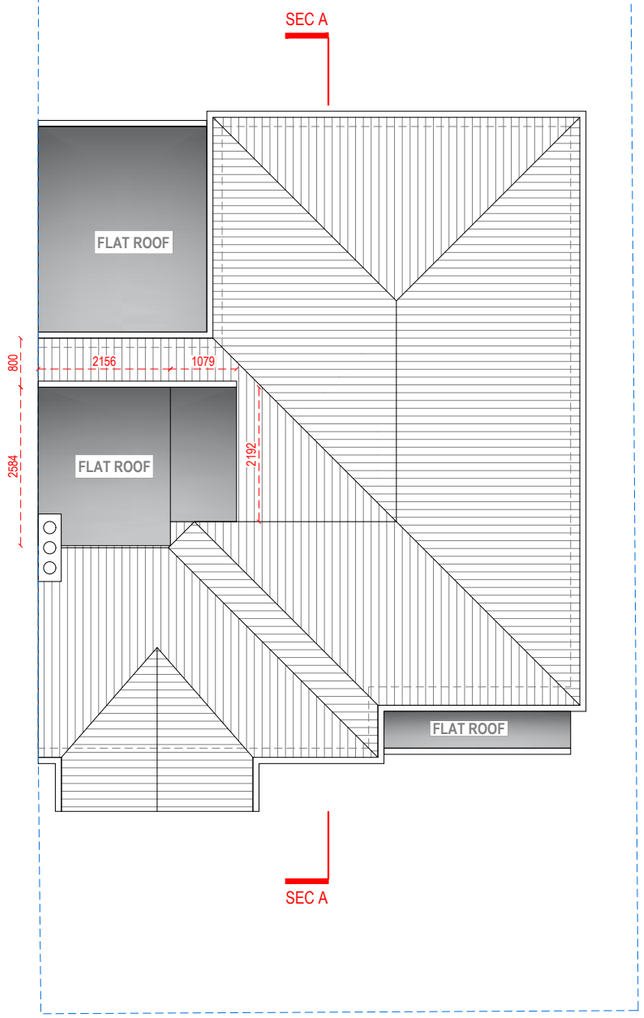

ROOF PLAN

Redwoods PLANNING & EXTENSIONS

Address - Unit 4, Grosvenor Way, London E5 9ND
Phone - 020 3781 8008
E-mail - office@redwoodsprojects.co.uk
Web - www.redwoodsprojects.co.uk

Any errors on Dimensions to be reported to the Architect prior to commencement of Works.
Dimensions and areas are based on survey information.
This drawing is copyright © Redwoods Projects.
All dimensions to be checked on site Prior work.

REFERENCE: 11 EXMOUTH ROAD, RUISLIP HA4 0UX, UK

TITLE: PROPOSED DRAWINGS
FLOOR PLANS

PROJECT No: 3645

DATE: 28-04-2026

SHEET No: P 02

N

0 1 2 5m scale **1:100 @A3**

NOTES:

DRAWN BY: NAAB

EDITED BY: JIRA

FRONT ELEVATION

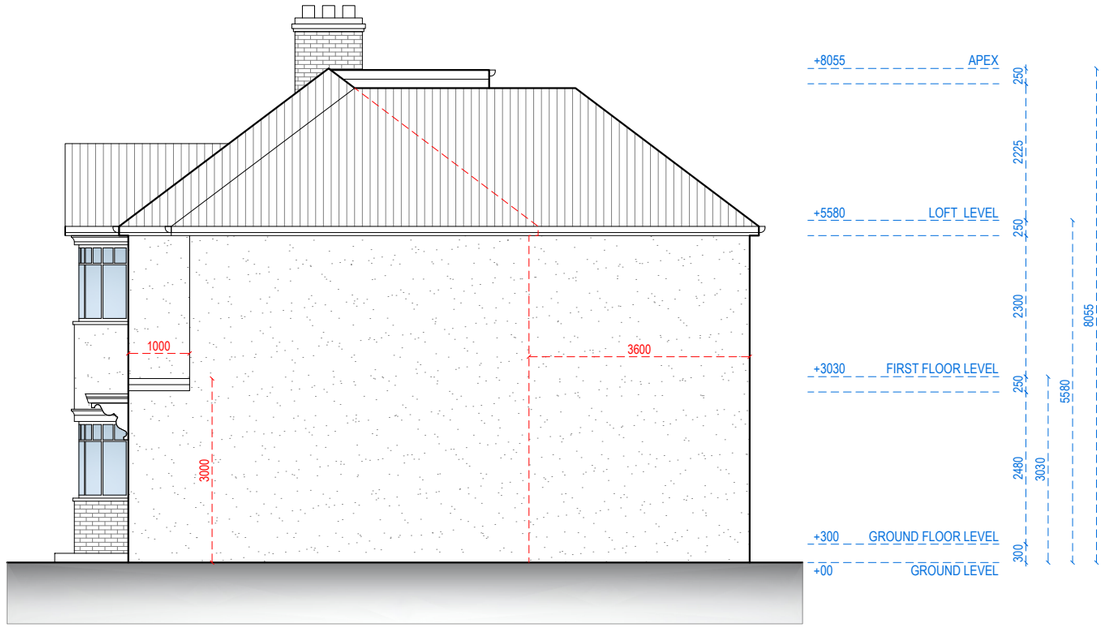

RIGHT SIDE ELEVATION

Redwoods
PLANNING EXTENSIONS

Address - Unit 4, Grosvenor Way, London E5 9ND
Phone - 020 3781 8008
E-mail - office@redwoodsprojects.co.uk
Web - www.redwoodsprojects.co.uk

Any errors on Dimensions to be reported to the Architect prior to commencement of Works.
Dimensions and areas are based on survey information.
This drawing is copyright © Redwoods Projects.
All dimensions to be checked on site Prior work.

REFERENCE: 11 EXMOUTH ROAD, RUISLIP HA4 0UX, UK

TITLE: PROPOSED DRAWINGS
ELEVATIONS

PROJECT No: 3645

DATE: 28-04-2026

SHEET No: P 03

0 1 2 5m scale **1:100 @A3**

NOTES:

DRAWN BY: NAAB

EDITED BY: JIRA

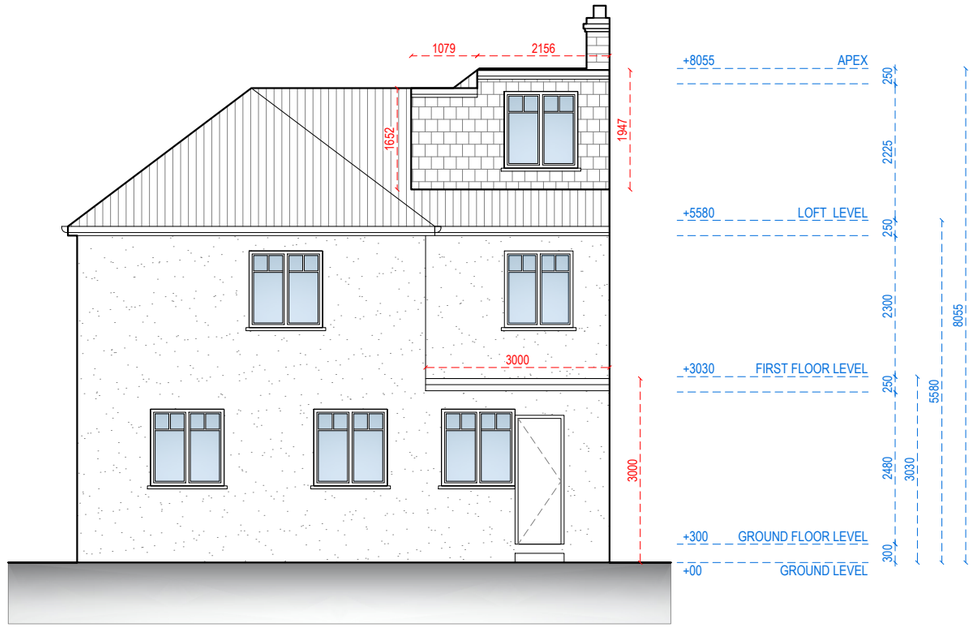

REAR ELEVATION

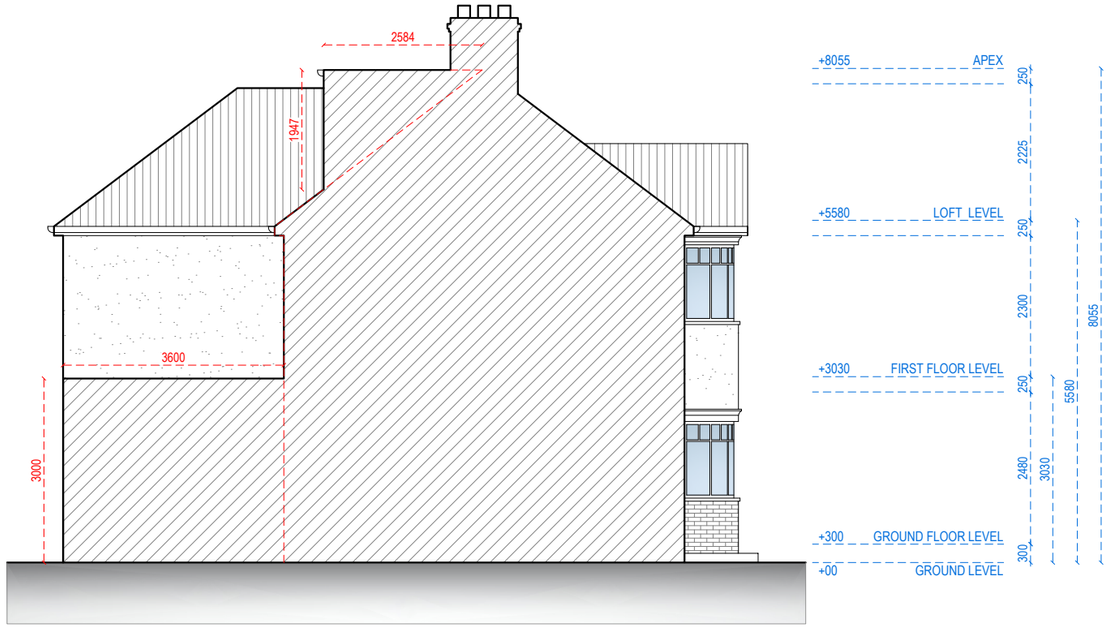

LEFT SIDE ELEVATION

Redwoods
PLANNING EXTENSIONS

Address - Unit 4, Grosvenor Way, London E5 9ND
Phone - 020 3781 8008
E-mail - office@redwoodsprojects.co.uk
Web - www.redwoodsprojects.co.uk

Any errors on Dimensions to be reported to the Architect prior to commencement of Works.
Dimensions and areas are based on survey information.
This drawing is copyright © Redwoods Projects.
All dimensions to be checked on site Prior work.

REFERENCE: 11 EXMOUTH ROAD, RUISLIP HA4 0UX, UK

TITLE: PROPOSED DRAWINGS
ELEVATIONS

PROJECT No 3645

DATE: 28-04-2026

SHEET No P 04

0 1 2 5m scale **1:100 @A3**

NOTES:

DRAWN BY NAAB

EDITED BY JIRA

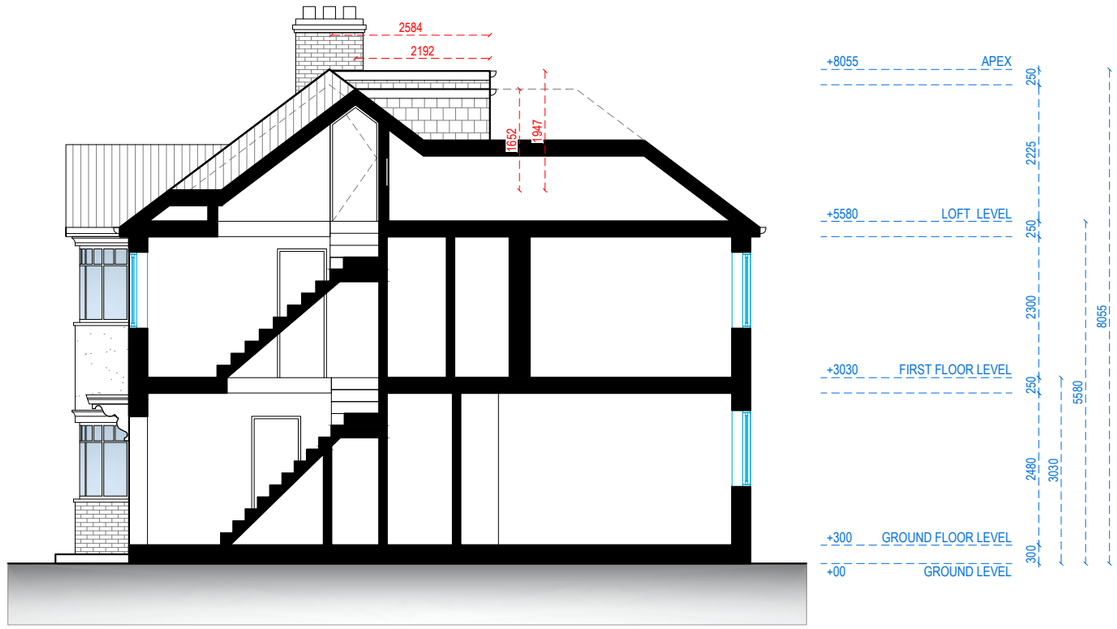

SECTION A-A

Redwoods
PLANNING & EXTENSIONS

Address - Unit 4, Grosvenor Way, London E5 9ND
Phone - 020 3781 8008
E-mail - office@redwoodsprojects.co.uk
Web - www.redwoodsprojects.co.uk

Any errors on Dimensions to be reported to the Architect prior to commencement of Works.
Dimensions and areas are based on survey information.
This drawing is copyright © Redwoods Projects.
All dimensions to be checked on site Prior work.

REFERENCE: 11 EXMOUTH ROAD, RUISLIP HA4 0UX, UK

TITLE: PROPOSED DRAWINGS
SECTION

PROJECT No 3645

DATE: 28-04-2026

SHEET No P 05

0 1 2 5m scale 1:100 @A3

NOTES:

DRAWN BY NAAB

EDITED BY JIRA