


DATE Sep 21	ORG. No	8079101	REV
----------------	---------	---------	-----


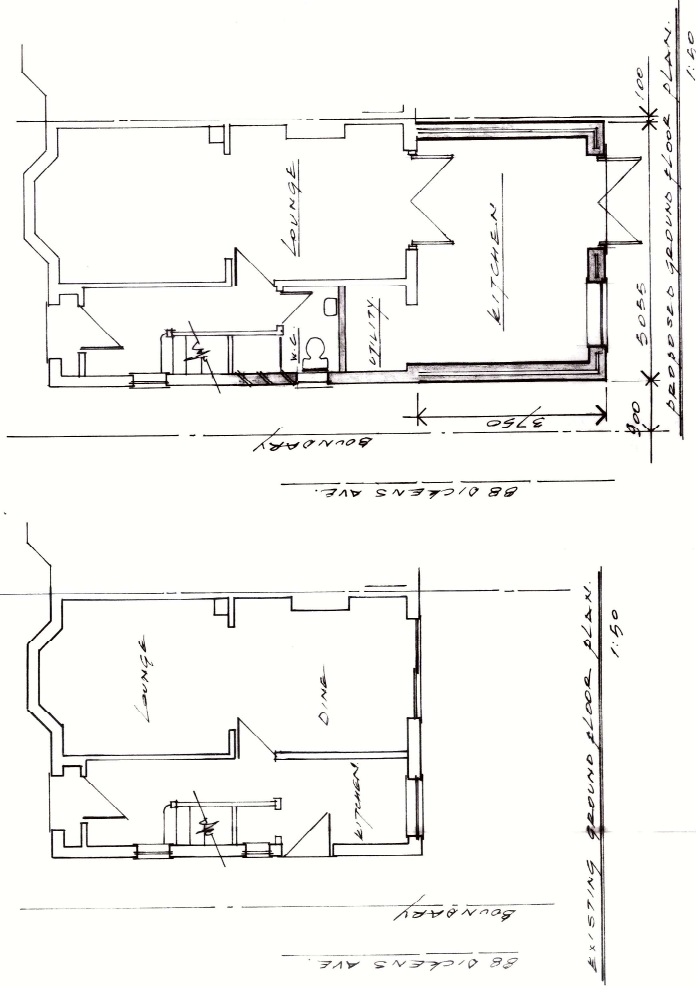


**BLACKWELL'S
MAPPING SERVICE**
Your data collection mapping to go

01 250 350 000
Monday, June 21, 2011 11:41 AM
www.blackwells.co.uk

1:250 scale print of A4, Centre: 507777.1, 101508 N

© Crown Copyright Ordnance Survey, Licence no.: 200010341

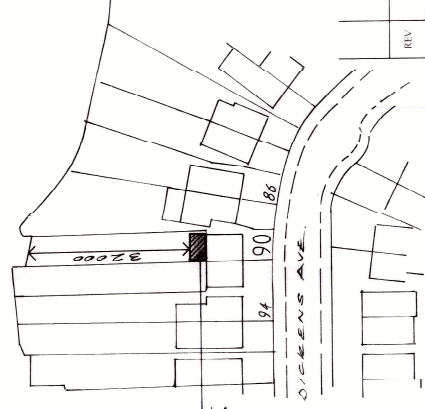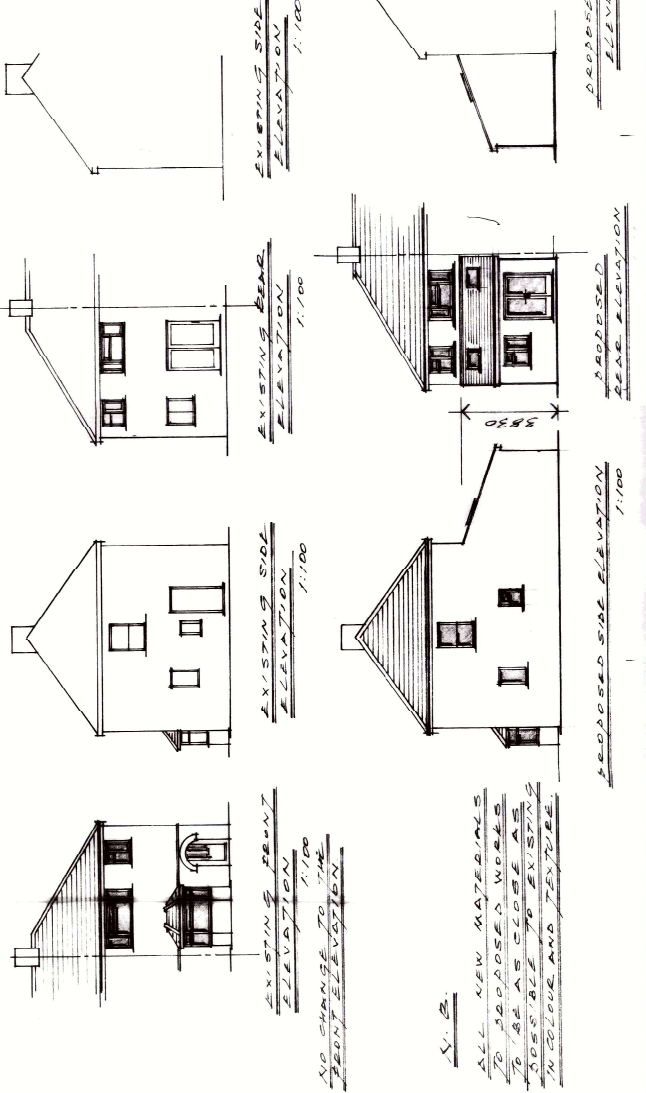

Site plan:
1:500

PROPOSED SIDE
ELEVATION
1:100

PROPOSED
SEAS ELEVATION

PROPOSED SIDE ELEVATION
1:100