


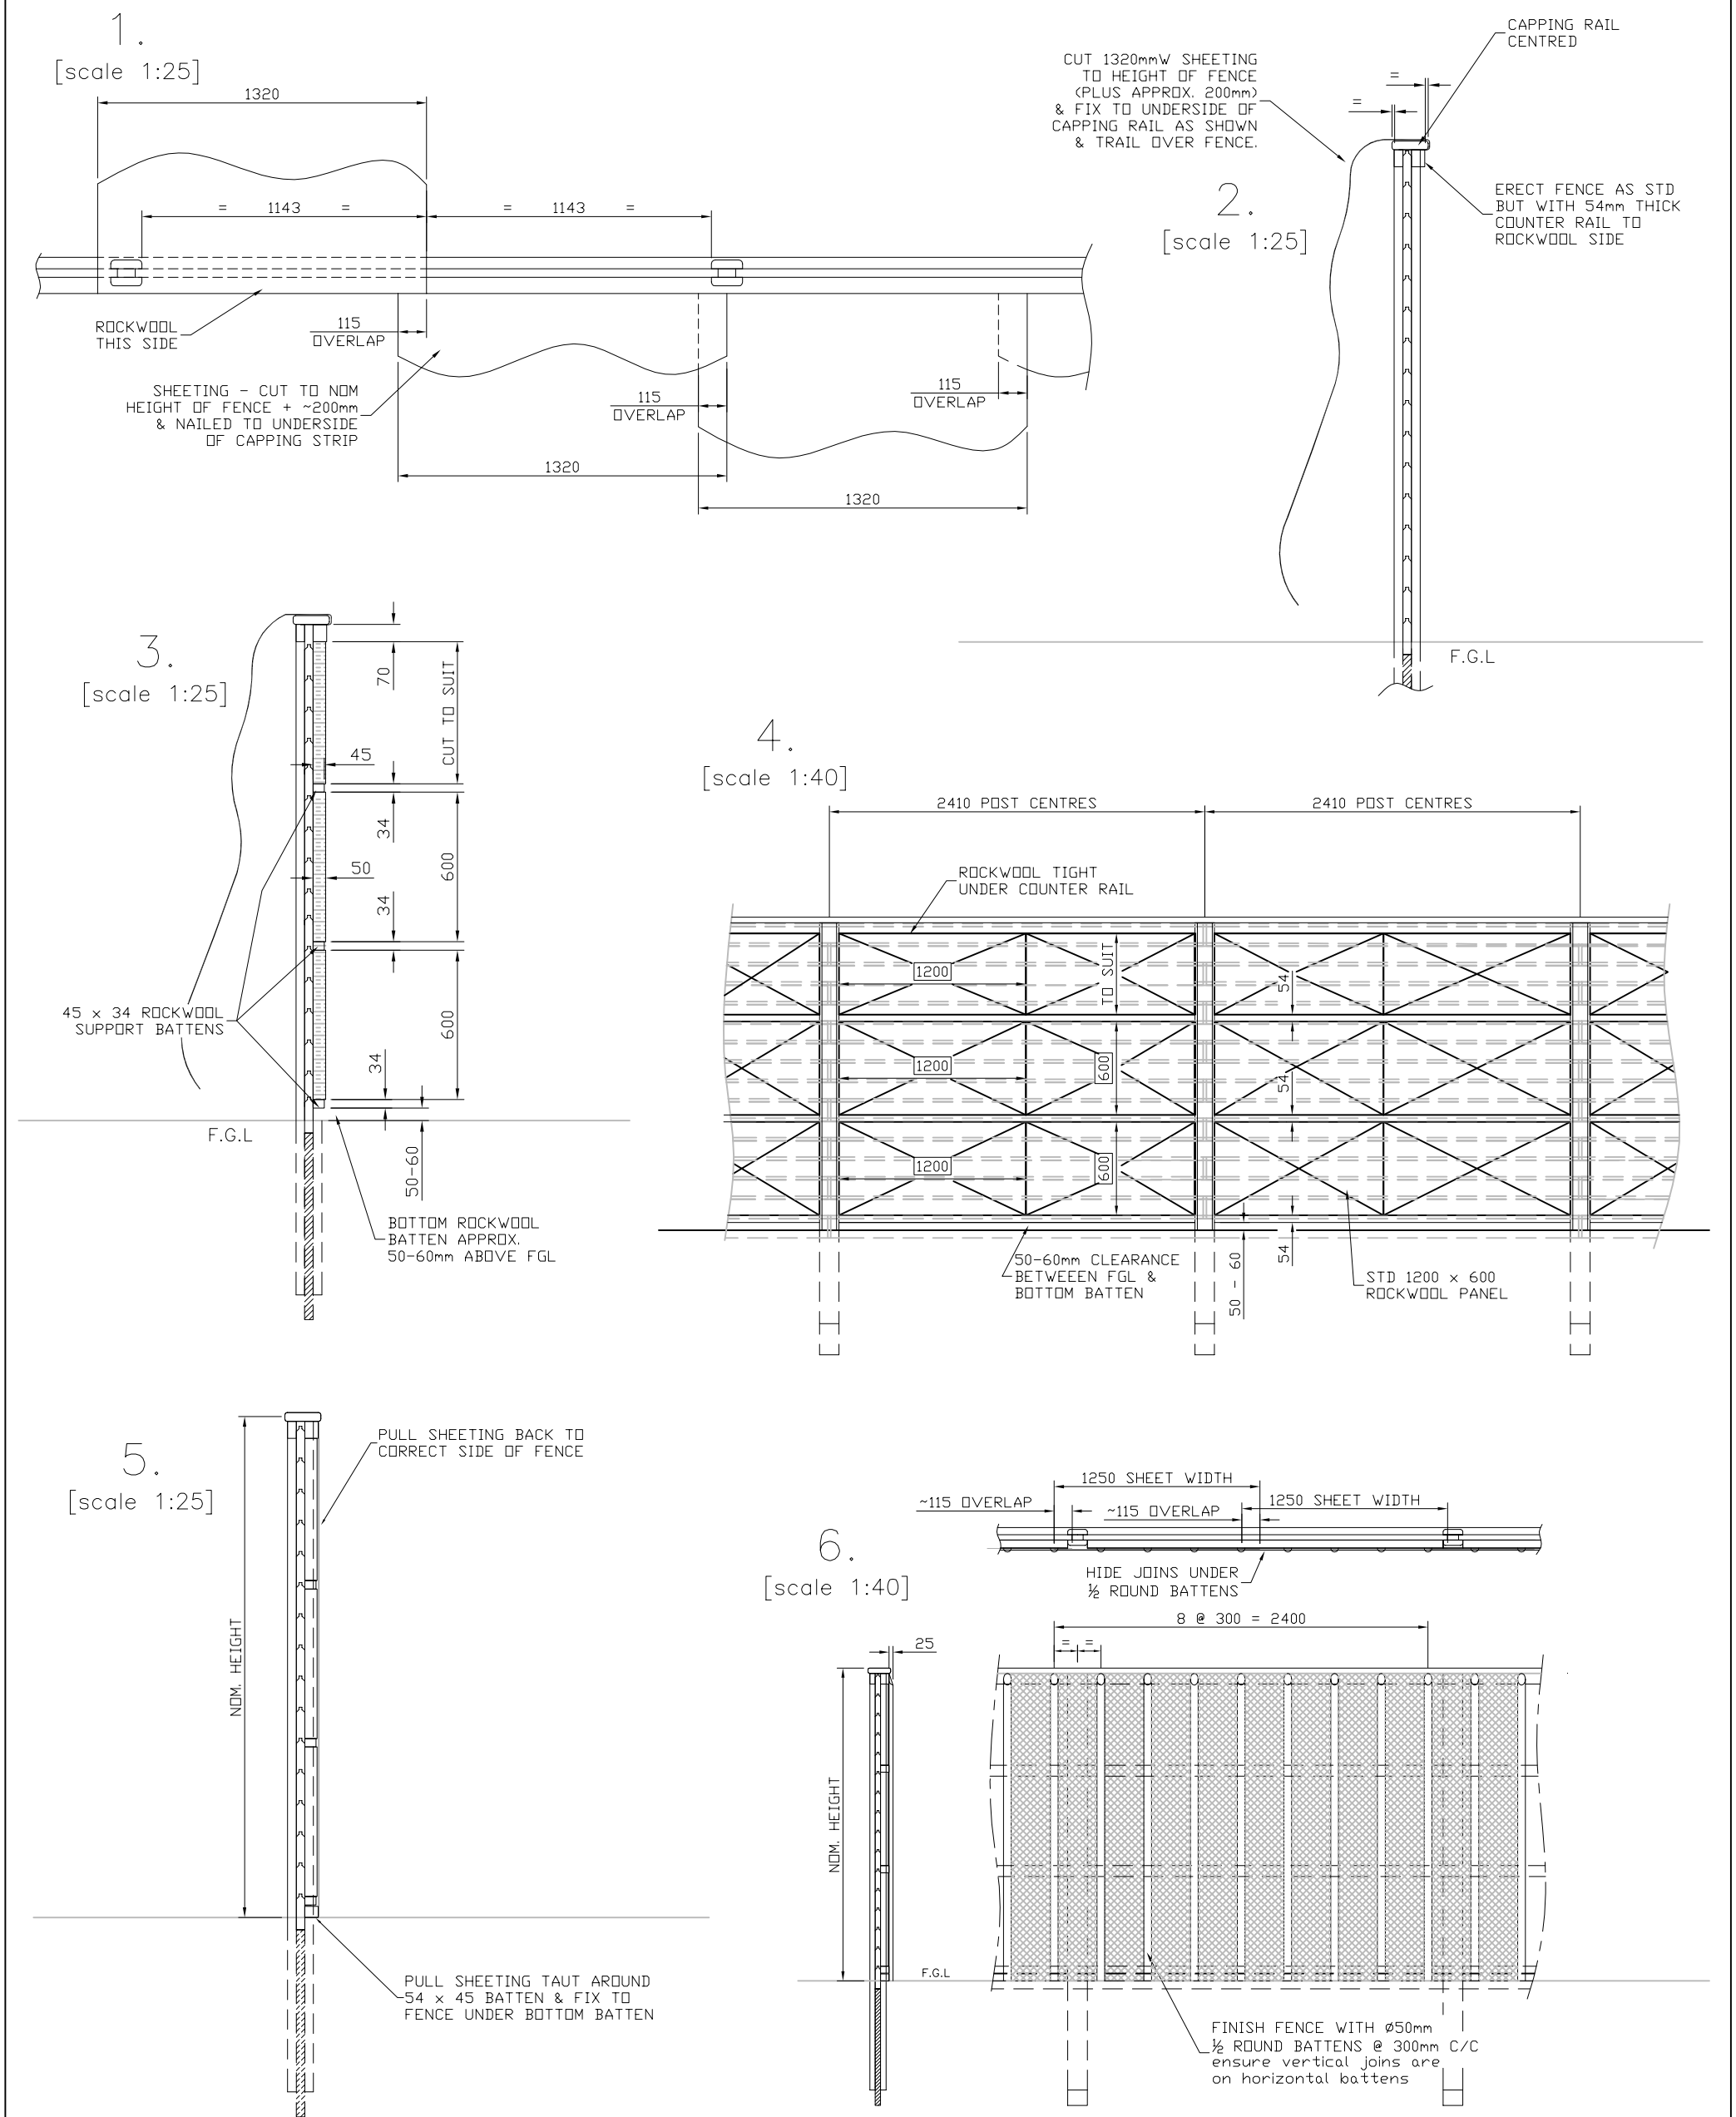

Drawn JR	Checked AT	3 18/07/12	GENERAL UPDATE
Date 10/01/08	Size A3	2 17/11/10	batten updated
	Scale NTS	1 20/07/10	Rockwool sizes
	U.O.S	0 10/01/08	ORIGINAL ISSUE

DO NOT SCALE – IF IN DOUBT ASK

Jacksons
FINE FENCING

Stowting Common, Near Ashford,
KENT. TN25 6BN
Telephone : 01233 750393
Fax: 01233 750403
Int. Tel : +44 (0)1233 750393

TITLE ABSORPTIVE MODIFICATION TO
JAKOUSTIC FENCING

CUSTOMER

Drawing No.

J7/04177

ACK No.

This Drawing Is The Property Of H.S. Jackson & Son (Fencing) Ltd.
And May Not Be Copied Or Reproduced In Any Way Without Prior Written Permission.