




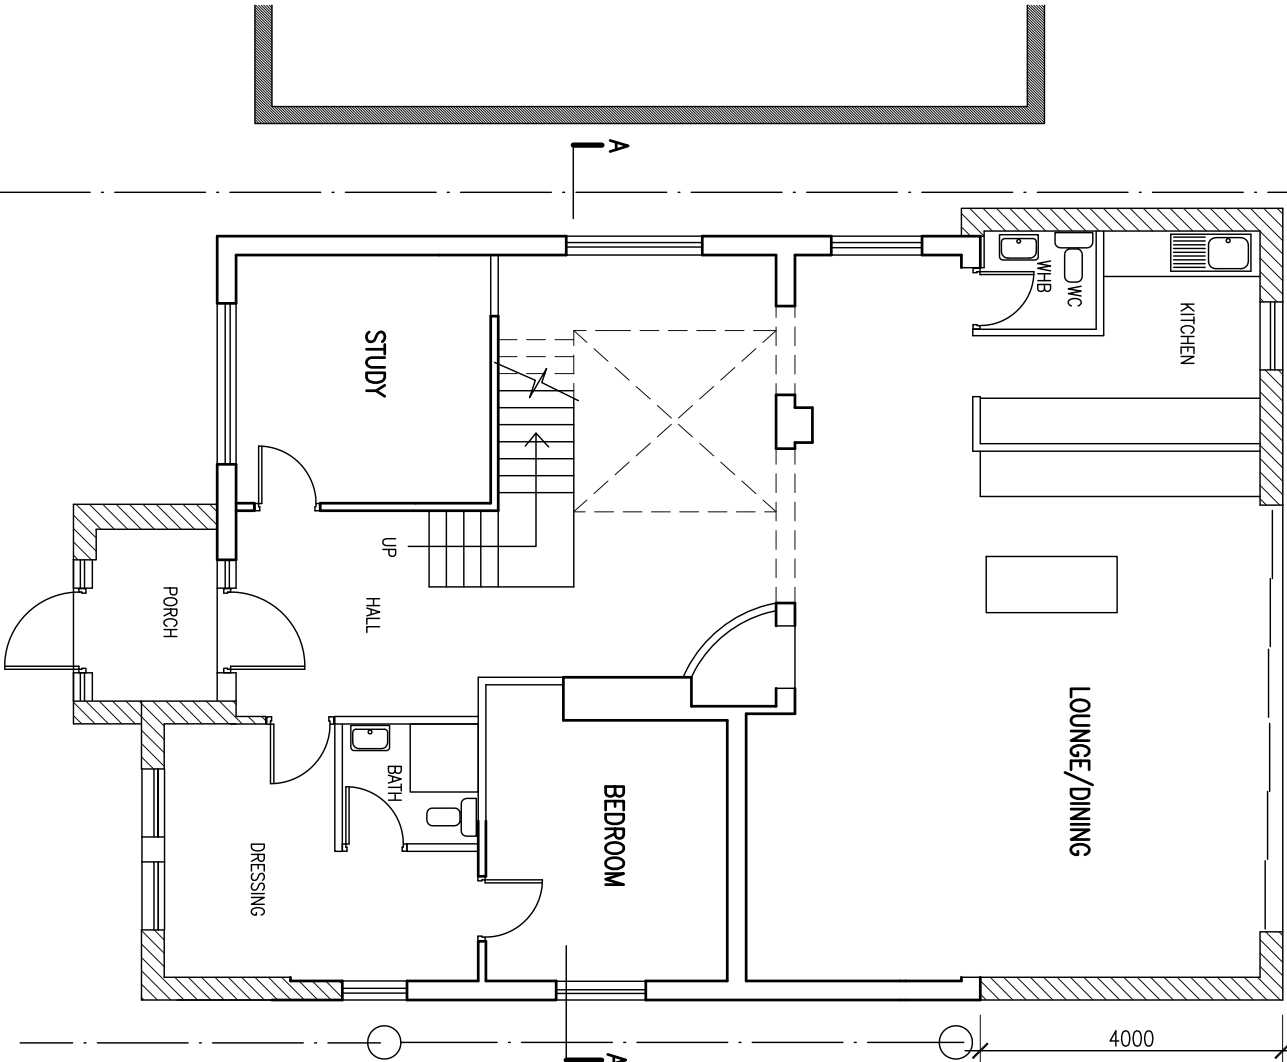


GROUND FLOOR PLAN

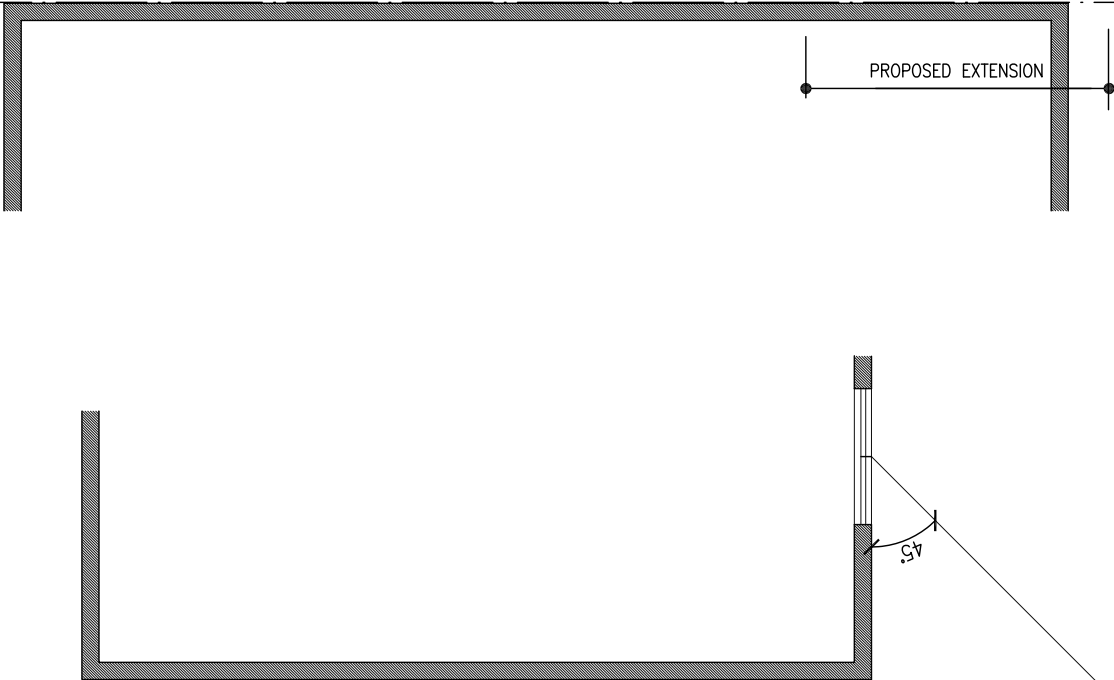

PROPOSED

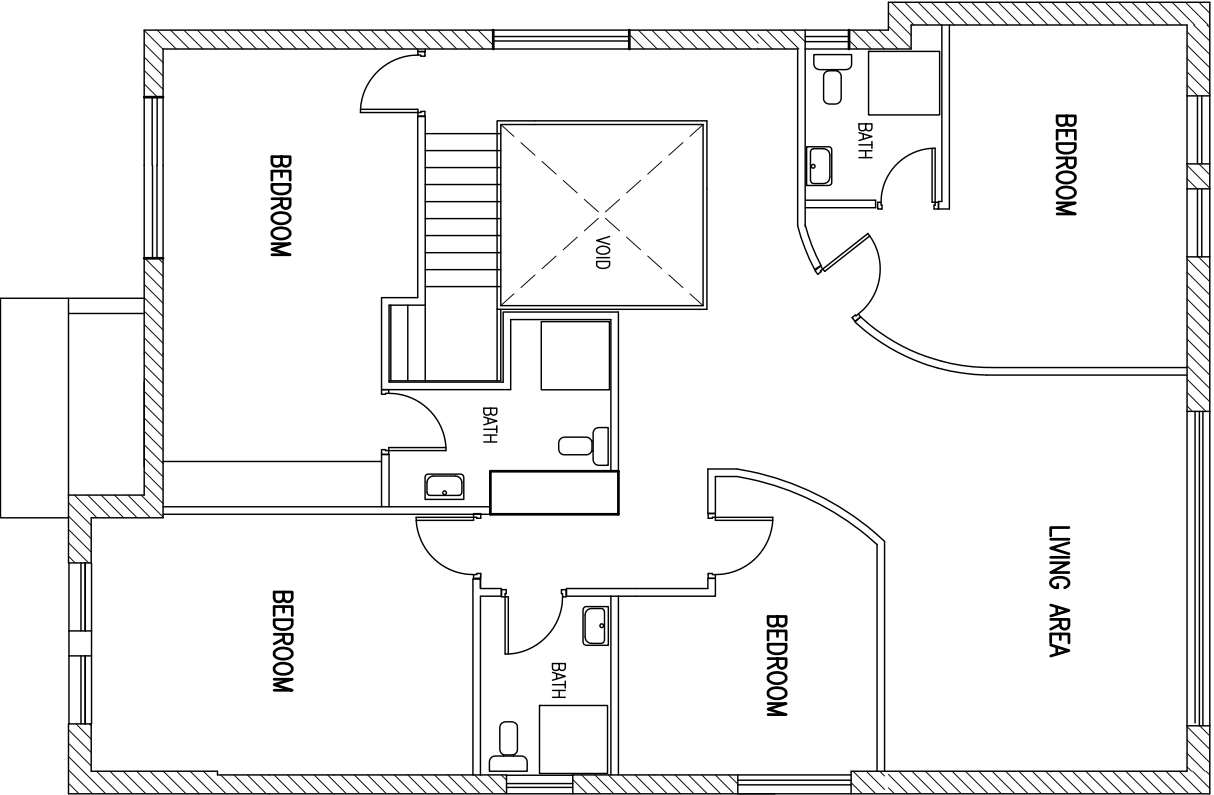

FIRST FLOOR PLAN — EXTENSION

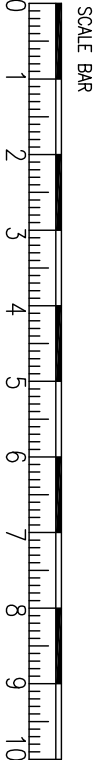

Project
PROPOSED REAR & FIRST FLOOR EXTENSION
TO 11 SUNRAY AVENUE WEST DRAYTON UB7 7AH

Drawing
PLANS

Scale
1/100 @ A3

Date
JULY 2017
Drawn

Drawing No.
A/545/02

Rev.