


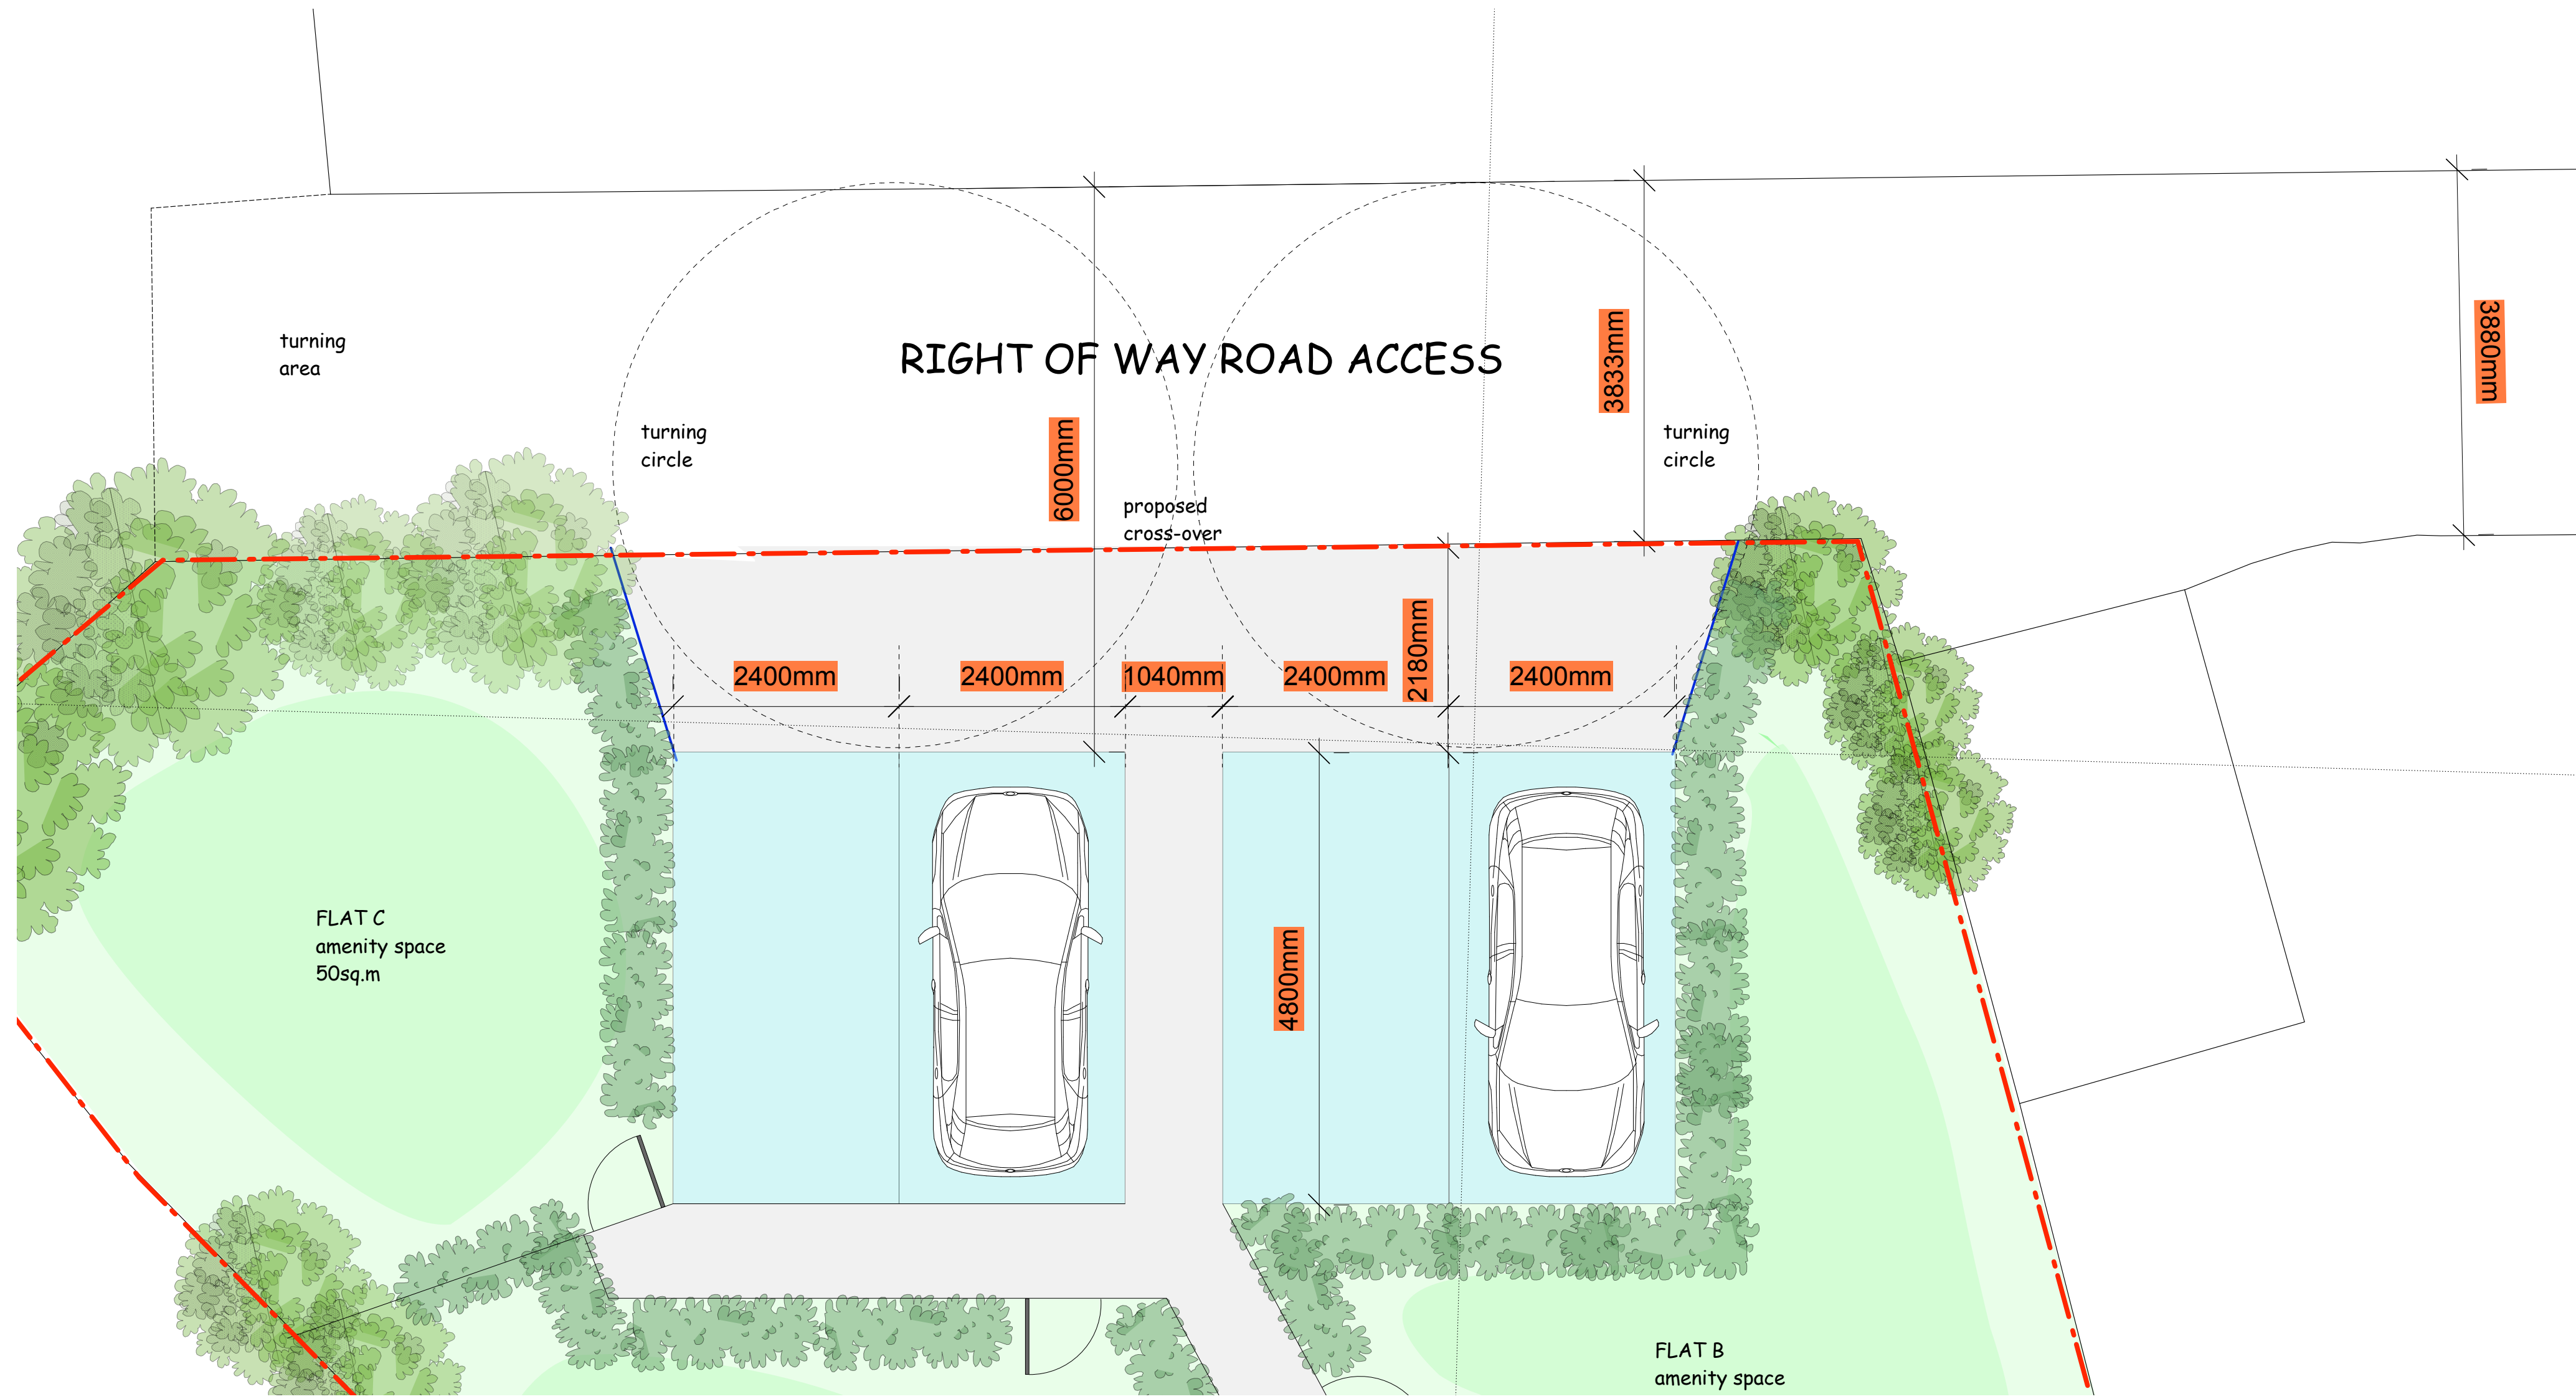

PROPOSED PARKING AREA (RIGHT OF WAY REAR ACCESS ROAD WITH DIMENSIONS):- scale:- 1:50@A1

NOTE: No dimensions are to be scaled from this drawing. Report all errors and omissions to the Architect. All dimensions to be checked on site before fabrication.	
REV.	DATE
DESCRIPTION	
PROJECT 48 PINGLESTONE CLOSE HARMONDSWORTH, WEST DRAYTON	
DRAWING PROPOSED INFORMATION - PARKING	
CLIENT MR	
SCALE 1:50 @ A1	DATE FEB/2019
DRAWING No PINGLE/PL06A	
© copyright retained	