


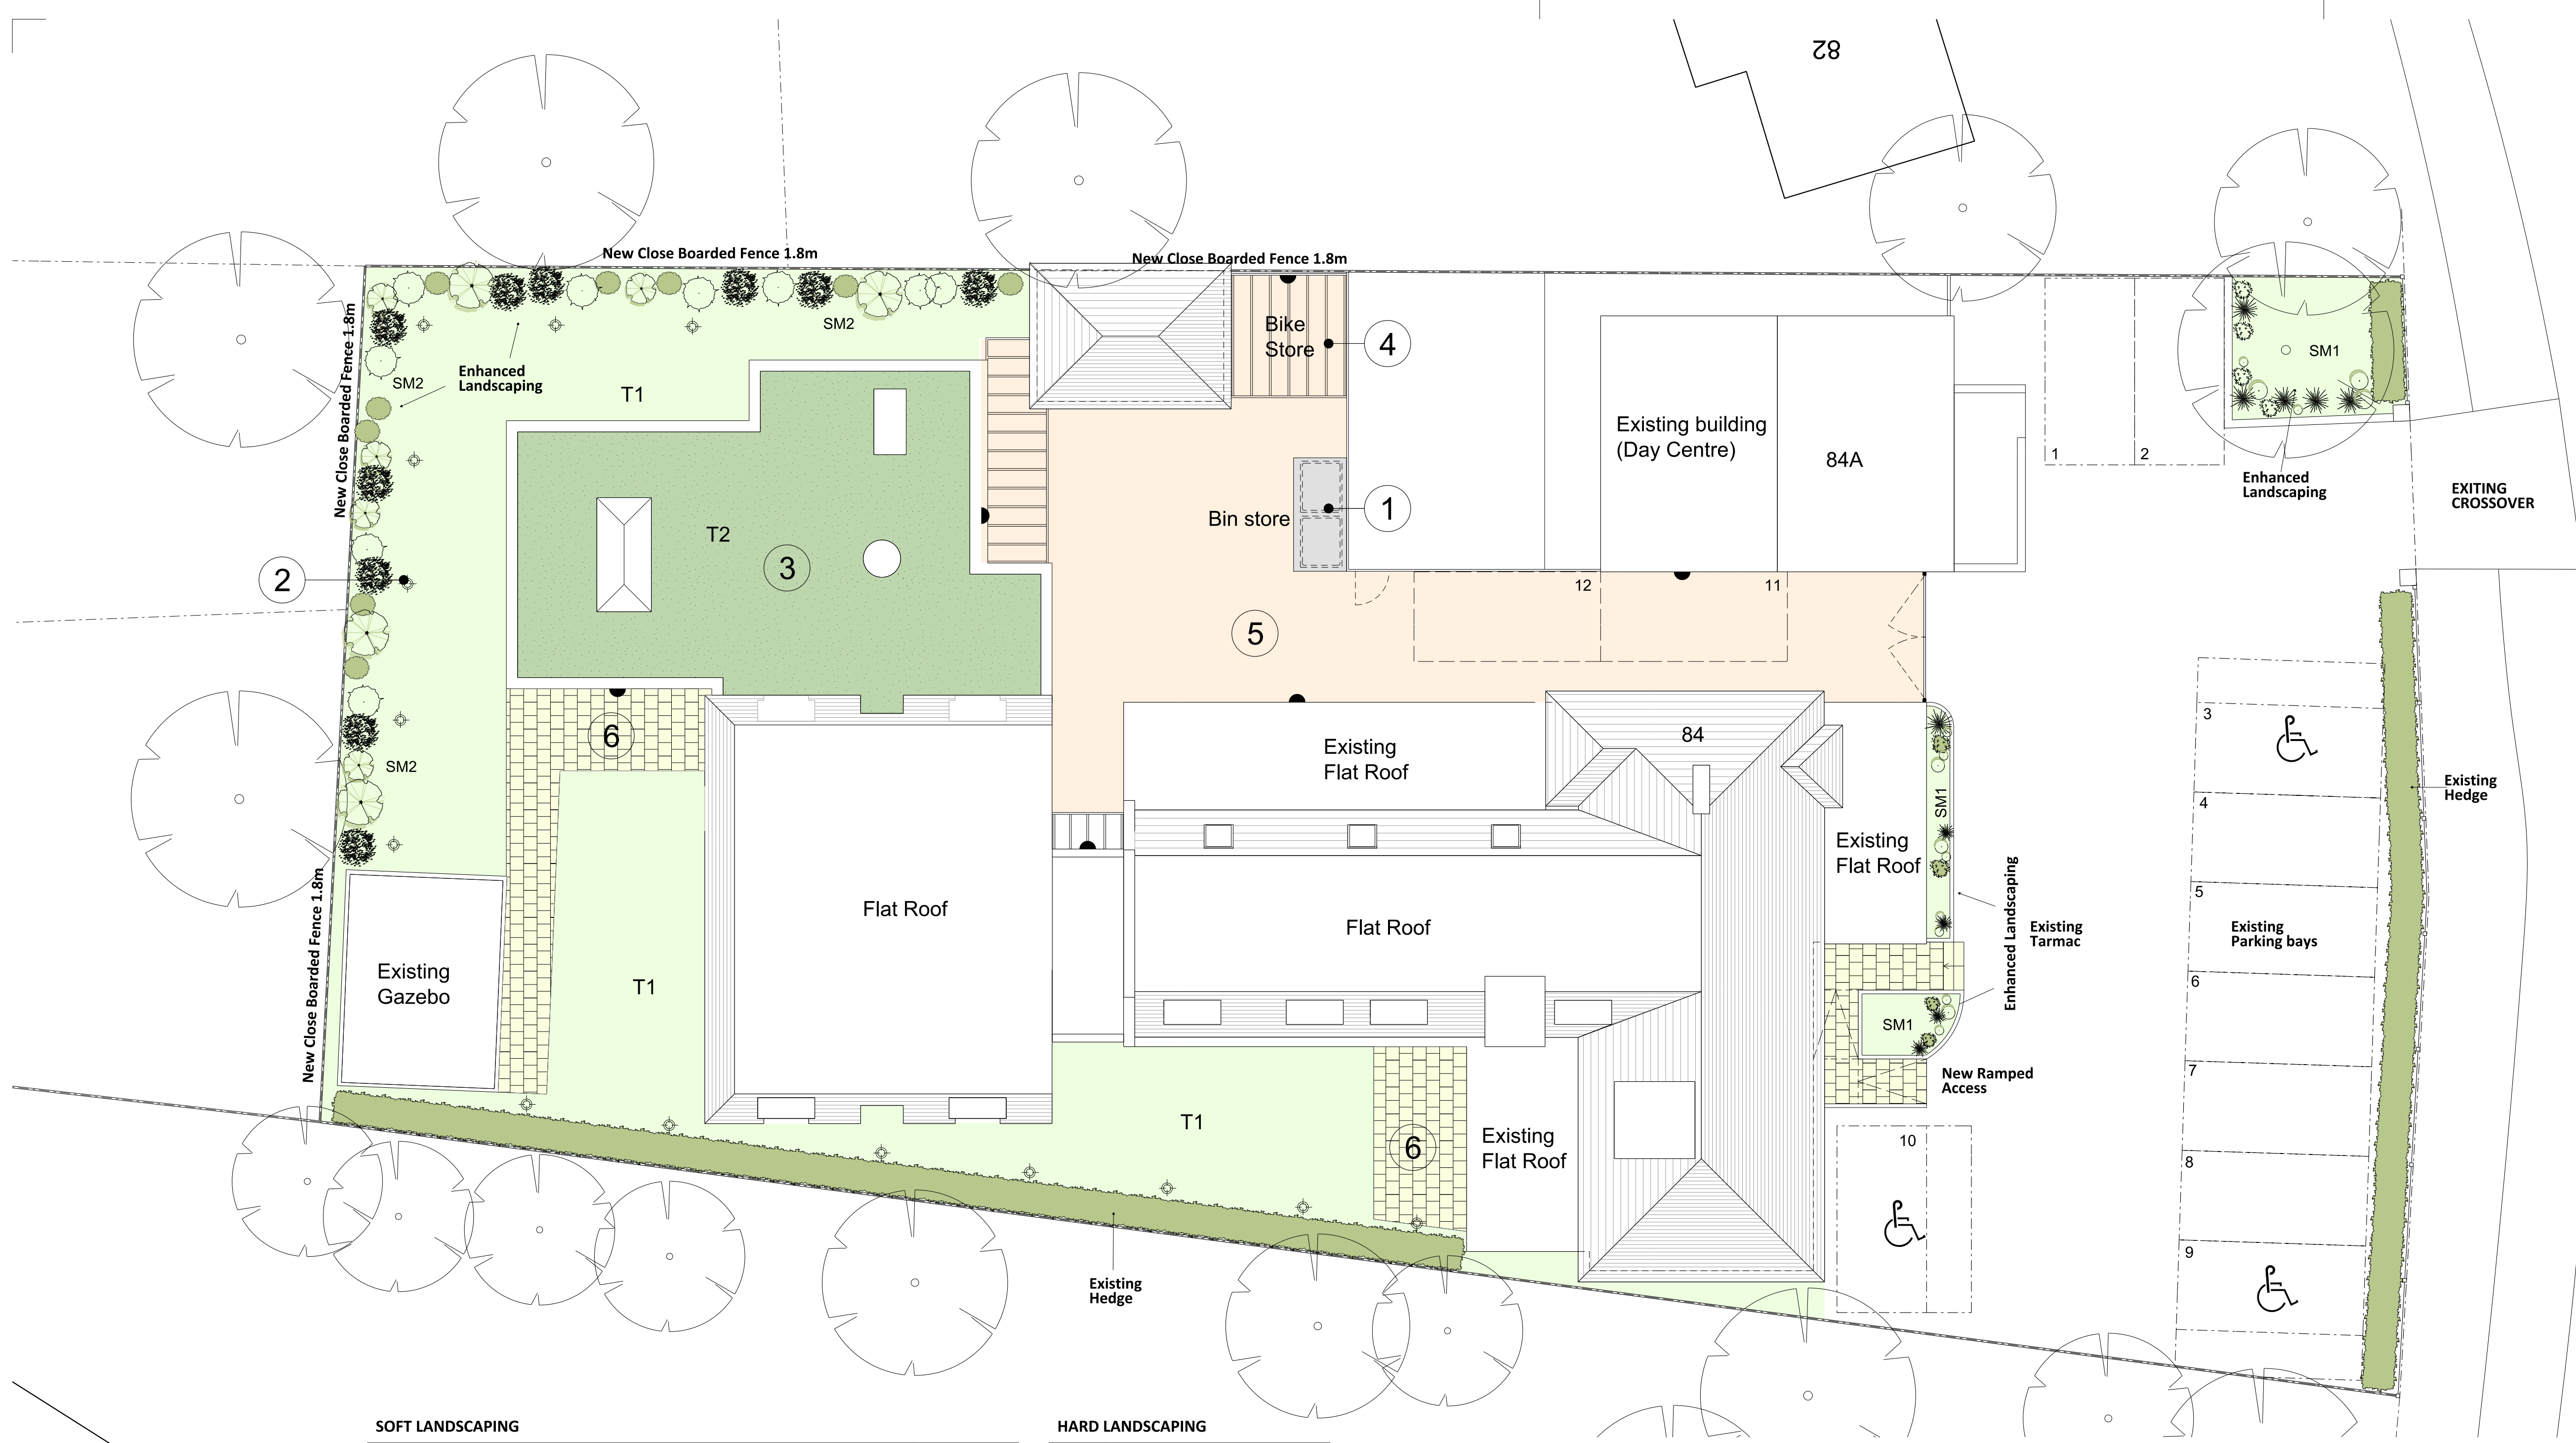

1 BIN STORE



2 BOLLARD LIGHTS



3 SEDUM ROOF



4 BIKE STORAGE



6 INDIAN SANDSTONE



5 PERMEABLE RESIN



SOFT LANDSCAPING

	SPECIES	SIZE	
Lawn Turf	Ryegrasses (Lolium)		T1
Shrub Mix 1 Small/Herbaceous	Achillea Berberis x ottawensis Superba Bergenia Ceanothus vitifolius Crocus Daffodil Erica Filipendula Geranium Hebe rakaiensis	Juniperus Lavandula angustifolia Phormium (Yellow Wave) Pittosporum 'Tom Thumb' Potentilla Rhododendron (dwarf) Rosa 'Kent' Rosa 'The Fairy' Sedum 'Autumn Joy' Verbena bonariensis	SM1
Green Roof Sedum	Evermat mix (Hespanicum, Reflexum blue spruce, Album Albom) Mini, Acre Aurescunt...		T2
Shrub Mix 2 Large/Shrub	Acer palmatum 'Bloodgood' Arbutus unedo Buddleia 'Black Knight' Camellia japonica Cistus x purpureus Cornus sanguinea Corylus avellana Euonymus japonicus 'Bravo' Fatsia japonica Hibiscus syriacus 'Bluebird'	Hydrangea arborescens 'Annabelle' Hydrangea macrophylla Magnolia dendulata Nandina domestica Philadelphus Rhododendron Ribes Syringa vulgaris Viburnum davidii Weigela 'Bristol Ruby'	SM2


HARD LANDSCAPING

	DESCRIPTION
	Natural Sand Stone
	Permeable Resin Bound Gravel

- key
- Existing trees to be retained
 - Closeboard Fence
 - EXTERNAL WALL MOUNTED ENTRANCE LUMINAIRE ON MOVEMENT AND DUSK TIL DAWN SENSOR
 - BOLLARD LIGHT (500mm ABOVE FFL)



Holt Lodge, 38
Castlebar Park
London W5 1BU
t+44 208 998 7576
f+44 870 134 8184
e-mail: contact@
dizarchitects.com

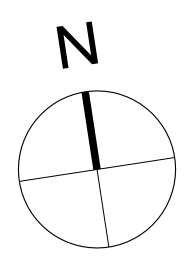

SCALE



REV	NOTES	DATE
A	ISSUED FOR PLANNING	22.06.2020
B	SCALE BAR AMENDED	29.08.2020
C	ISSUED FOR PLANNING	31.01.2021
D	ISSUED FOR PLANNING	01.03.2021
E	ISSUED FOR PLANNING CONDITION DISCHARGE	25.11.2021

REV	NOTES	DATE

JOB 84 LONG LANE	SCALE 1:100 @ A1
TITLE PROPOSED LANDSCAPE PLAN	DRAWN BY ML
	DATE June 2020
DRAWING No. 00L050	REVISION E