




PROPOSED REAR ELEVATION

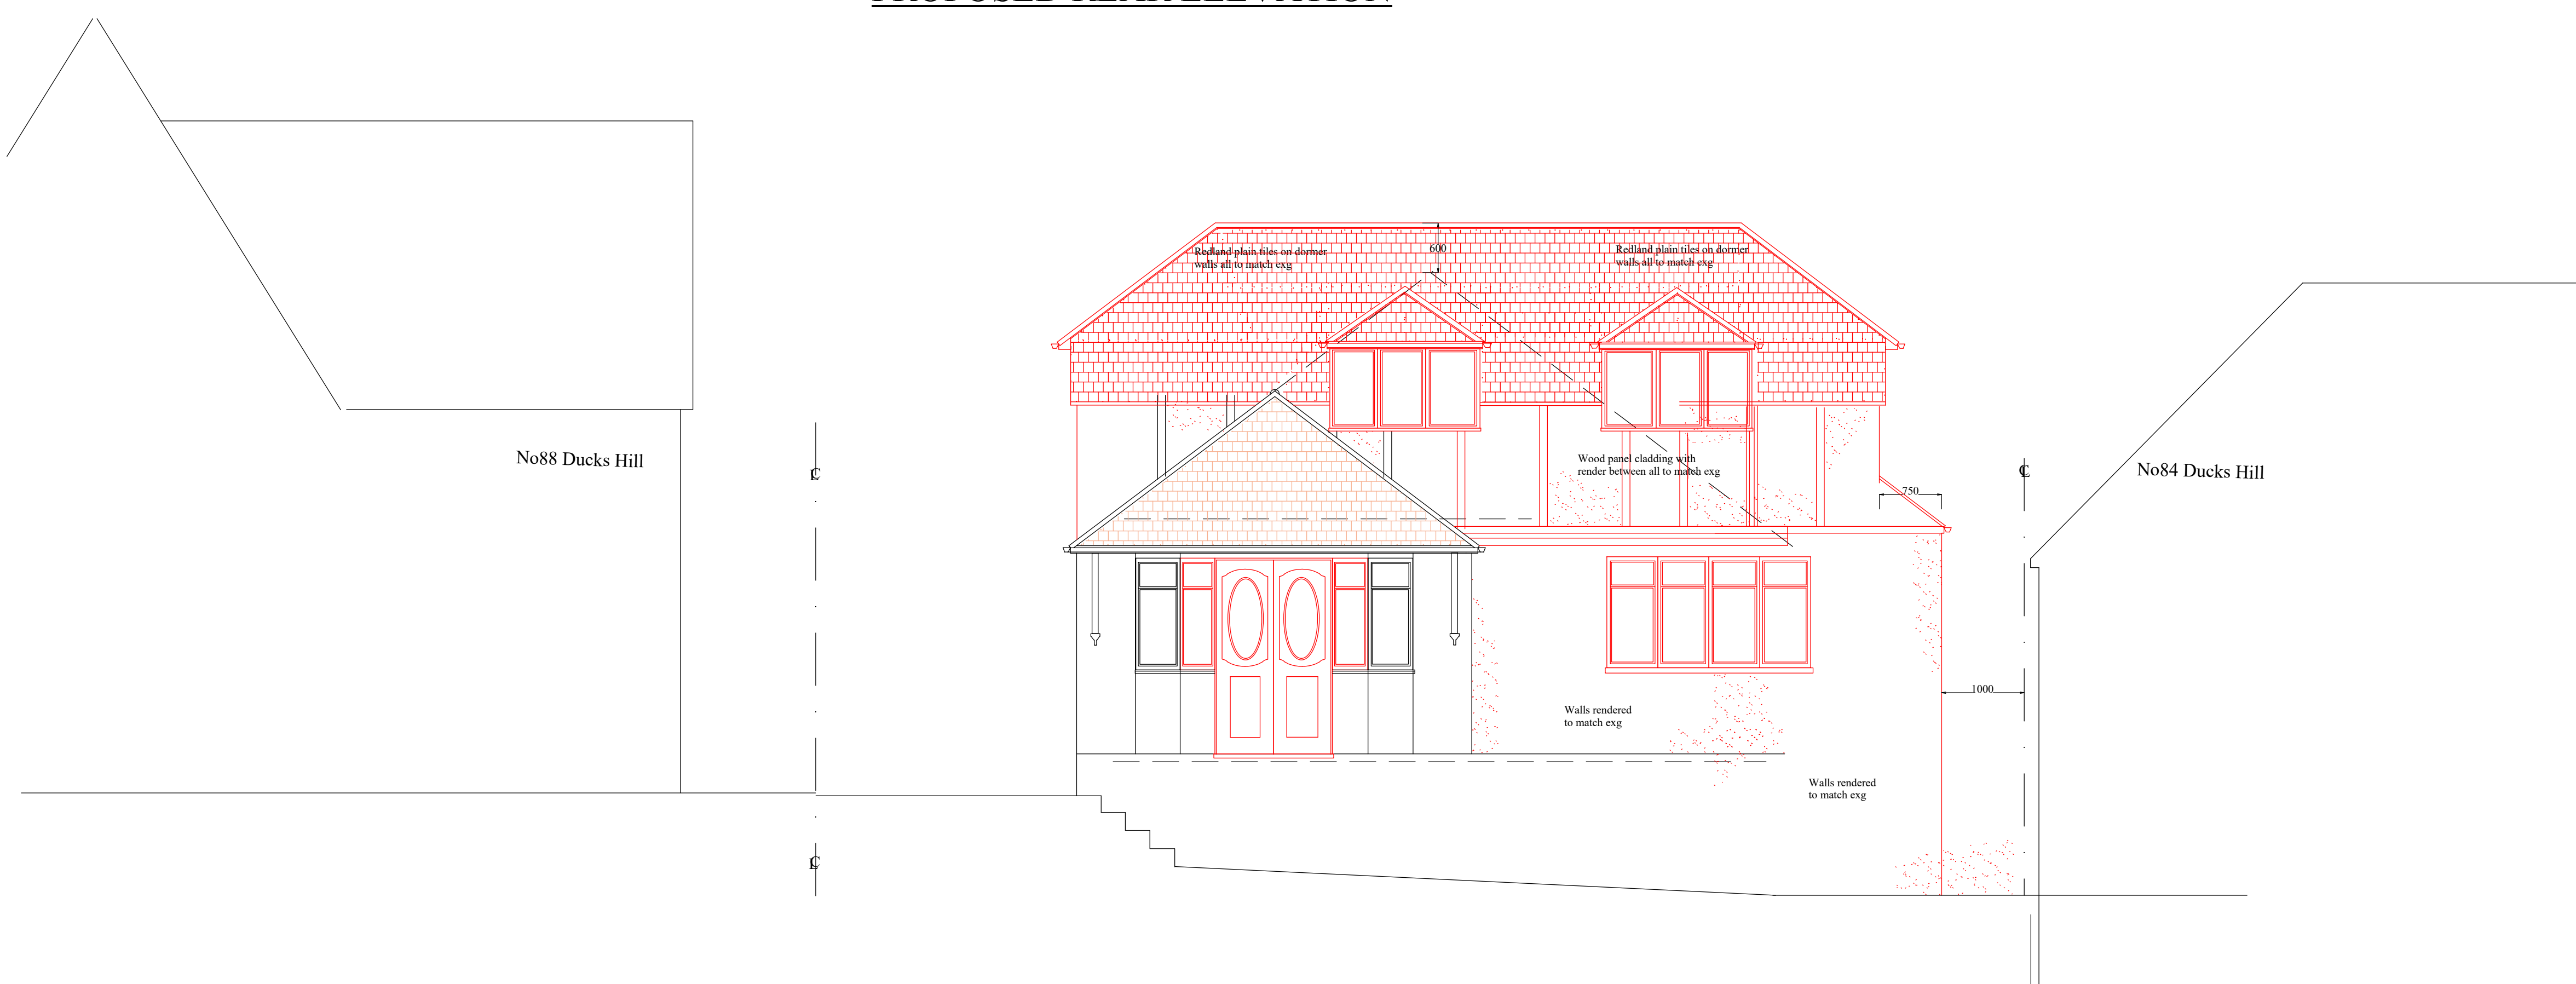

PROPOSED FRONT ELEVATION

Notes:
1 This drawing is a copy right of Line Design Limited
2 All dimensions must be checked before
commencement of any works
3 Do Not scale of the drawing
4 This drawing may not be copied without prior
approval from Line Design Limited
5 All building works to comply with Building
regulations

Project : 86 Ducks Hill Road
Northwood
HA6 2SD

Drawing: Proposed First Floor, Single
Single Storey Side and
Rear Extension

Scale 1/50 Drw No P8606

Date May 2018 Rev A

Dwn MK Size A1

Tel: 05601 941254, Mobile: 07904 579357,
email: mk@513design.co.uk

