



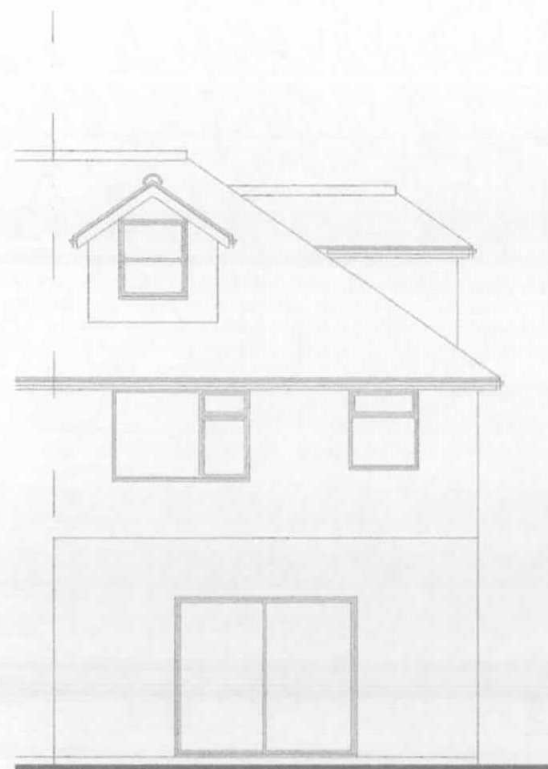


SOUTH ELEVATION.

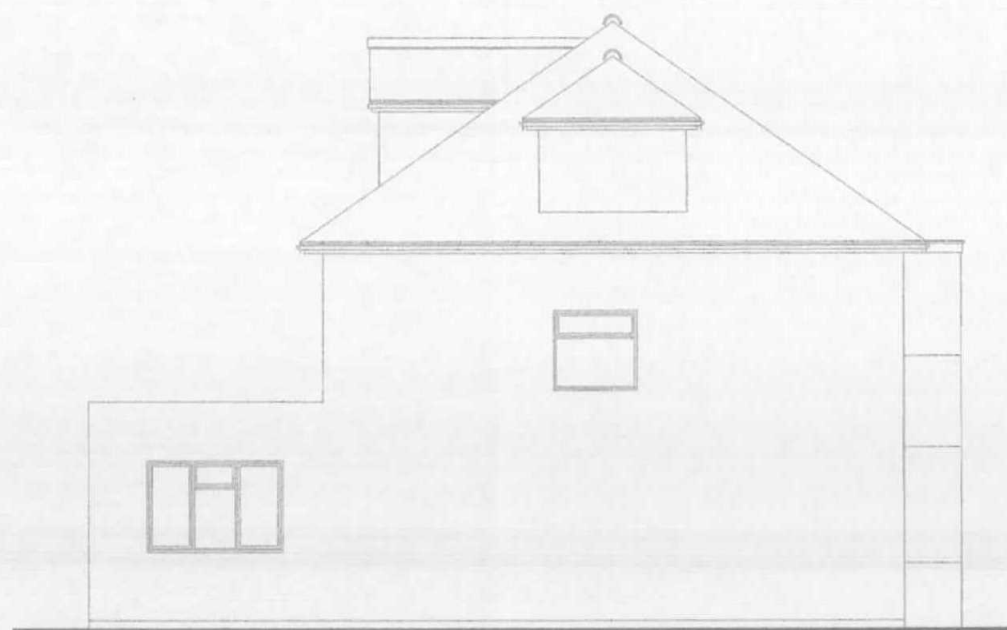

EAST ELEVATION.



NORTH ELEVATION.

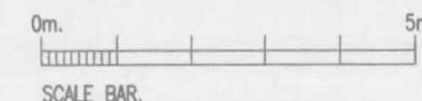

SCHEDULE OF PROPOSED MATERIALS.

BLACK CONCRETE RIDGE TILES.
NATURAL ROOF SLATES TO MATCH EXISTING TO LPA. APPROVAL.
WHITE PVCu. WINDOW.
EXISTING RW.GUTTERS AND DOWNPIPES.
COLOURED SMOOTH RENDER TO ALL WALLS TO LPA. APPROVAL.
WHITE PVCu. FASCIAS AND SOFFITS TO MATCH EXISTING.

Drawing: <i>PROPOSED ELEVATIONS.</i>			HANA & COMPANY LIMITED. <i>DEMENTIA SPACES AND ARCHITECTURE.</i> <i>16 BELVOIR ROAD, BOTTESFORD,</i> <i>NOTTINGHAM. NG13 0BG.</i> <i>TEL. 01949 843287. E.MAIL HANA.CO@BTINTERNET.COM</i>
Client: <i>KOMFORT SERVICES.</i>			
Project: <i>PROPOSED LOFT CONVERSION,</i> <i>7 SIPSON LANE, HARLINGTON,</i> <i>MIDDLESEX. UB3 5EH.</i>			
Scale: <i>1:100.</i>	Drawn by:	File name: <i>HN/062.</i>	Drawing Number: <i>HN/062/105.</i>
Set up size: <i>A3.</i>	Checked by:	Date: <i>13.02.17.</i>	