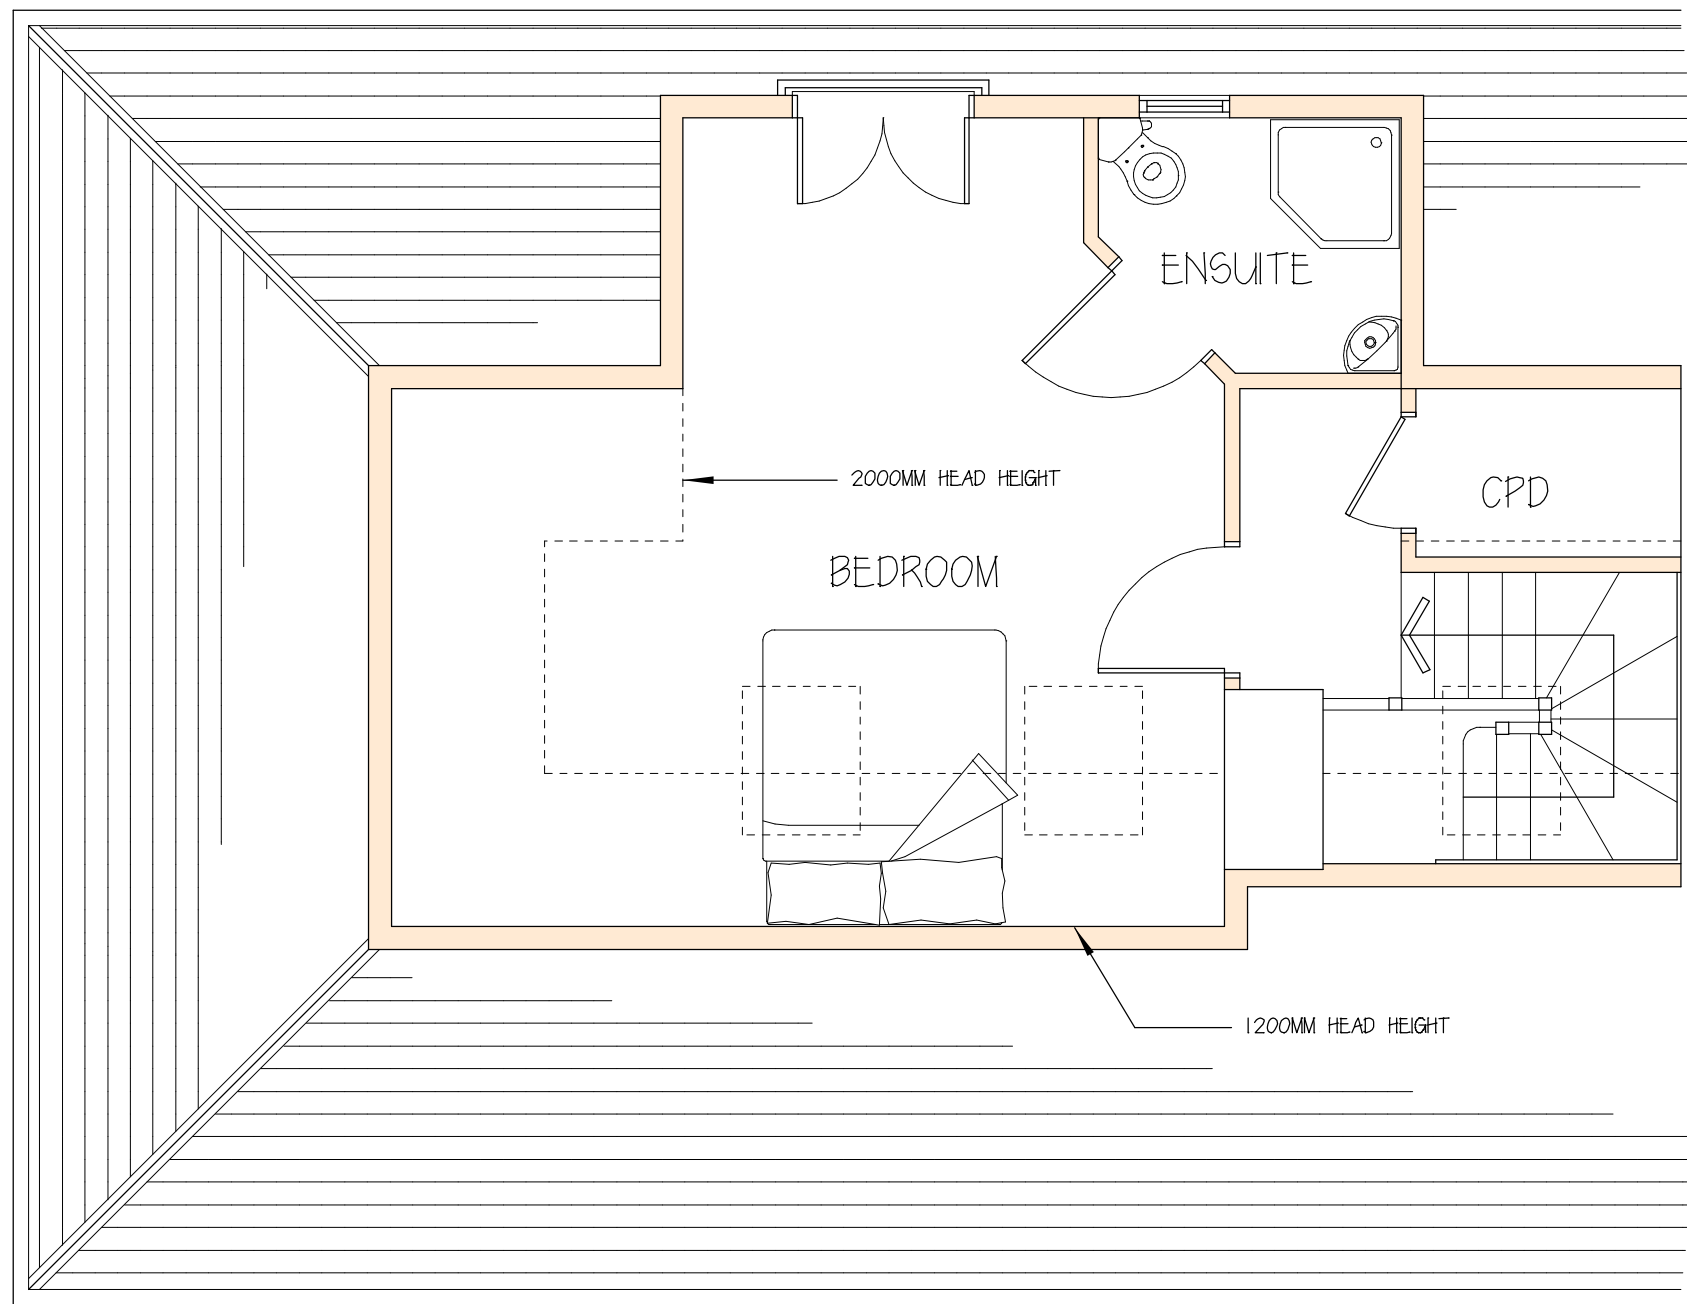



ROBERT DAVIES JOHN WEST LIMITED
 RIBA Chartered Practice
 The Courtyard 59 Church Street
 Staines upon Thames Middx TW18 4XS
 Tel: 01784 459211 E-mail: info@rdjwlttd.com

DATE
 19/03/14
 SCALE
 1:50 @ A3
 DRAWN / CHKD
 CL


PROPOSED DEVELOPMENT,
 61 LIME GROVE
 HAYES
 PROPOSED SF PLAN
 DRWG No **L1100/15** REV **—**