
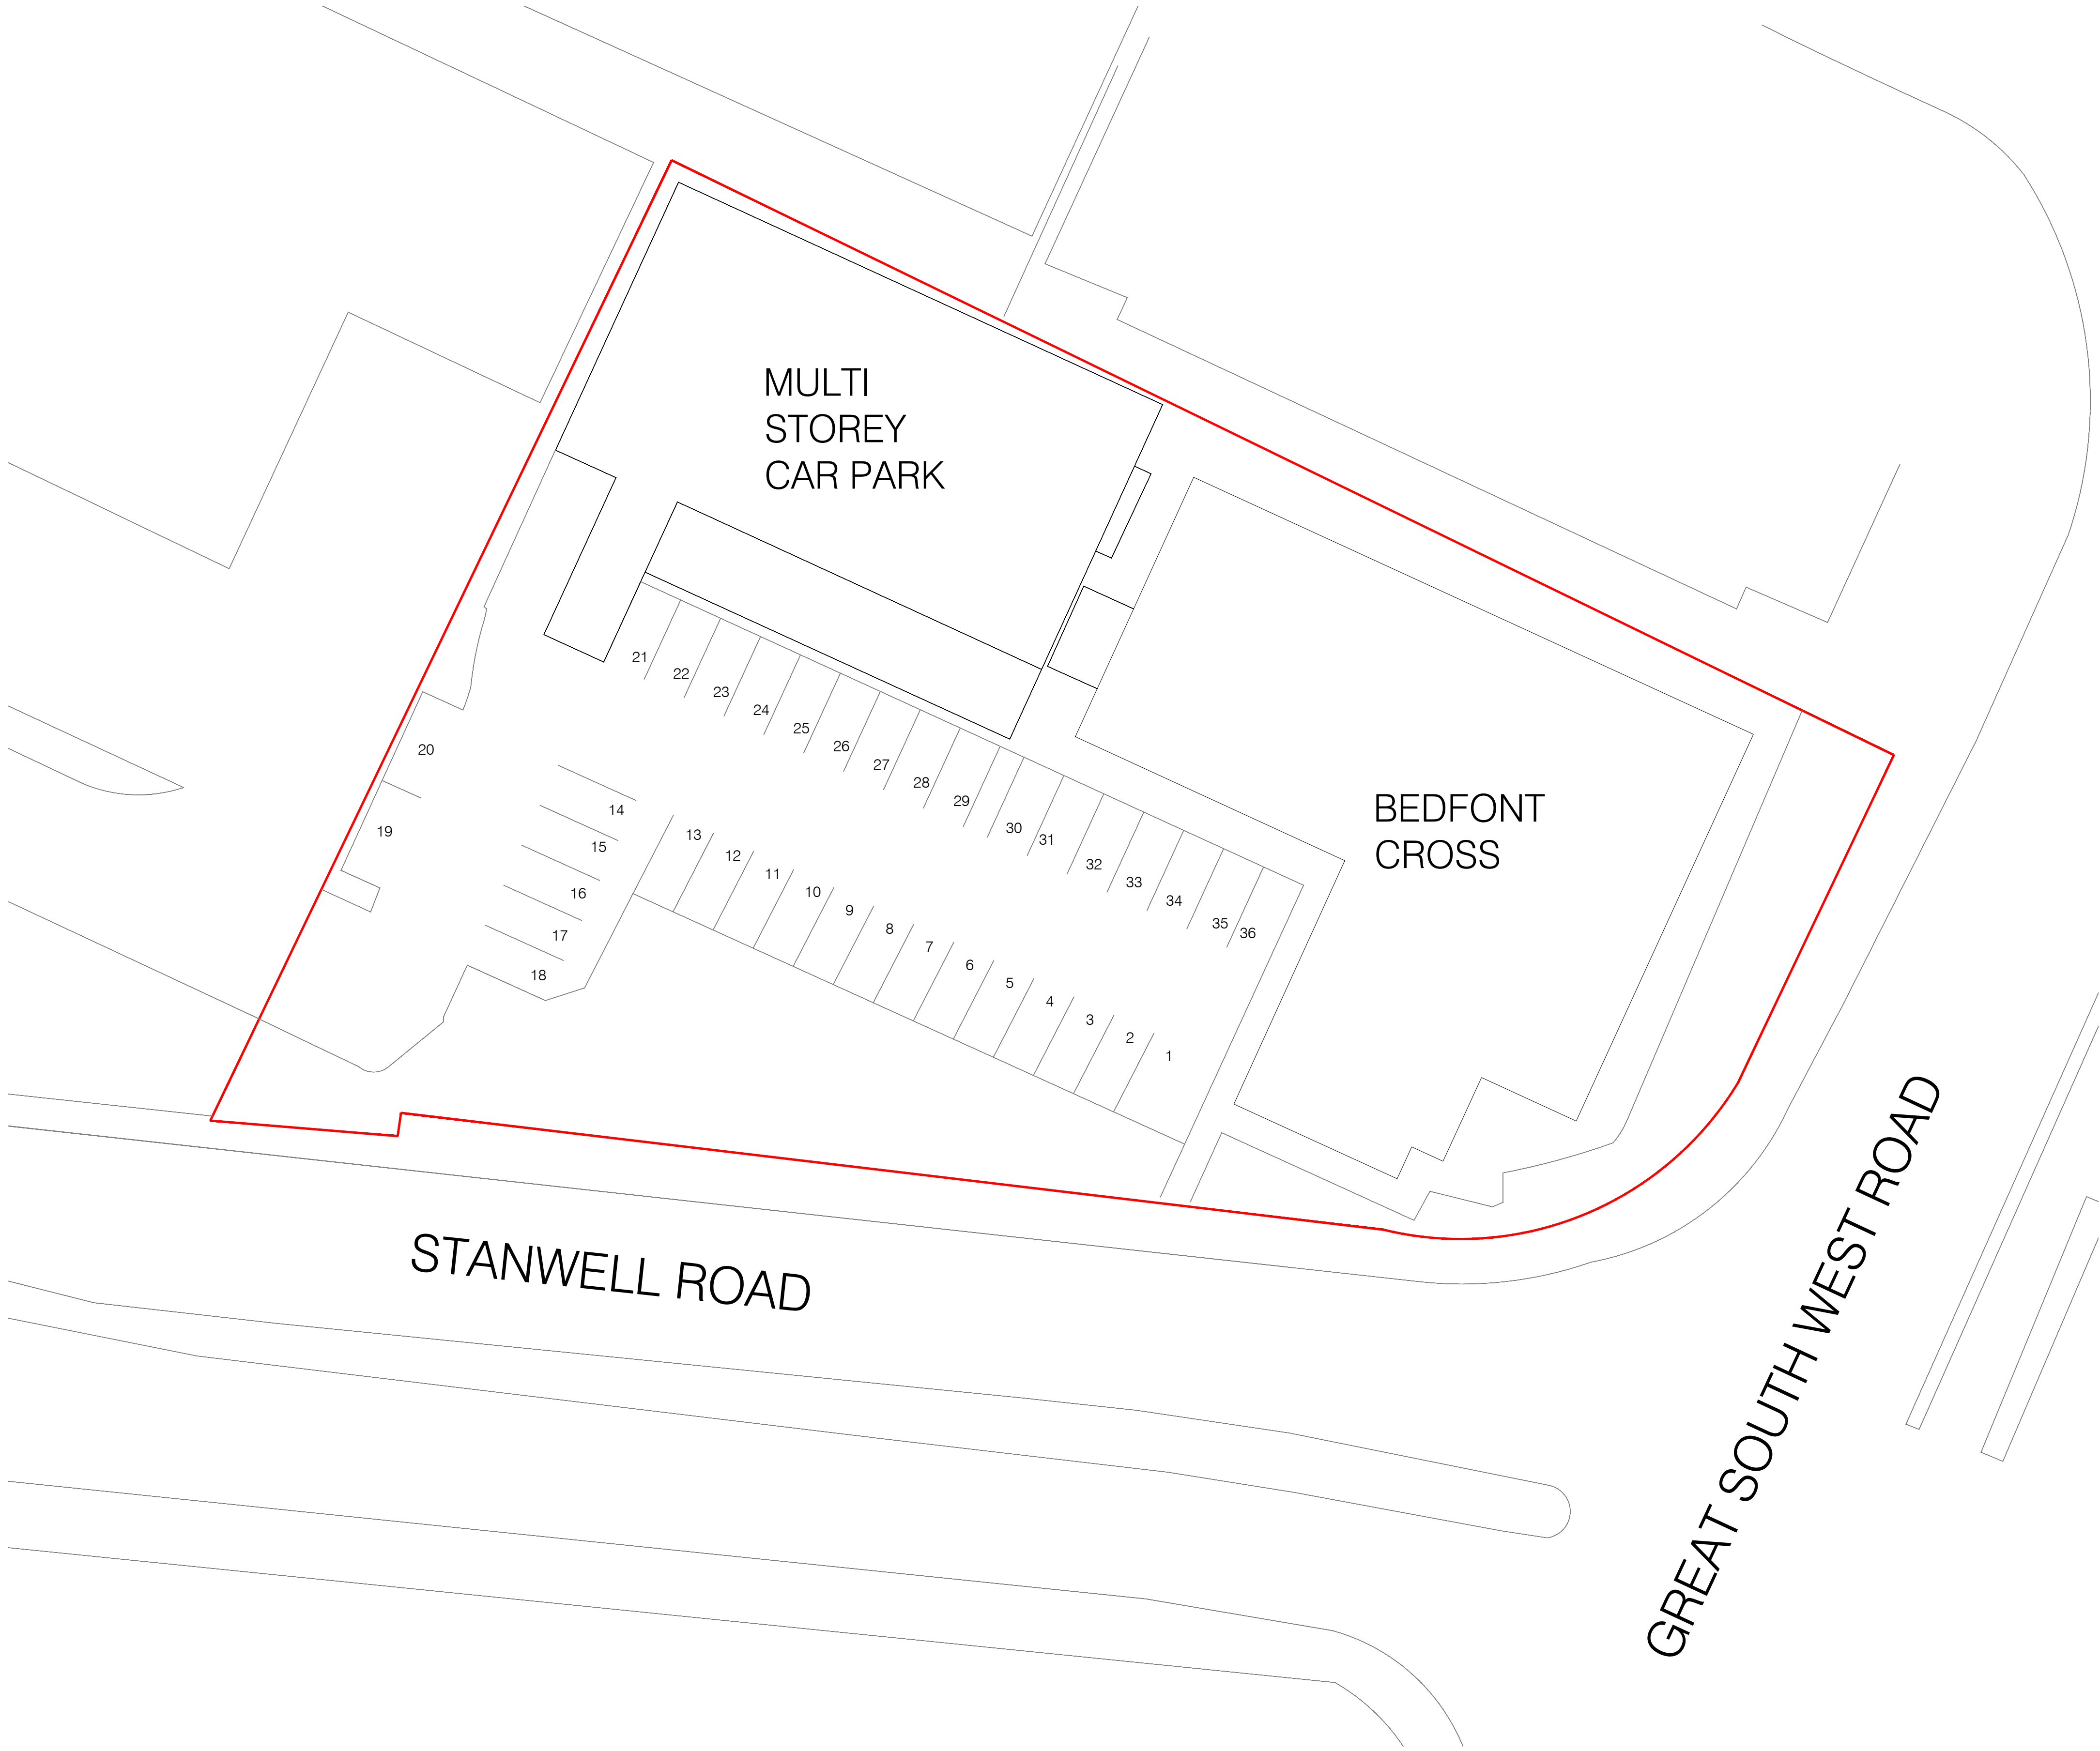


# PLANNING


|                                                 |            |          |          |           |
|-------------------------------------------------|------------|----------|----------|-----------|
| TITLE                                           |            |          |          |           |
| BEDFONT CROSS, STANWELL ROAD, FELTHAM, TW14 8NX |            |          |          |           |
| CLIENT                                          |            |          |          |           |
| SHEEN LANE DEVELOPMENT LTD                      |            |          |          |           |
| DESCRIPTION                                     |            |          |          |           |
| EXISTING SITEPLAN                               |            |          |          |           |
| date:                                           | scale:     | project: | drawing: | revision: |
| Mar 2021                                        | 1:100 @ A1 | 210001   | S00      |           |

**SILVERLINE ARCHITECTS**

EMAIL: [info@silverlinearchitects.com](mailto:info@silverlinearchitects.com)  
ALL DRAWINGS TO BE CHECKED ON SITE. ANY DISCREPANCY BETWEEN THIS DRAWING AND OTHER INFORMATION IS TO BE REPORTED TO SILVERLINE ARCHITECTS. THIS DRAWING IS COPYRIGHT.

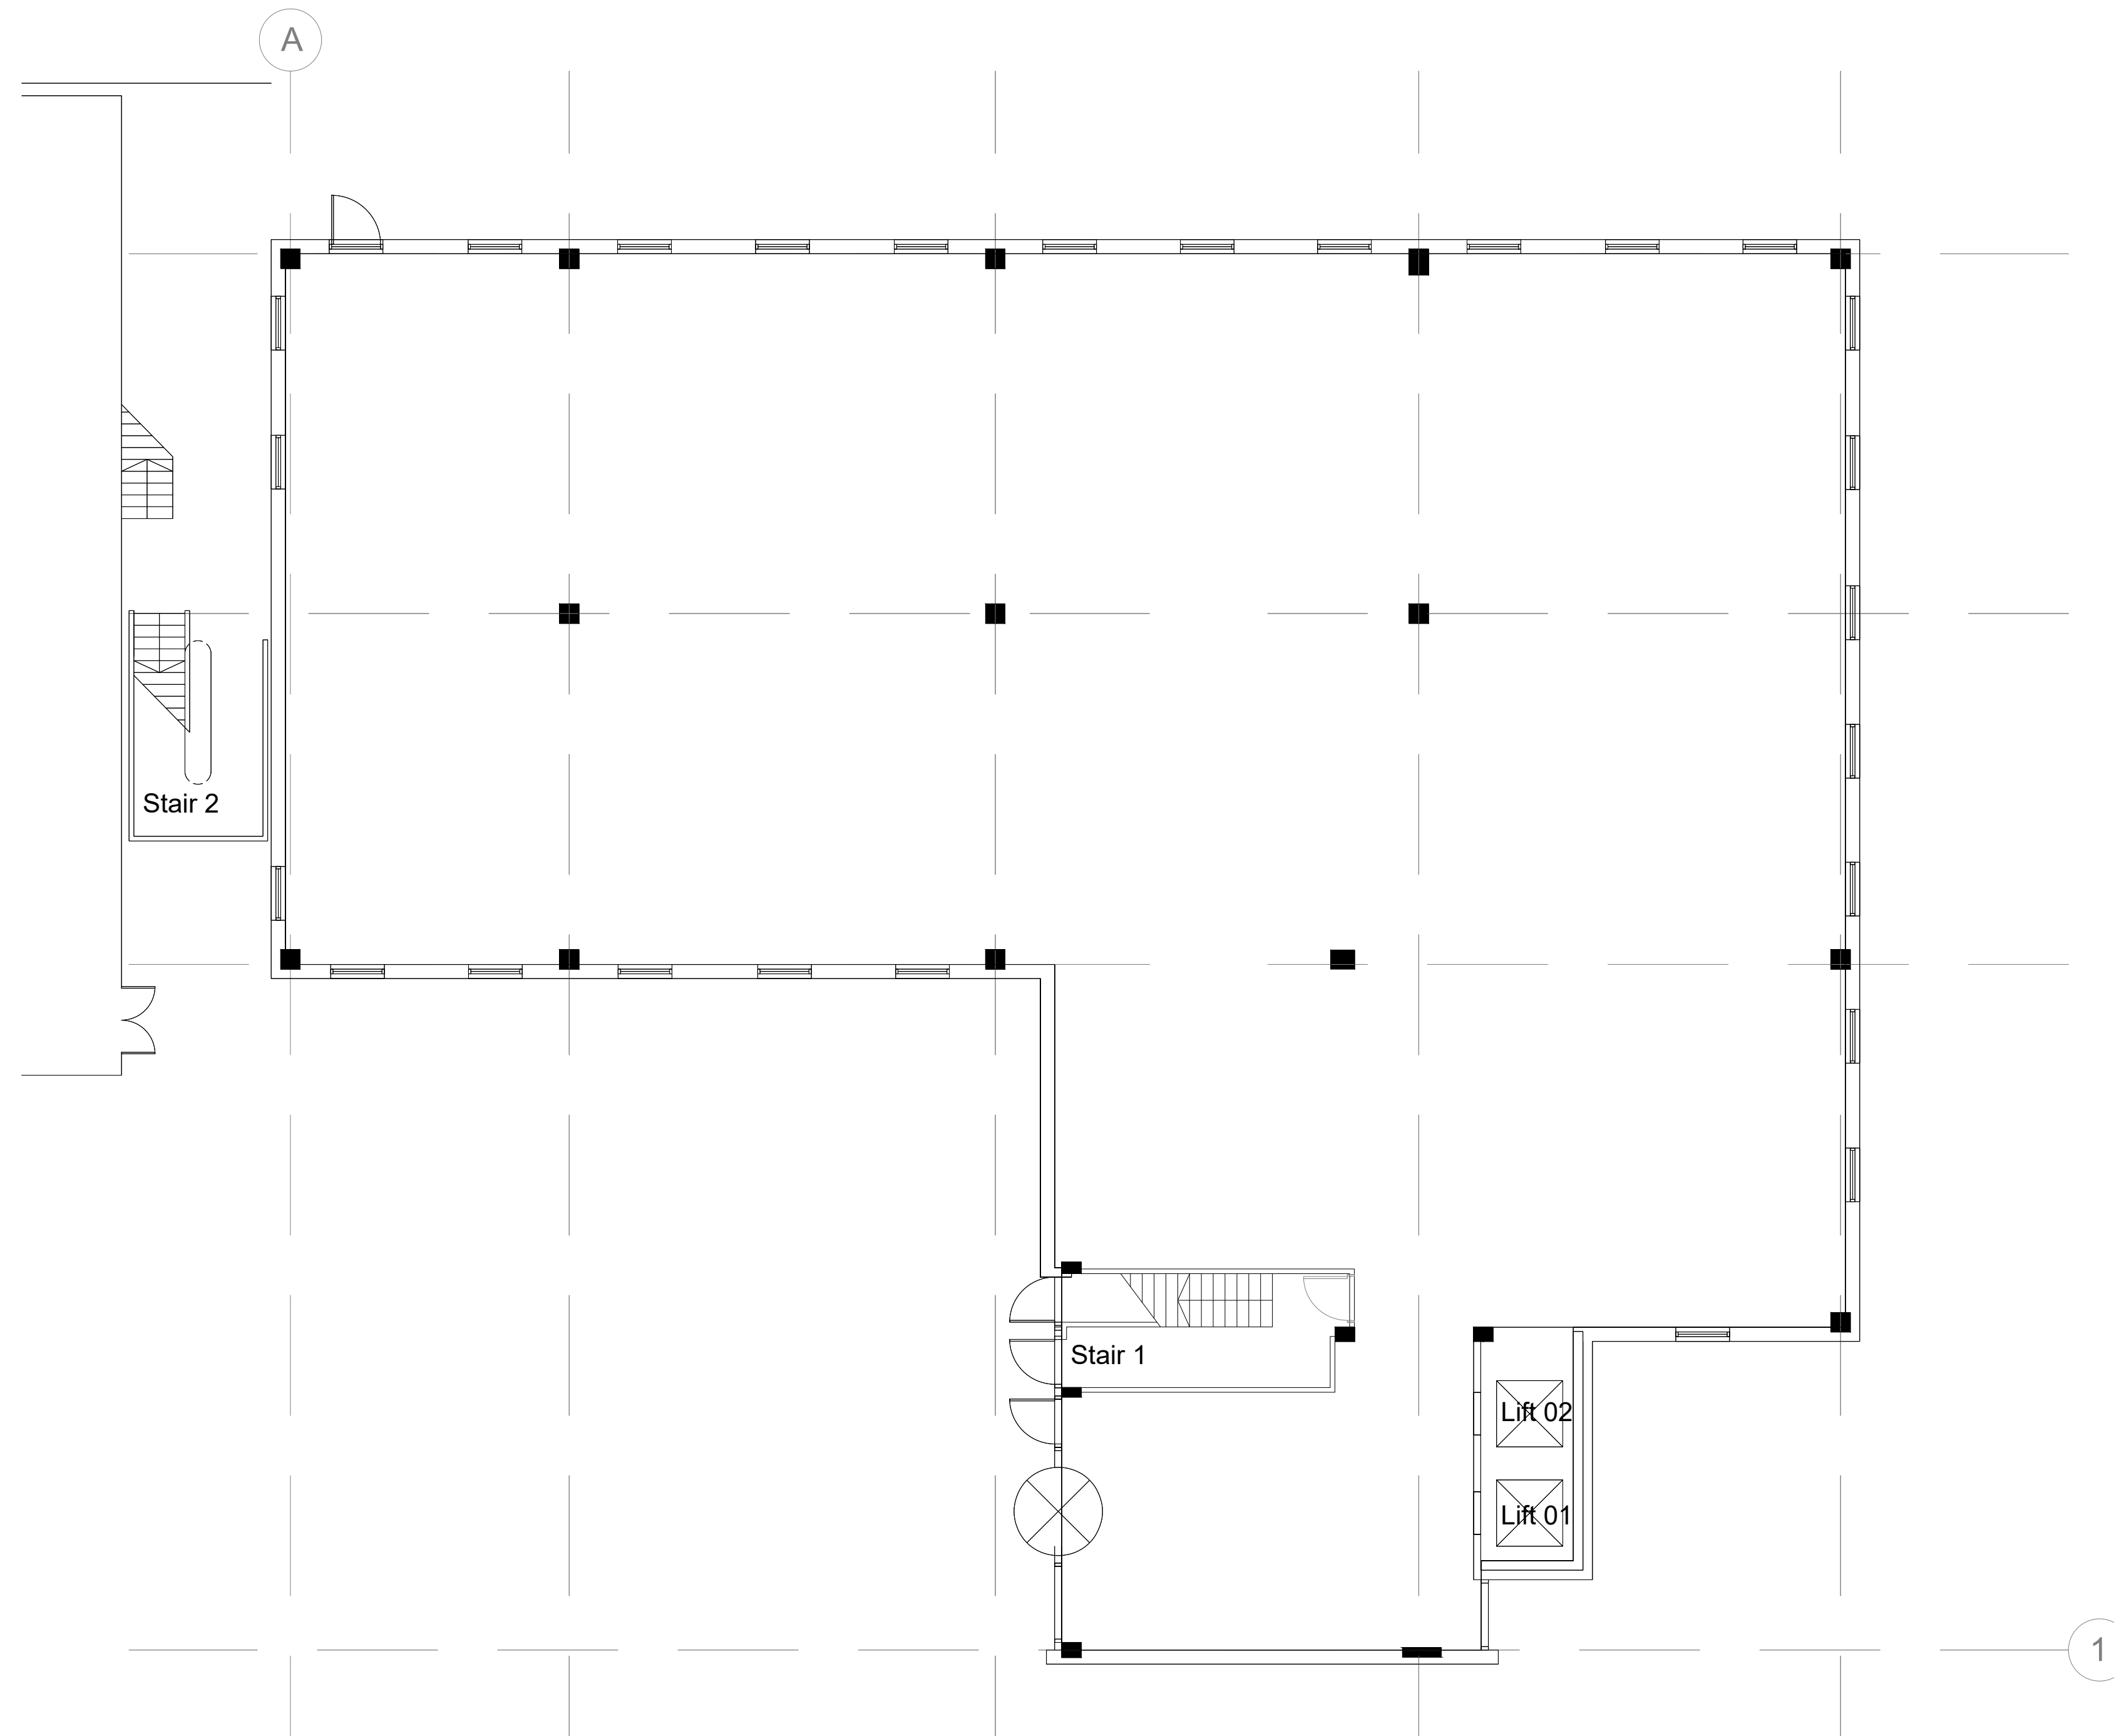

Ground Floor Plan

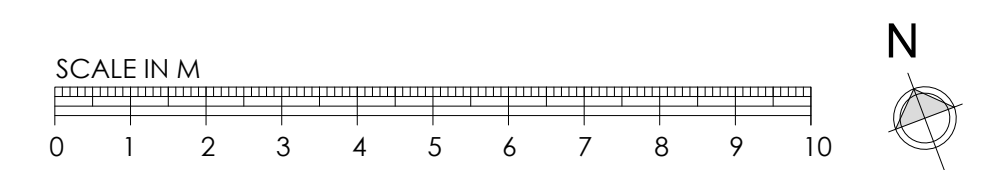


## PLANNING


|                                                 |            |          |          |           |
|-------------------------------------------------|------------|----------|----------|-----------|
| TITLE                                           |            |          |          |           |
| BEDFONT CROSS, STANWELL ROAD, FELTHAM, TW14 8NX |            |          |          |           |
| CLIENT                                          |            |          |          |           |
| SHEEN LANE DEVELOPMENT LTD                      |            |          |          |           |
| DESCRIPTION                                     |            |          |          |           |
| EXISTING GROUND FLOOR PLAN                      |            |          |          |           |
| date:                                           | scale:     | project: | drawing: | revision: |
| Mar 2021                                        | 1:100 @ A1 | 210001   | S01      |           |

**SILVERLINE ARCHITECTS**

EMAIL: [info@silverlinearchitects.com](mailto:info@silverlinearchitects.com)  
ALL DIMENSIONS TO BE CHECKED ON SITE. ANY DISCREPANCY BETWEEN THIS DRAWING AND OTHER INFORMATION IS TO BE REFERRED TO SILVERLINE ARCHITECTS. THIS DRAWING IS COPYRIGHT.

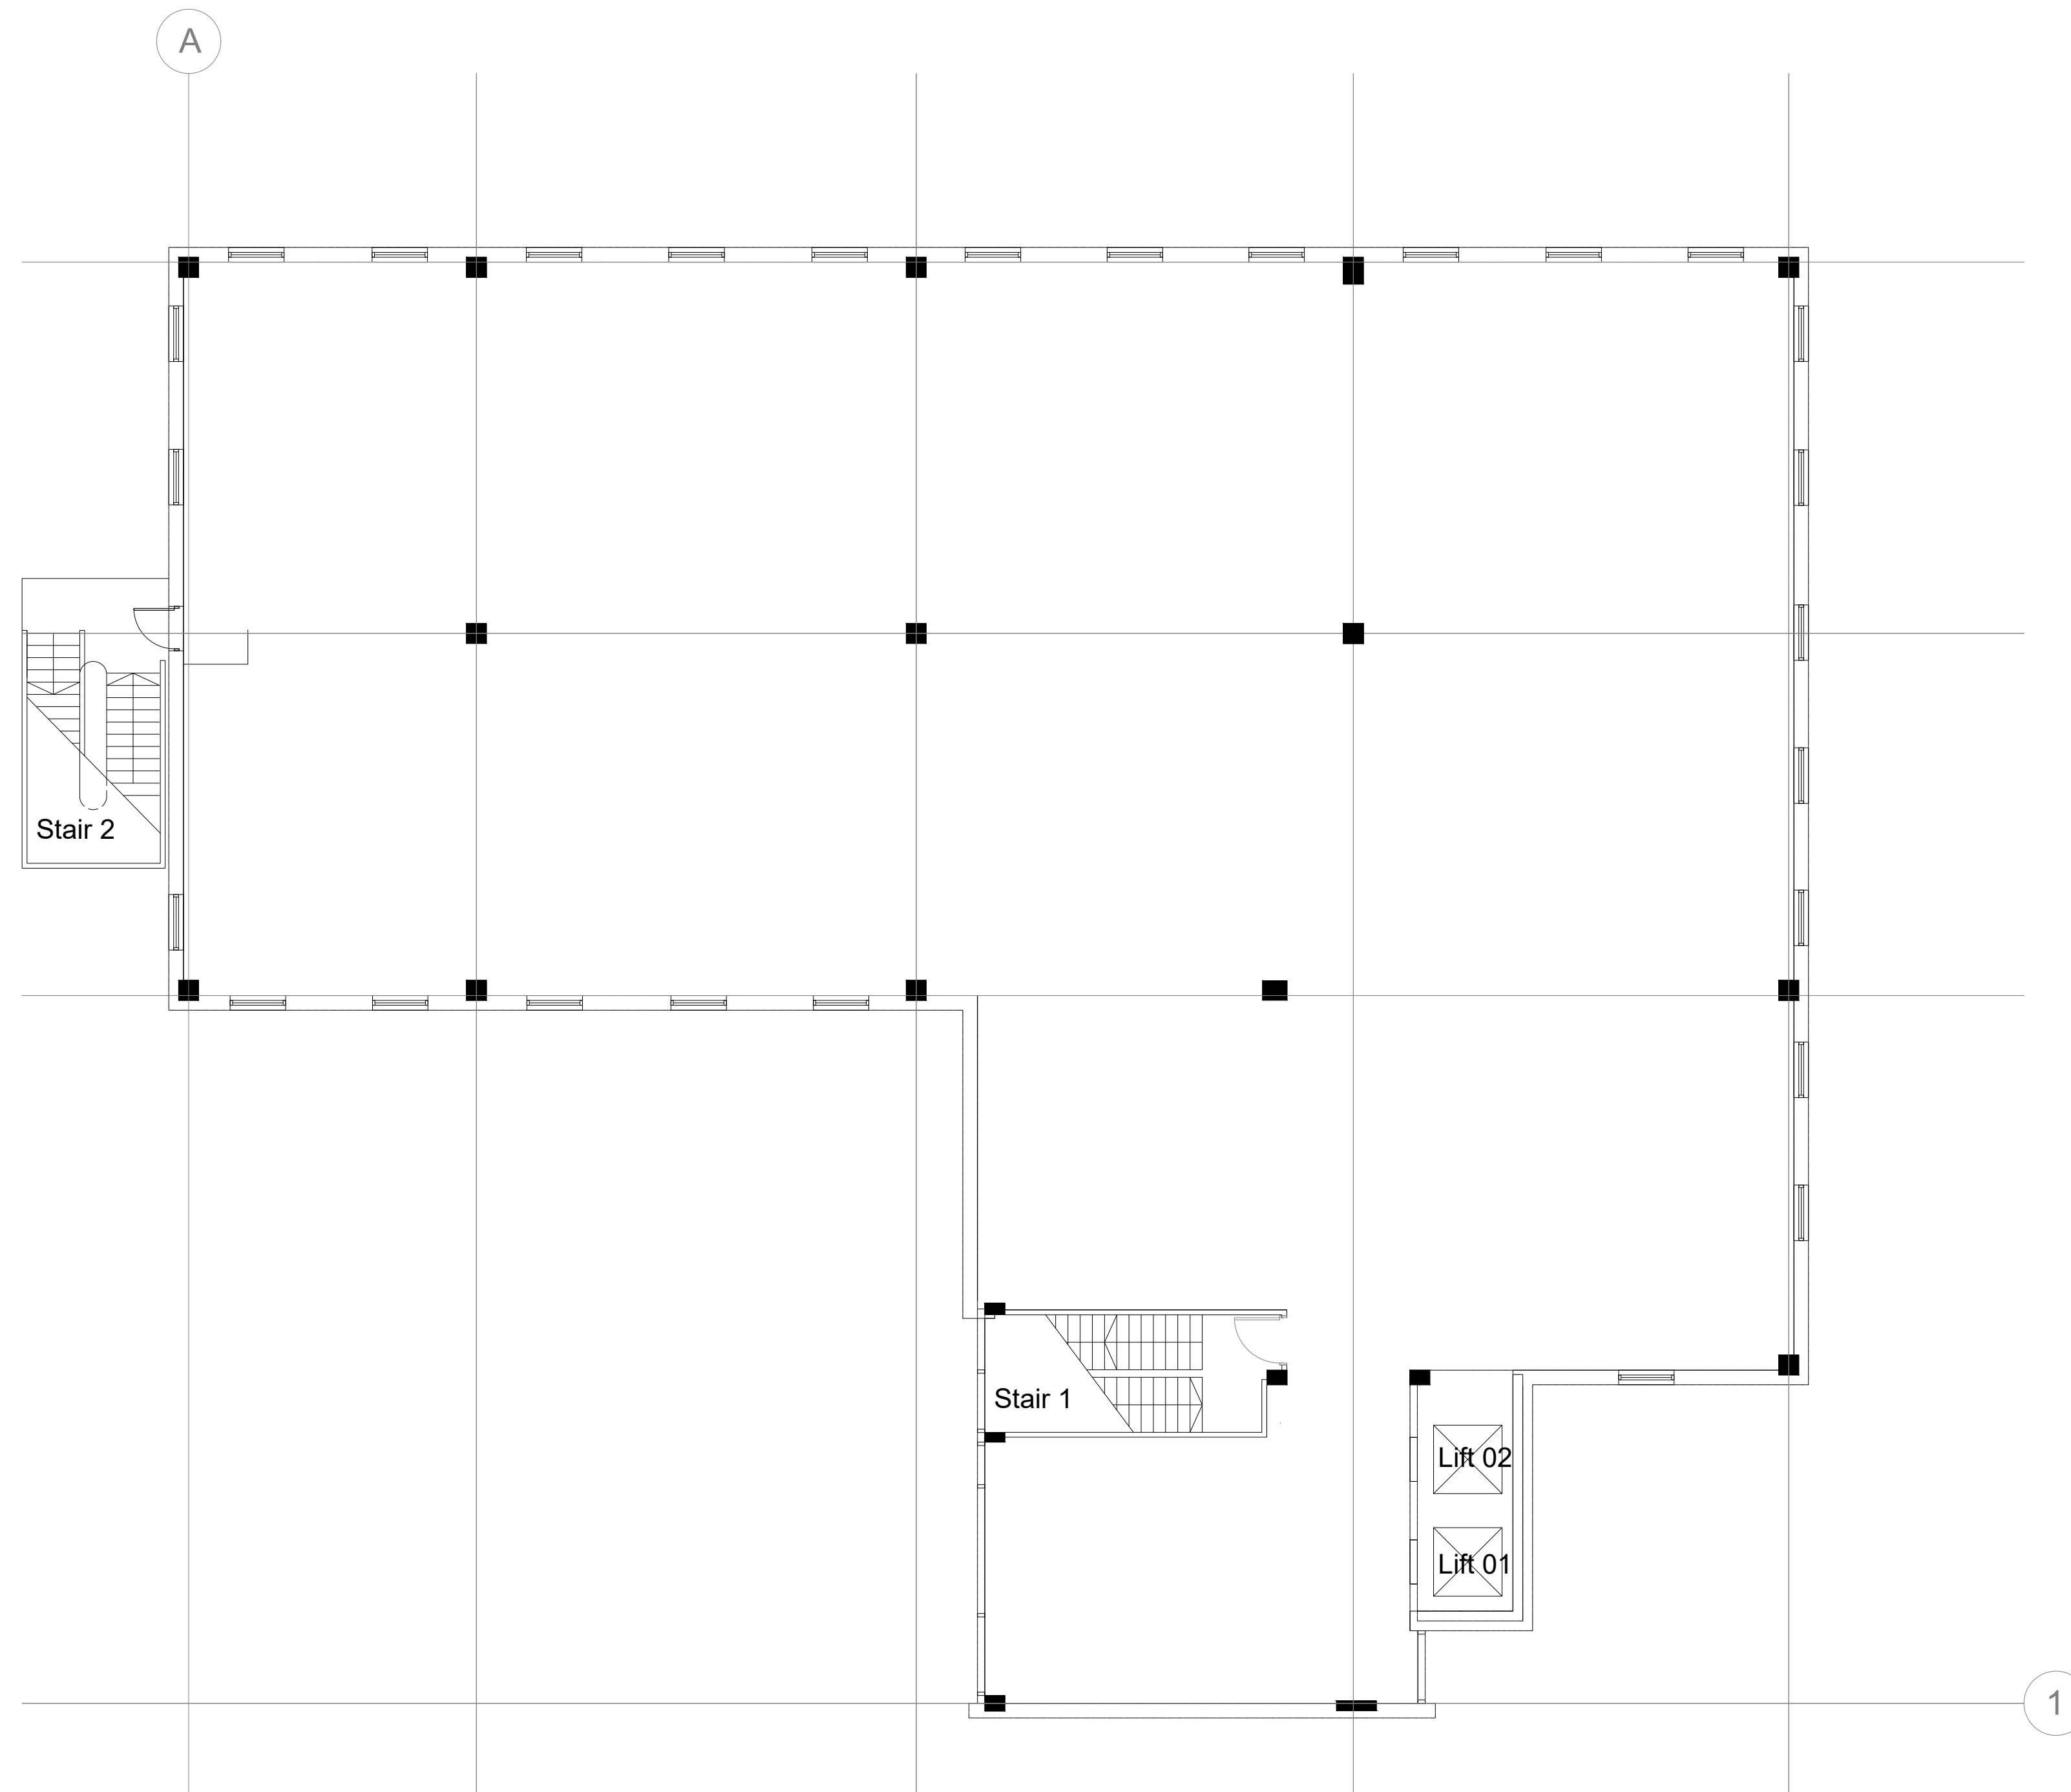

First Floor Plan

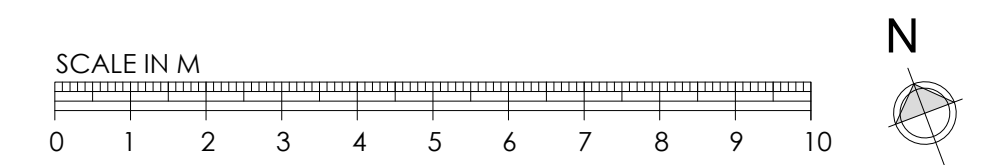

## PLANNING

**TITLE**  
BEDFONT CROSS, STANWELL ROAD, FELTHAM, TW14 8NX

**CLIENT**  
SHEEN LANE DEVELOPMENT LTD


**DESCRIPTION**  
EXISTING FIRST FLOOR PLAN

| date:    | scale      | project | drawing | revision |
|----------|------------|---------|---------|----------|
| Mar 2021 | 1:100 @ A1 | 210001  | S02     |          |


**SILVERLINE ARCHITECTS**

EMAIL: [info@silverlinearchitects.com](mailto:info@silverlinearchitects.com)



ALL DRAWINGS TO BE CHECKED ON SITE. ANY DISCREPANCY BETWEEN THIS DRAWING AND OTHER INFORMATION IS TO BE REFERRED TO SILVERLINE ARCHITECTS. THIS DRAWING IS COPYRIGHT.

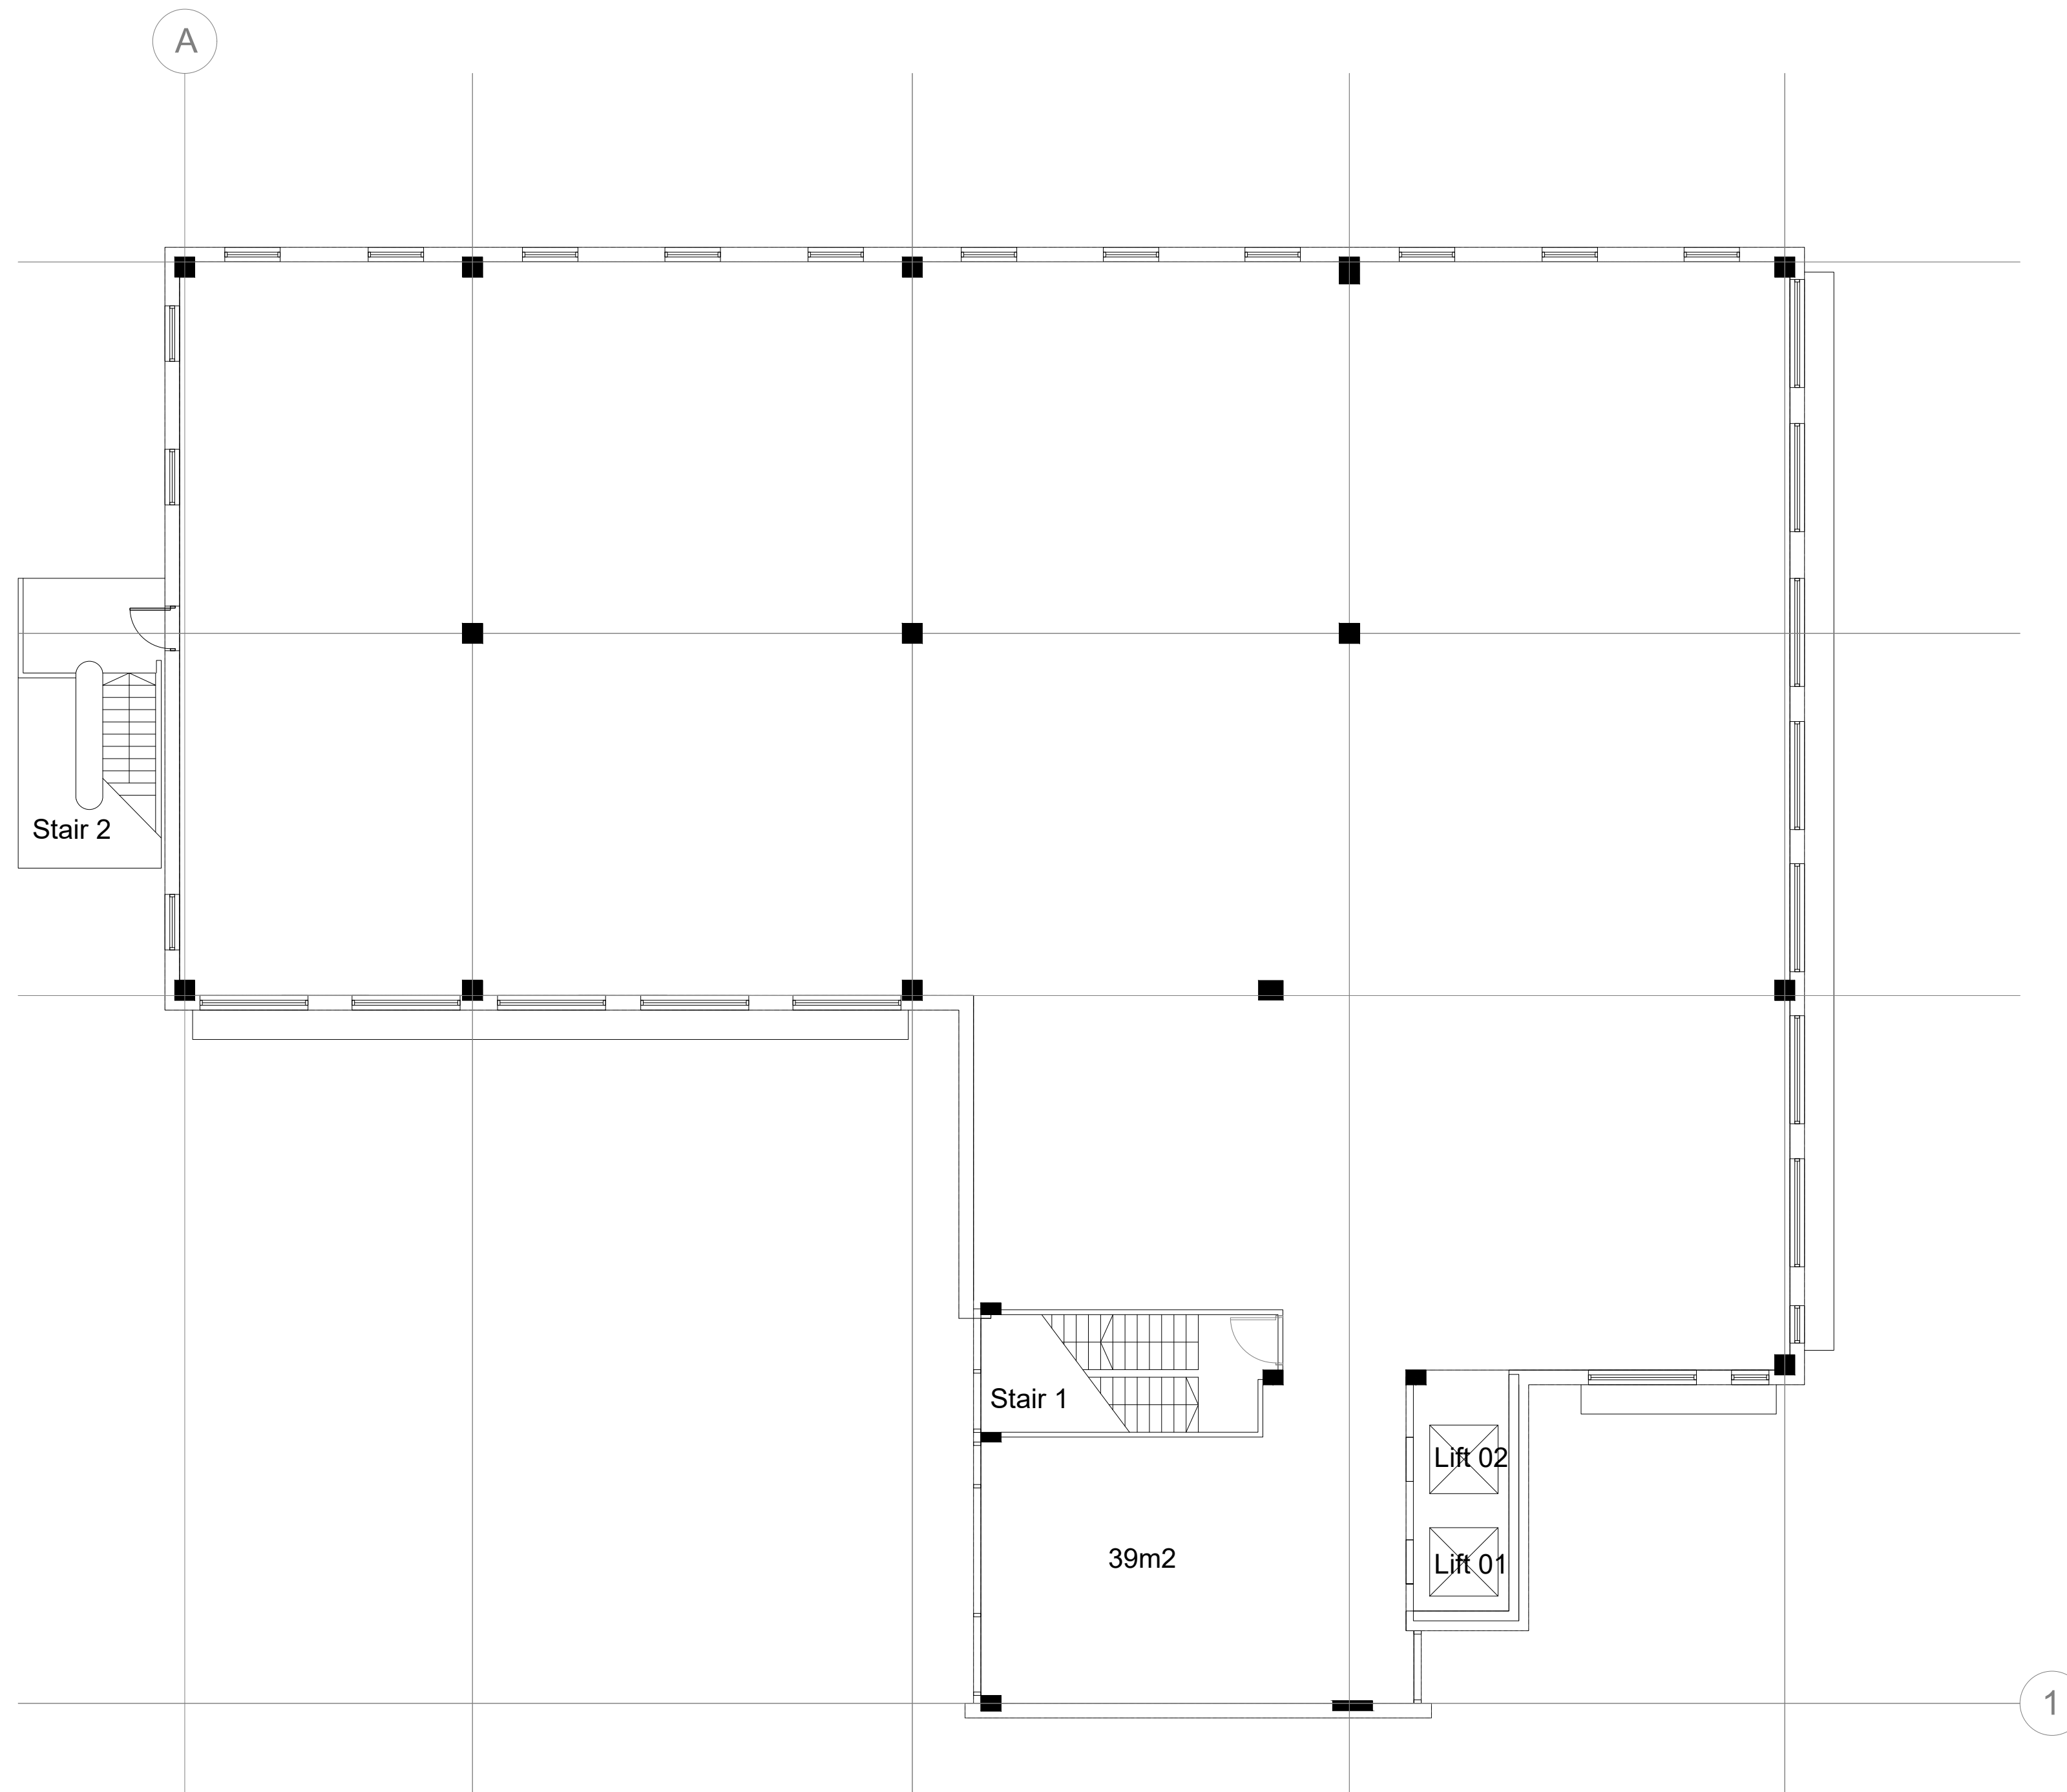

Second Floor Plan

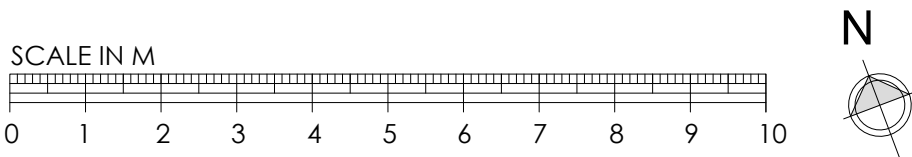


|                                                 |            |         |         |          |
|-------------------------------------------------|------------|---------|---------|----------|
| PLANNING                                        |            |         |         |          |
| TITLE                                           |            |         |         |          |
| BEDFONT CROSS, STANWELL ROAD, FELTHAM, TW14 8NX |            |         |         |          |
| CLIENT                                          |            |         |         |          |
| SHEEN LANE DEVELOPMENT LTD                      |            |         |         |          |
| DESCRIPTION                                     |            |         |         |          |
| EXISTING SECOND FLOOR PLAN                      |            |         |         |          |
| date:                                           | scale      | project | drawing | revision |
| Mar 2021                                        | 1:100 @ A1 | 210001  | S03     |          |

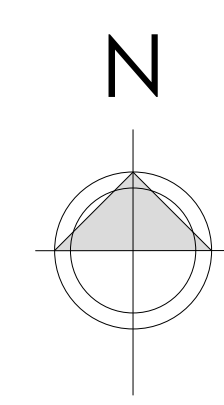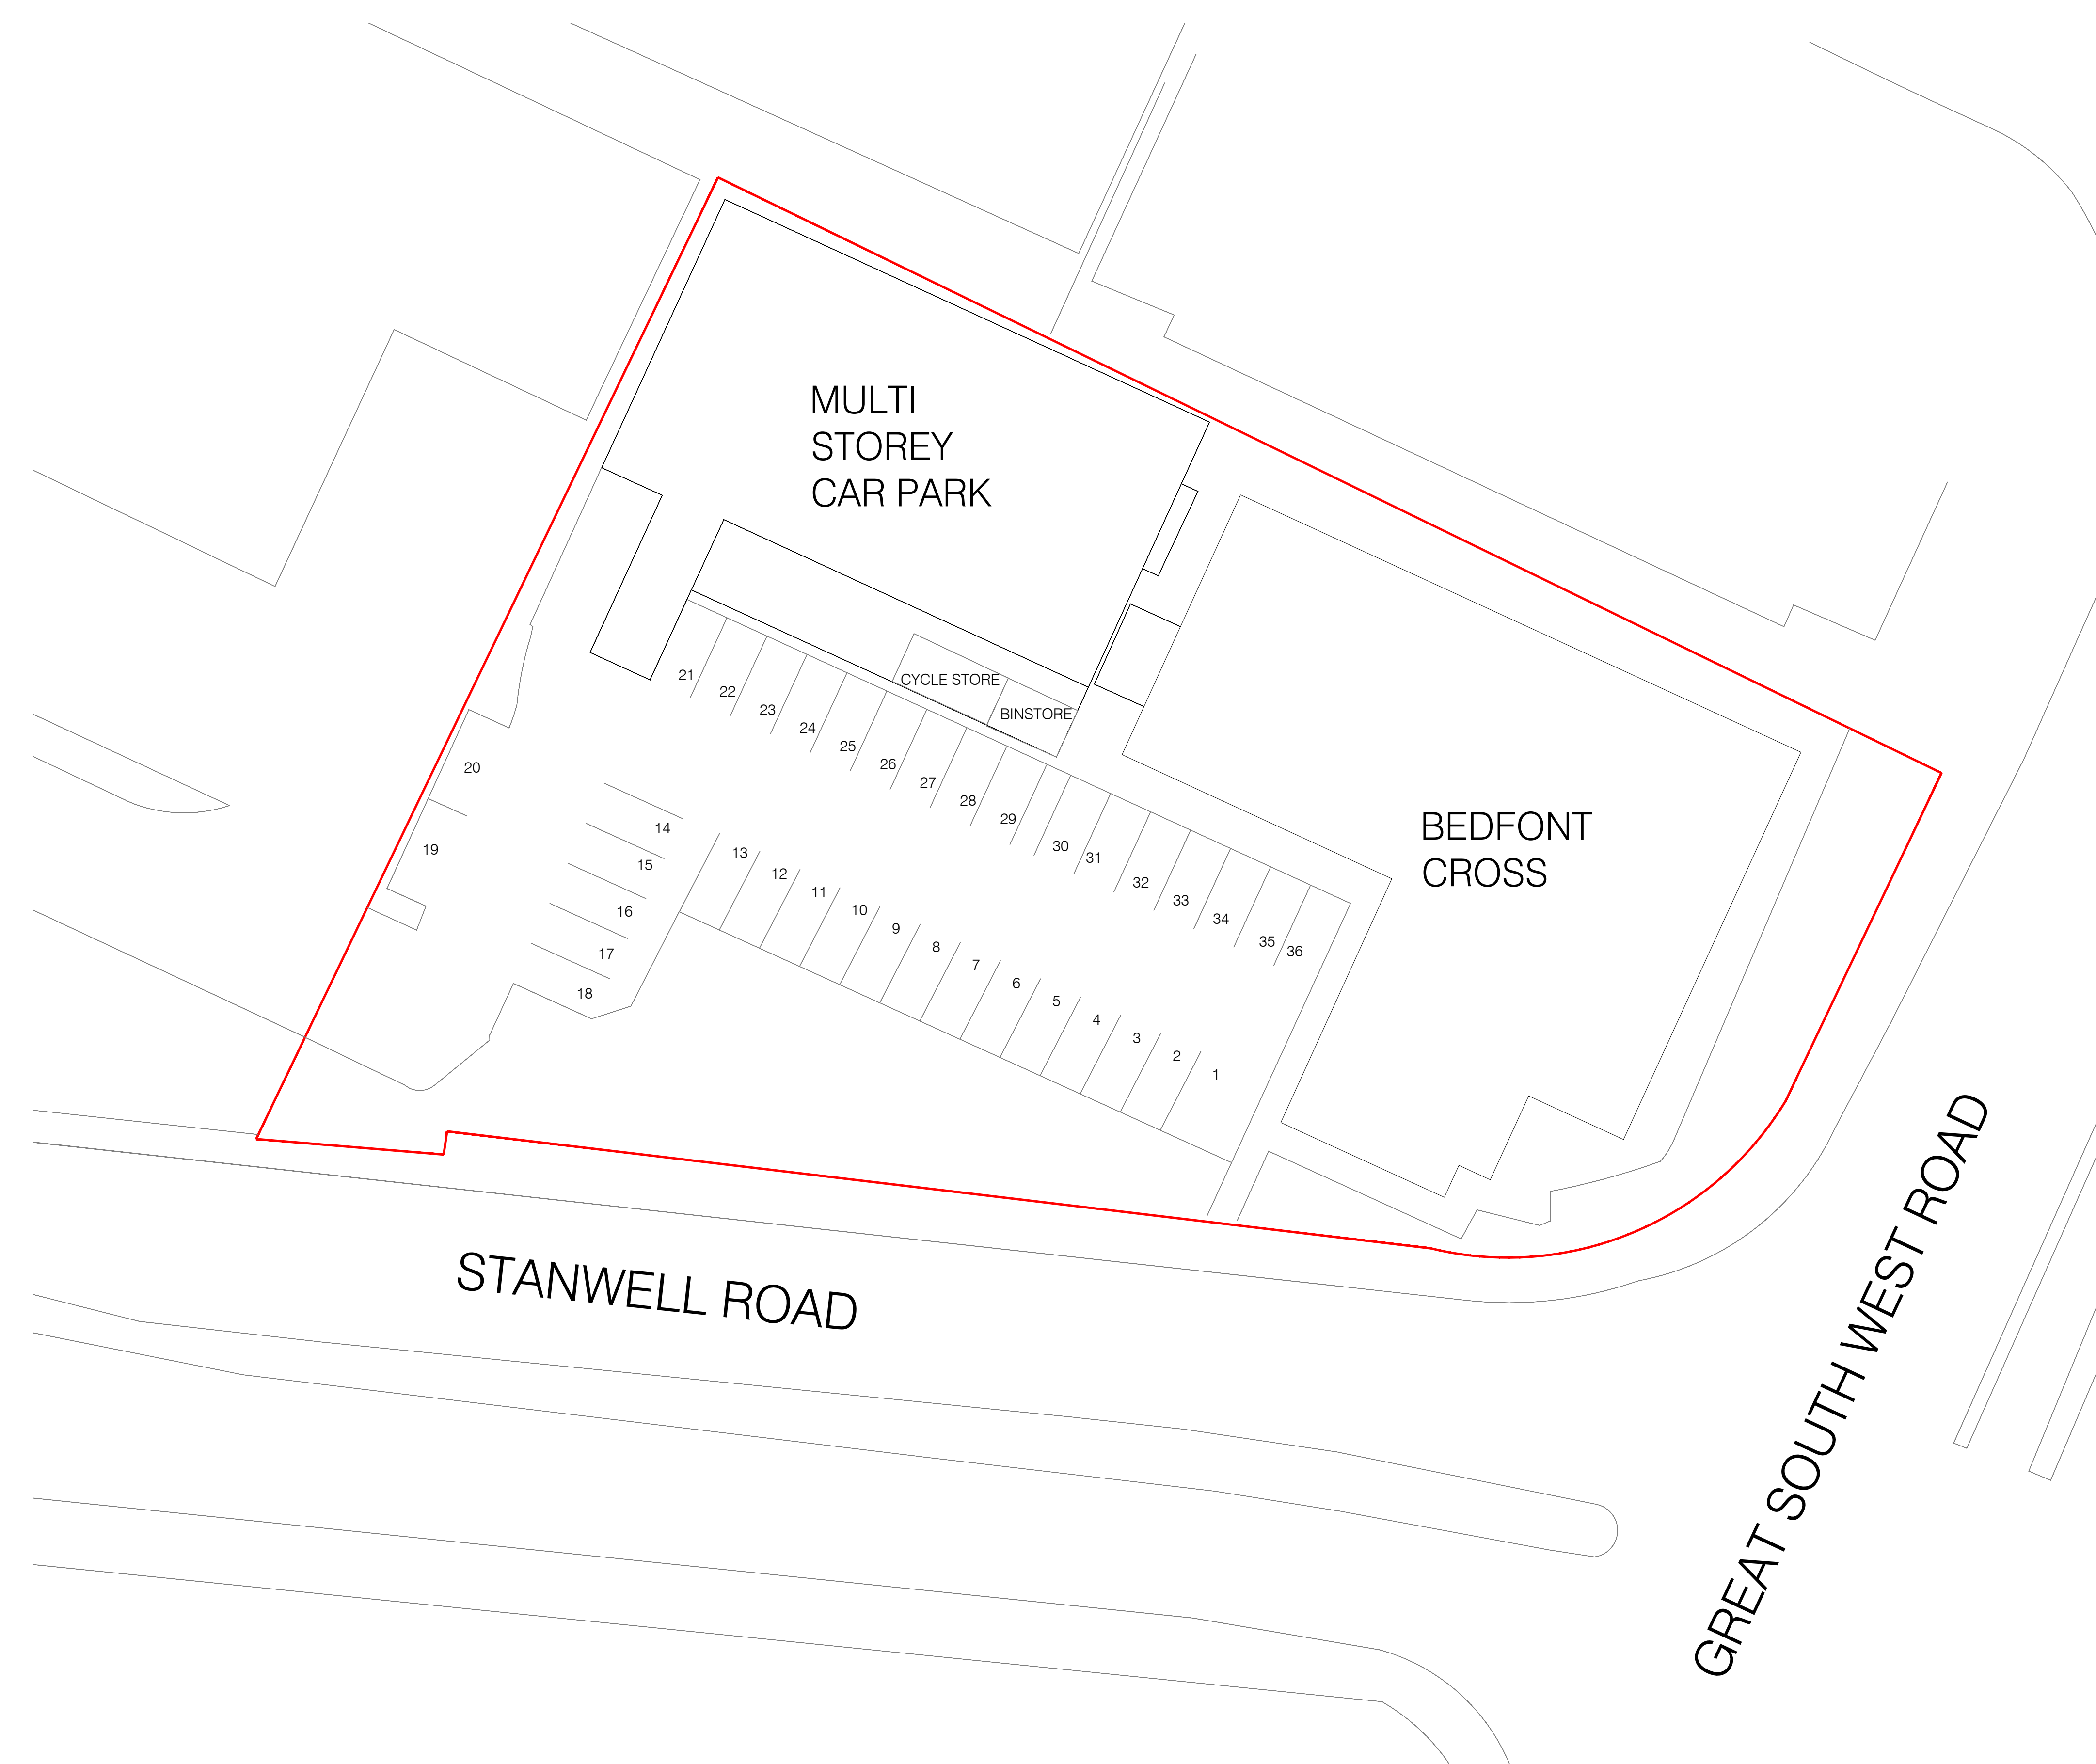


# PLANNING

|                                                 |            |          |          |           |
|-------------------------------------------------|------------|----------|----------|-----------|
| TITLE                                           |            |          |          |           |
| BEDFONT CROSS, STANWELL ROAD, FELTHAM, TW14 8NX |            |          |          |           |
| CLIENT                                          |            |          |          |           |
| SHEEN LANE DEVELOPMENT LTD                      |            |          |          |           |
| DESCRIPTION                                     |            |          |          |           |
| PROPOSED SITEPLAN                               |            |          |          |           |
| date:                                           | scale:     | project: | drawing: | revision: |
| Mar 2021                                        | 1:100 @ A1 | 210001   | P00      |           |

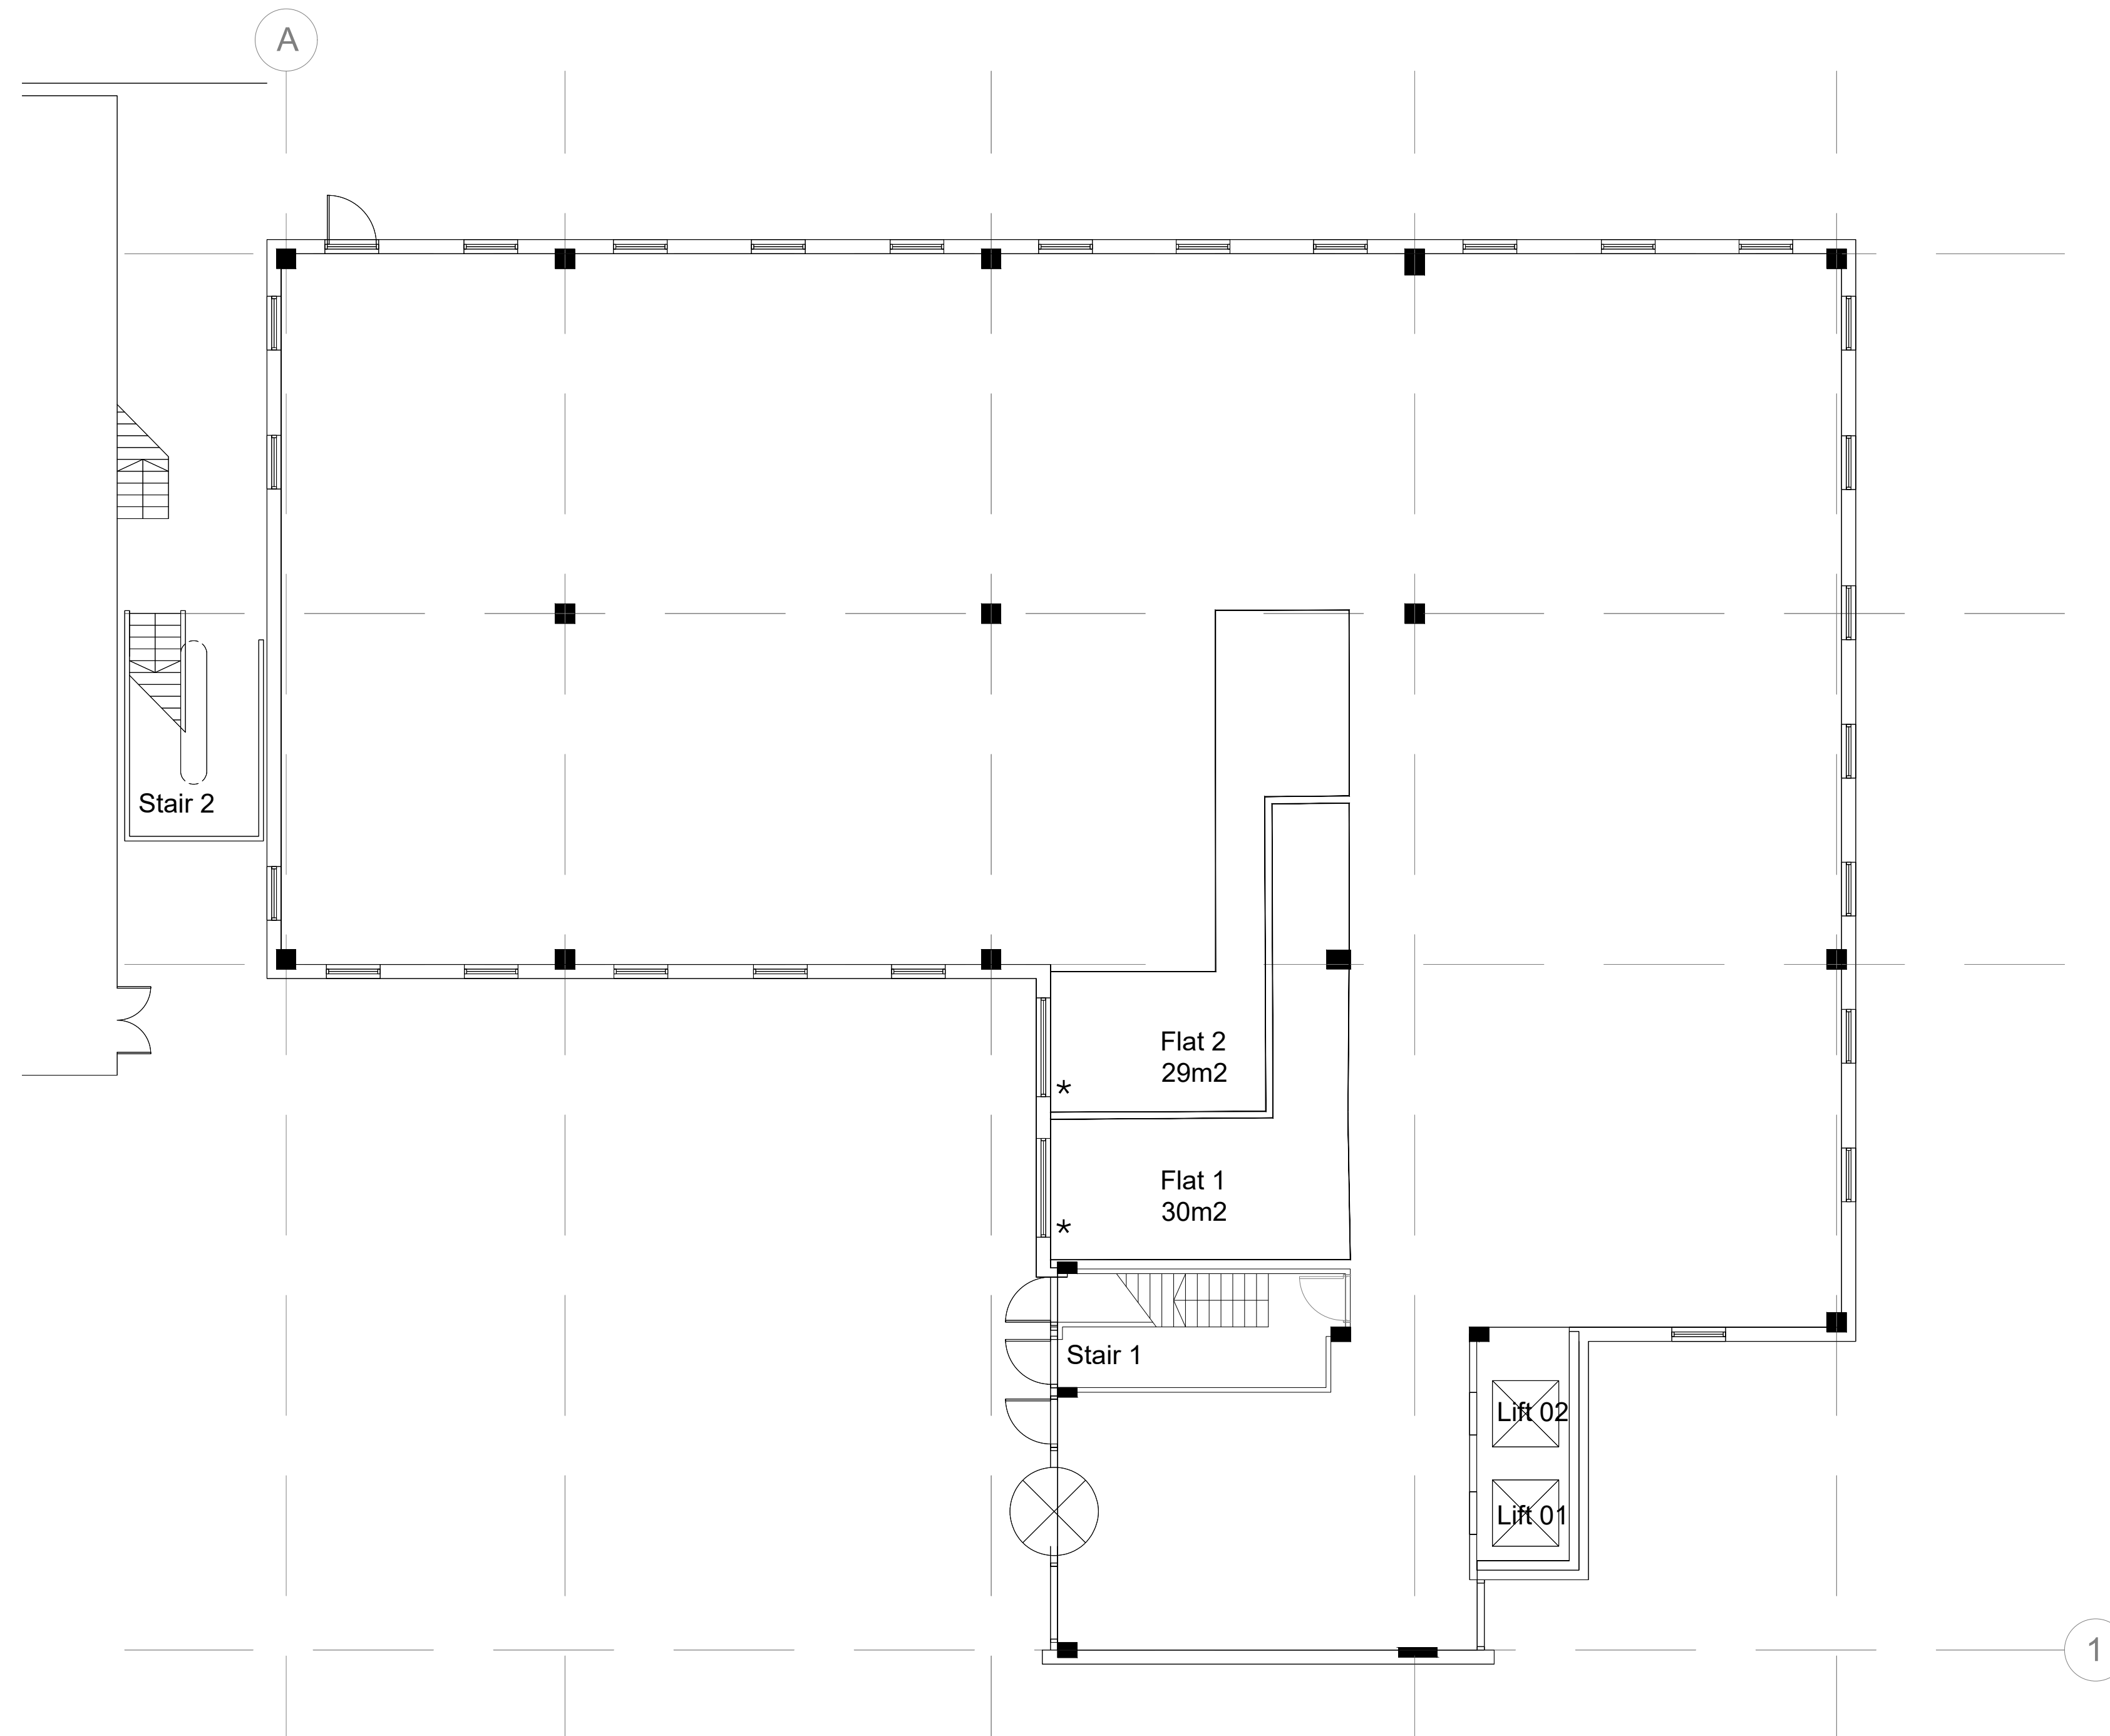


Proposed Ground Floor Plan  
\* new aluminium windows to match existing as part of separate application

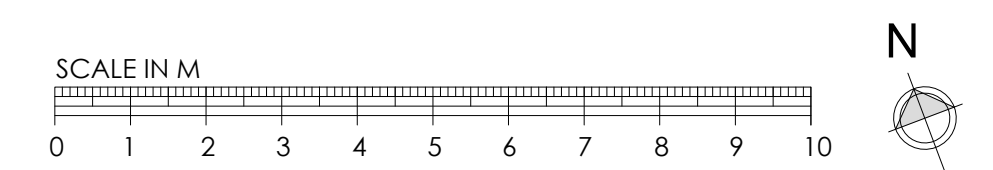

|                                                 |            |         |         |          |
|-------------------------------------------------|------------|---------|---------|----------|
| PLANNING                                        |            |         |         |          |
| TITLE                                           |            |         |         |          |
| BEDFONT CROSS, STANWELL ROAD, FELTHAM, TW14 8NX |            |         |         |          |
| CLIENT                                          |            |         |         |          |
| SHEEN LANE DEVELOPMENT LTD                      |            |         |         |          |
| DESCRIPTION                                     |            |         |         |          |
| PROPOSED GROUND FLOOR PLAN                      |            |         |         |          |
| date:                                           | scale      | project | drawing | revision |
| Mar 2021                                        | 1:100 @ A1 | 210001  | P01     |          |


SILVERLINE ARCHITECTS

EMAIL: INFO@SILVERLINEARCHITECTS.COM  
ALL DRAWINGS TO BE CHECKED ON SITE. ANY DISCREPANCY BETWEEN THIS DRAWING AND OTHER INFORMATION IS TO BE REPORTED TO SILVERLINE ARCHITECTS. THIS DRAWING IS COPYRIGHT.

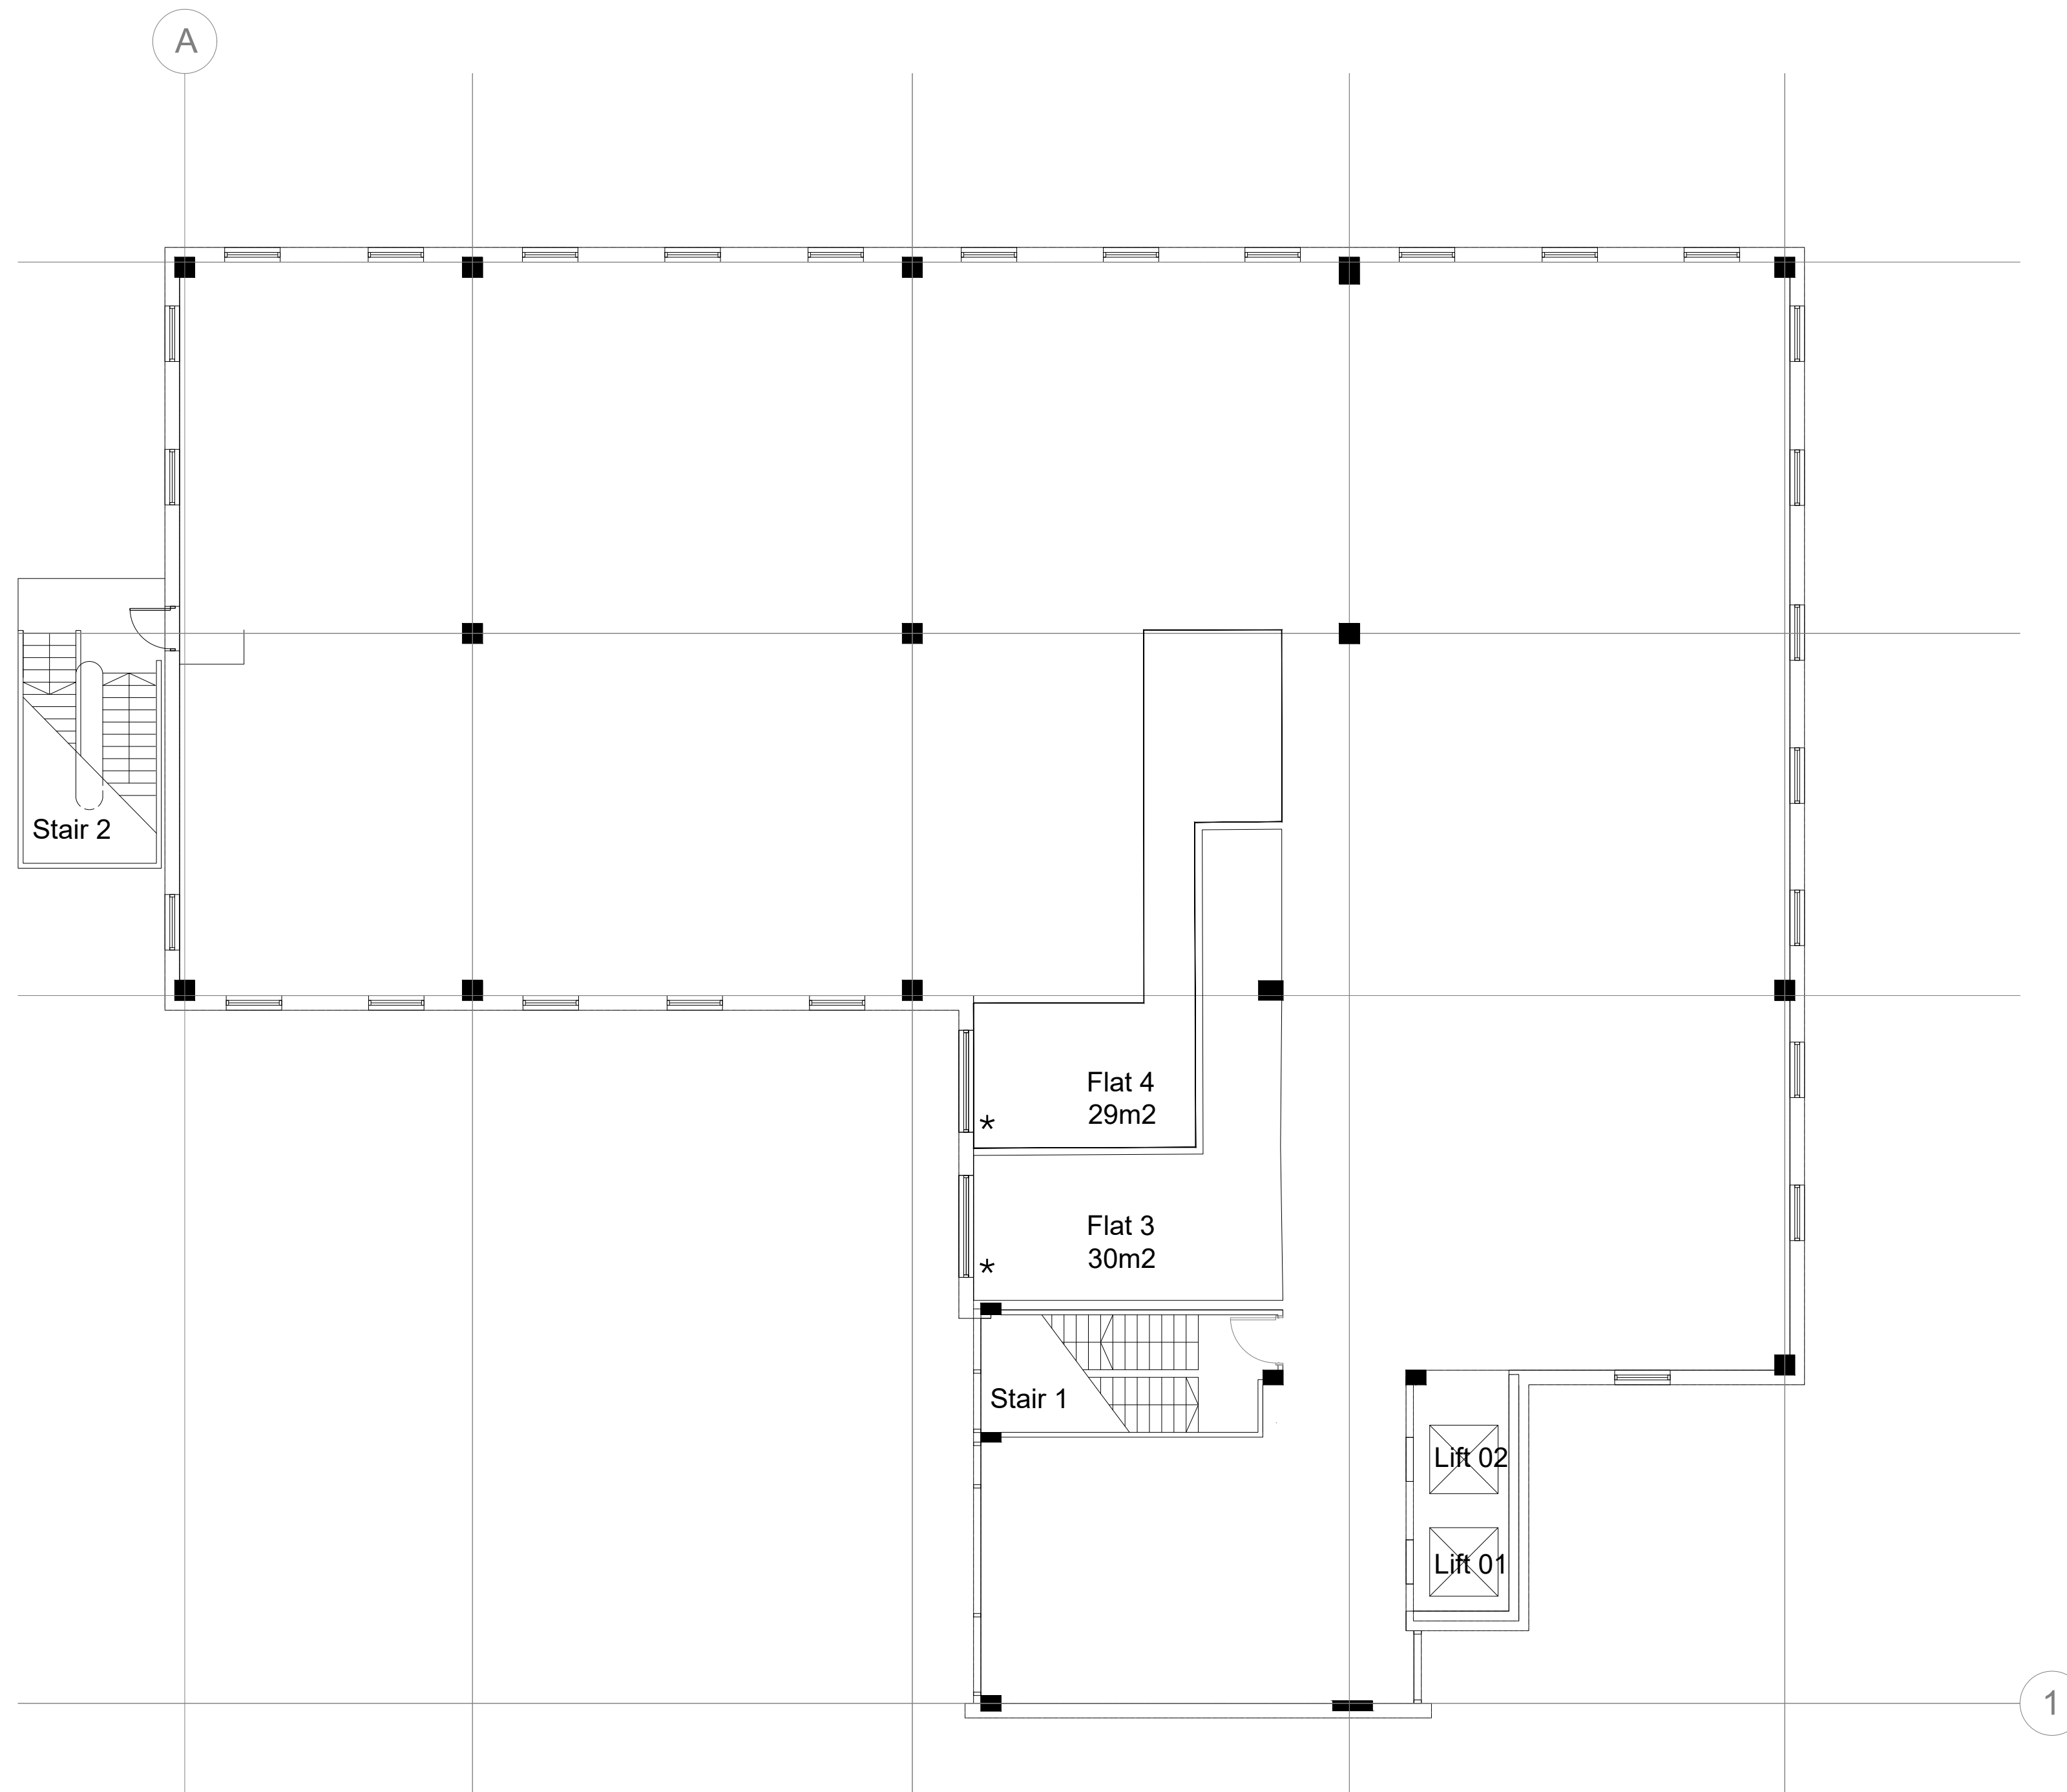

## Proposed First Floor Plan

\* new aluminium windows to match existing as part of separate application

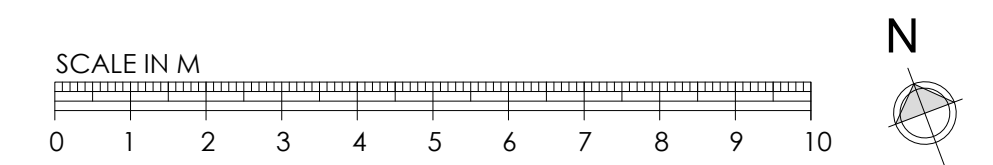

## PLANNING

TITLE  
BEDFONT CROSS, STANWELL ROAD, FELTHAM, TW14 8NX

CLIENT  
SHEEN LANE DEVELOPMENT LTD


DESCRIPTION  
PROPOSED FIRST FLOOR PLAN

| date:    | scale      | project | drawing | revision |
|----------|------------|---------|---------|----------|
| Mar 2021 | 1:100 @ A1 | 210001  | P02     |          |

**SILVERLINE ARCHITECTS**


EMAIL: [info@silverlinearchitects.com](mailto:info@silverlinearchitects.com)

ALL DRAWINGS TO BE CHECKED ON SITE. ANY DISCREPANCY BETWEEN THIS DRAWING AND OTHER INFORMATION IS TO BE REFERRED TO SILVERLINE ARCHITECTS. THIS DRAWING IS COPYRIGHT.

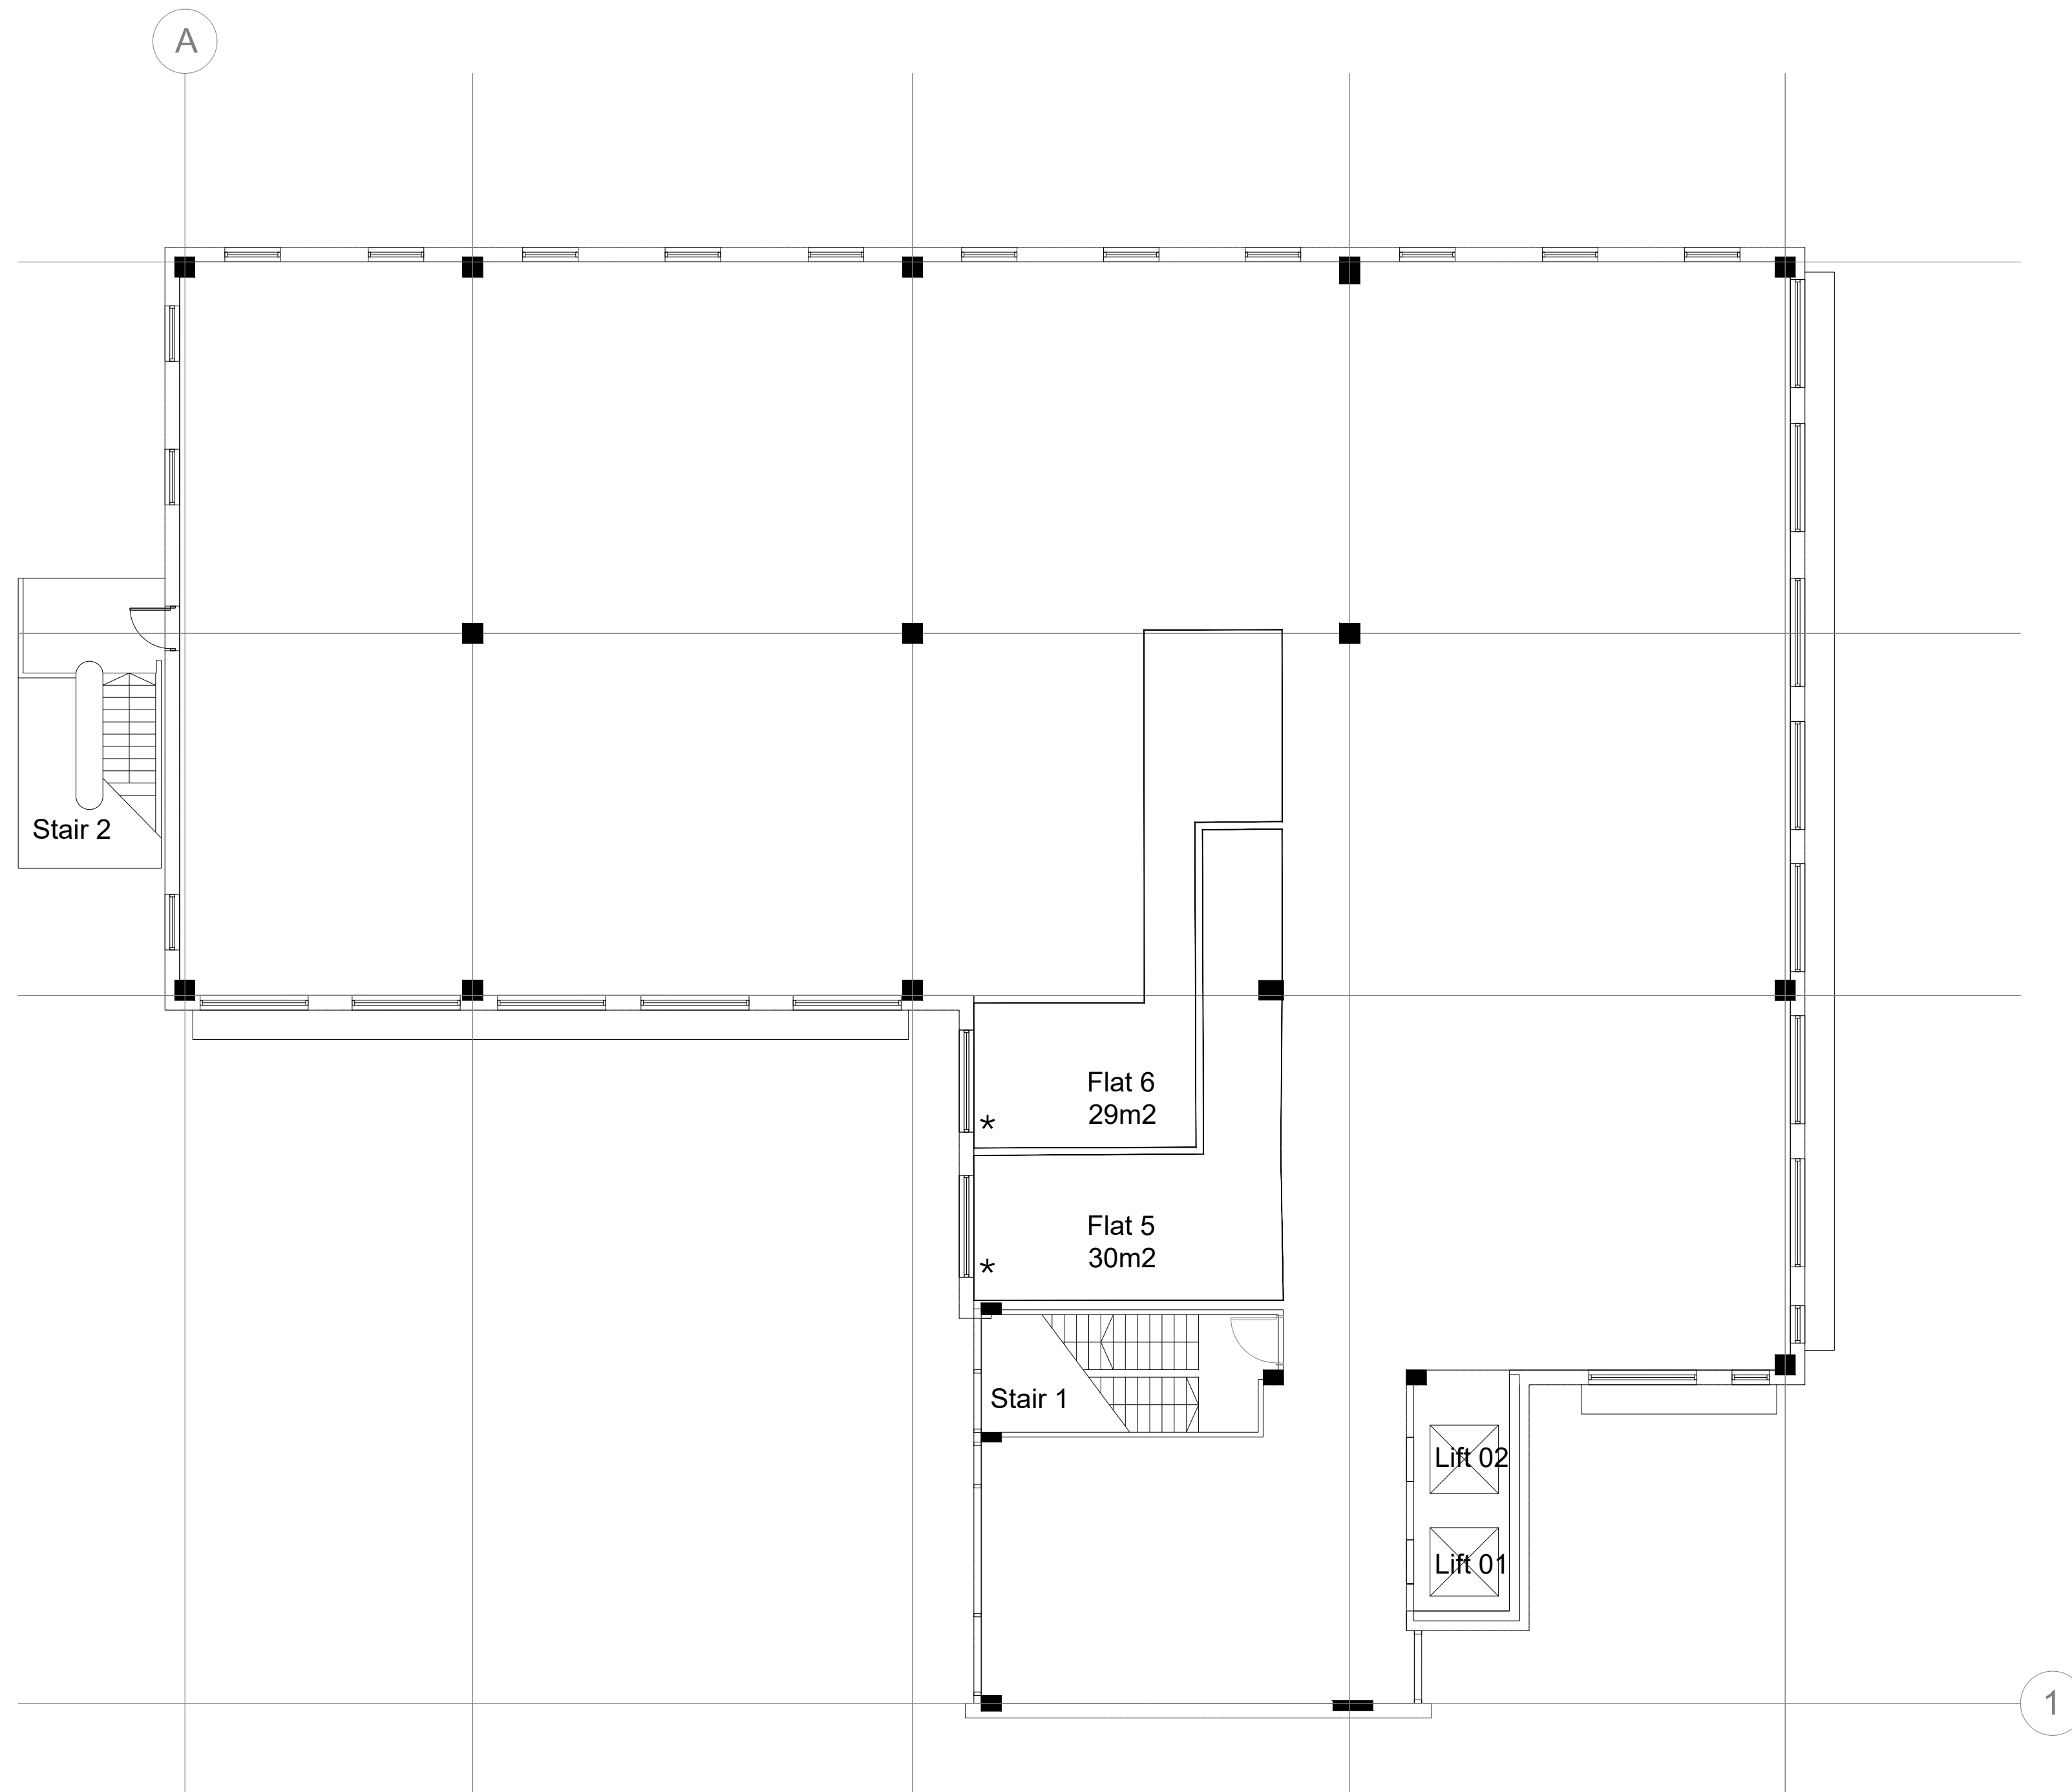

Proposed Second Floor Plan

★ new aluminium windows to match existing as part of separate application

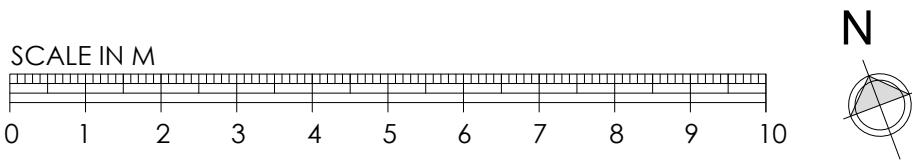

# PLANNING

TITLE  
BEDFONT CROSS, STANWELL ROAD, FELTHAM, TW14 8NX


CLIENT  
SHEEN LANE DEVELOPMENT LTD

DESCRIPTION  
PROPOSED SECOND FLOOR PLAN


|          |            |          |          |           |
|----------|------------|----------|----------|-----------|
| date:    | scale:     | project: | drawing: | revision: |
| Mar 2021 | 1:100 @ A1 | 210001   | P03      |           |

SILVERLINE ARCHITECTS


EMAIL: INFO@SILVERLINEARCHITECTS.COM  
ALL DRAWINGS TO BE CHECKED ON SITE. ANY DISCREPANCY BETWEEN THIS DRAWING AND OTHER INFORMATION IS TO BE REPORTED TO SILVERLINE ARCHITECTS. THIS DRAWING IS COPYRIGHT.

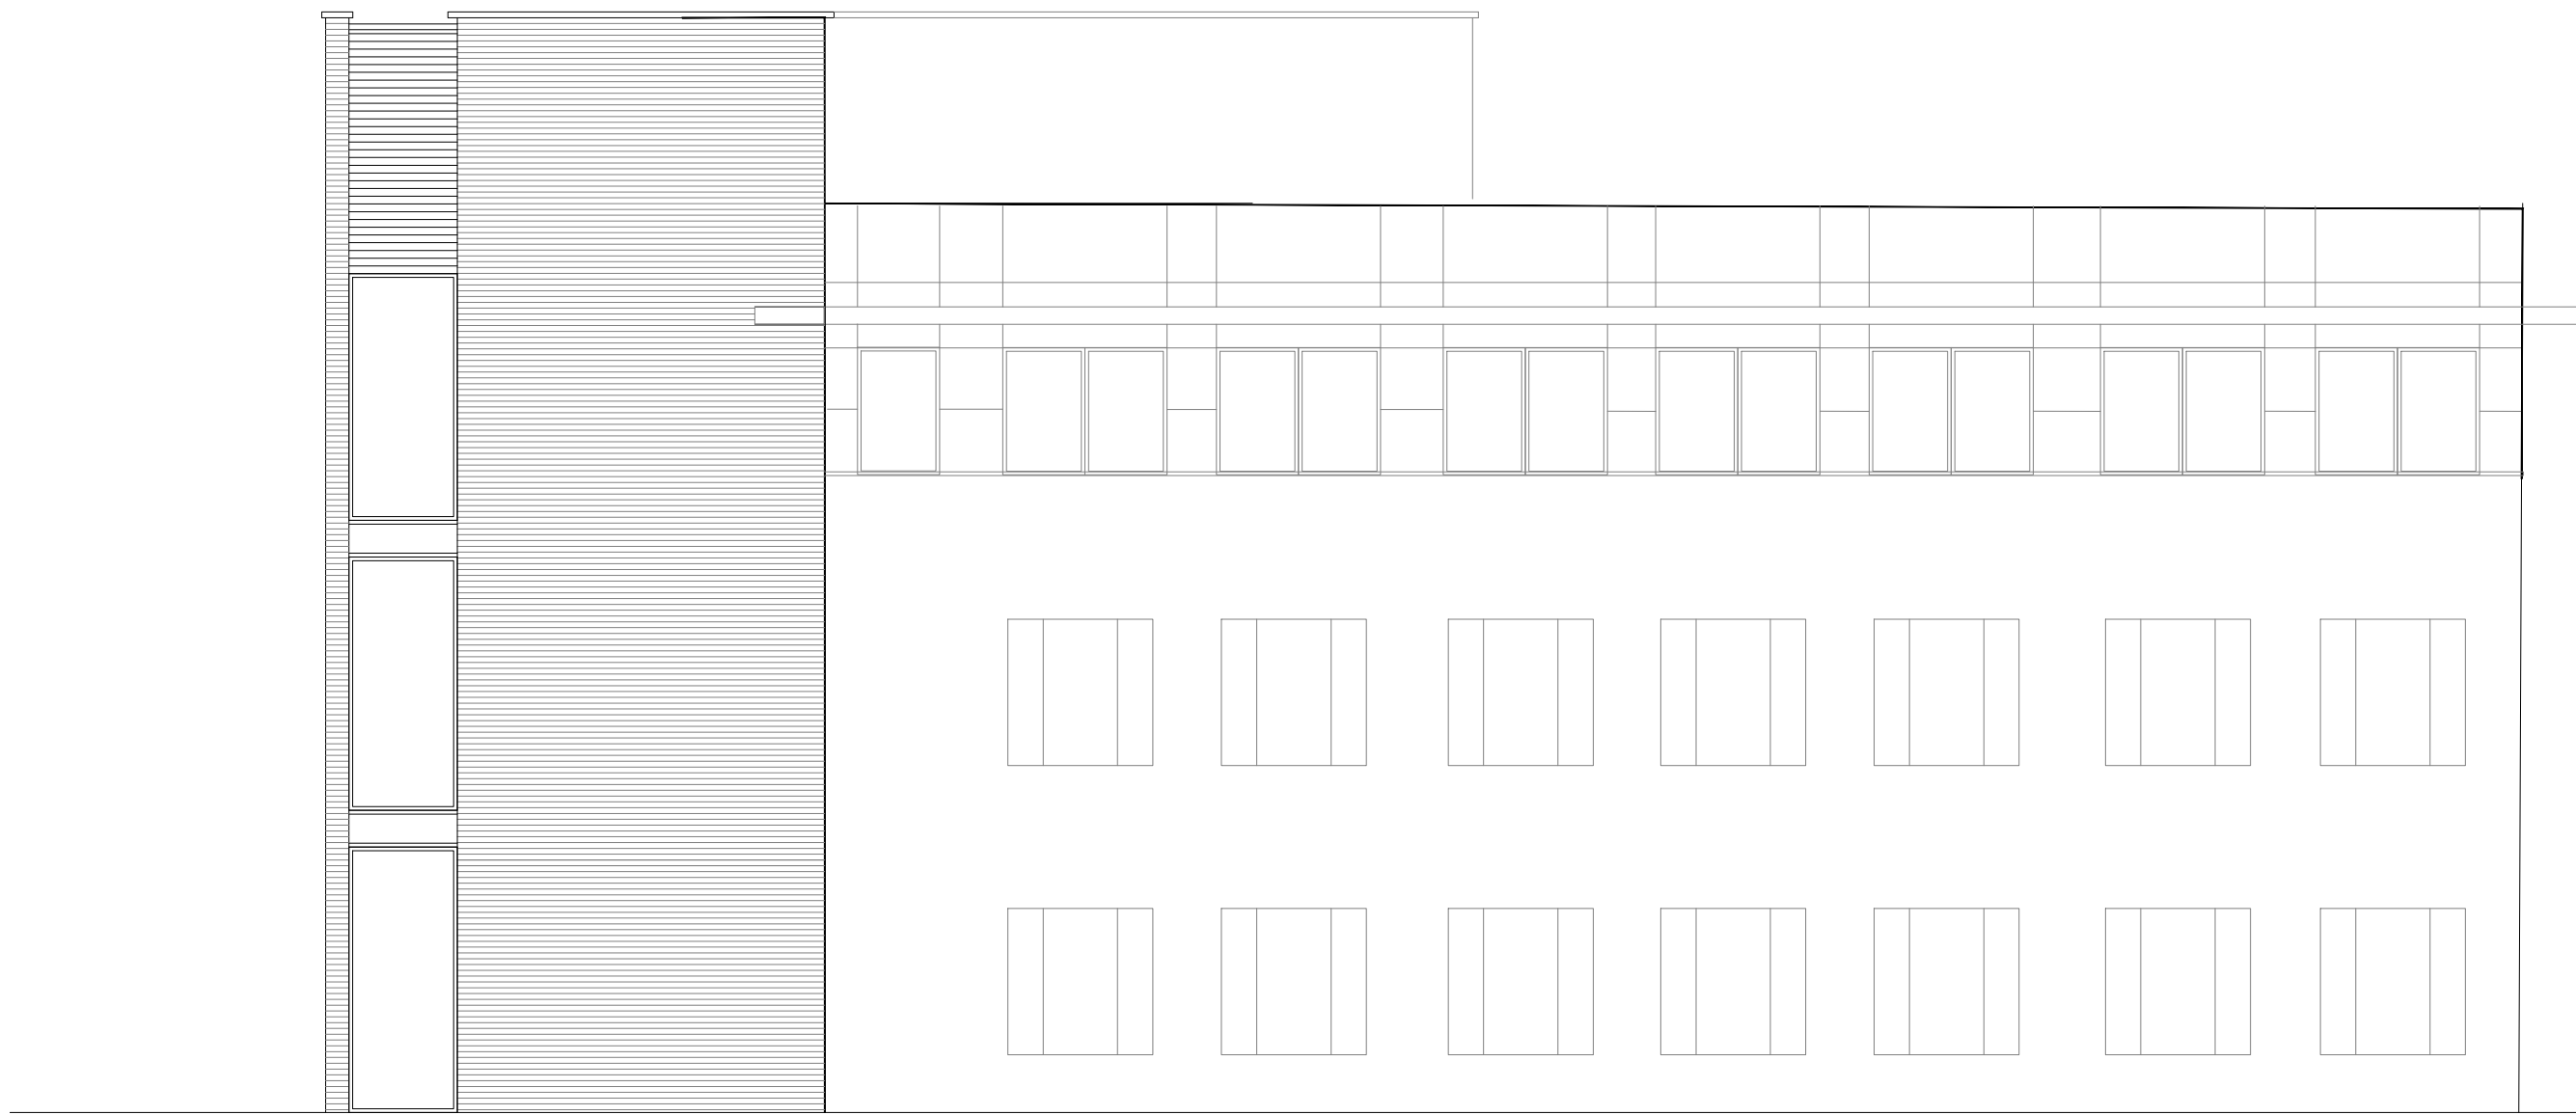

East elevation

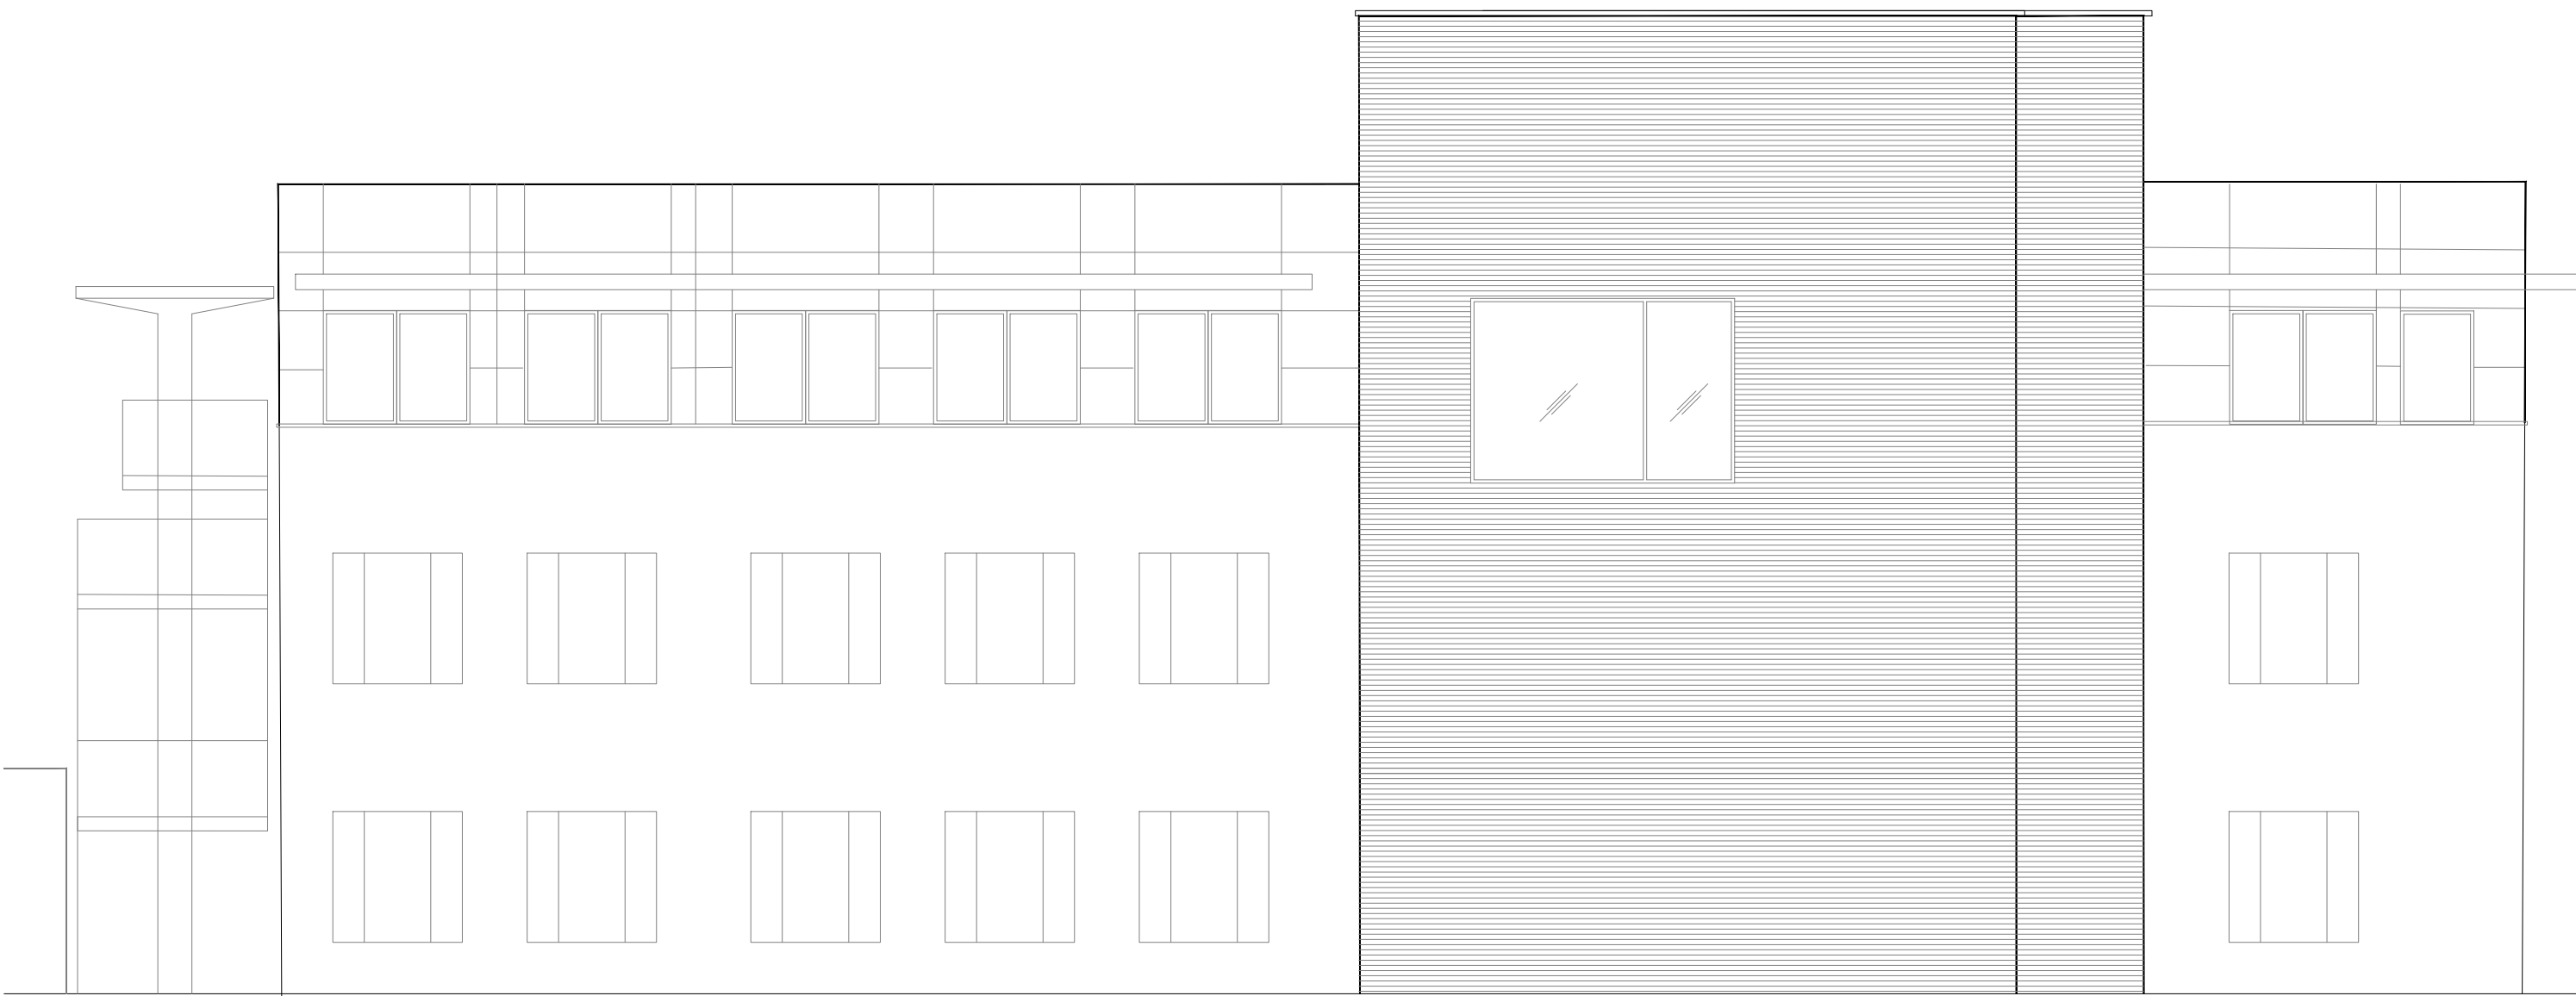


South elevation

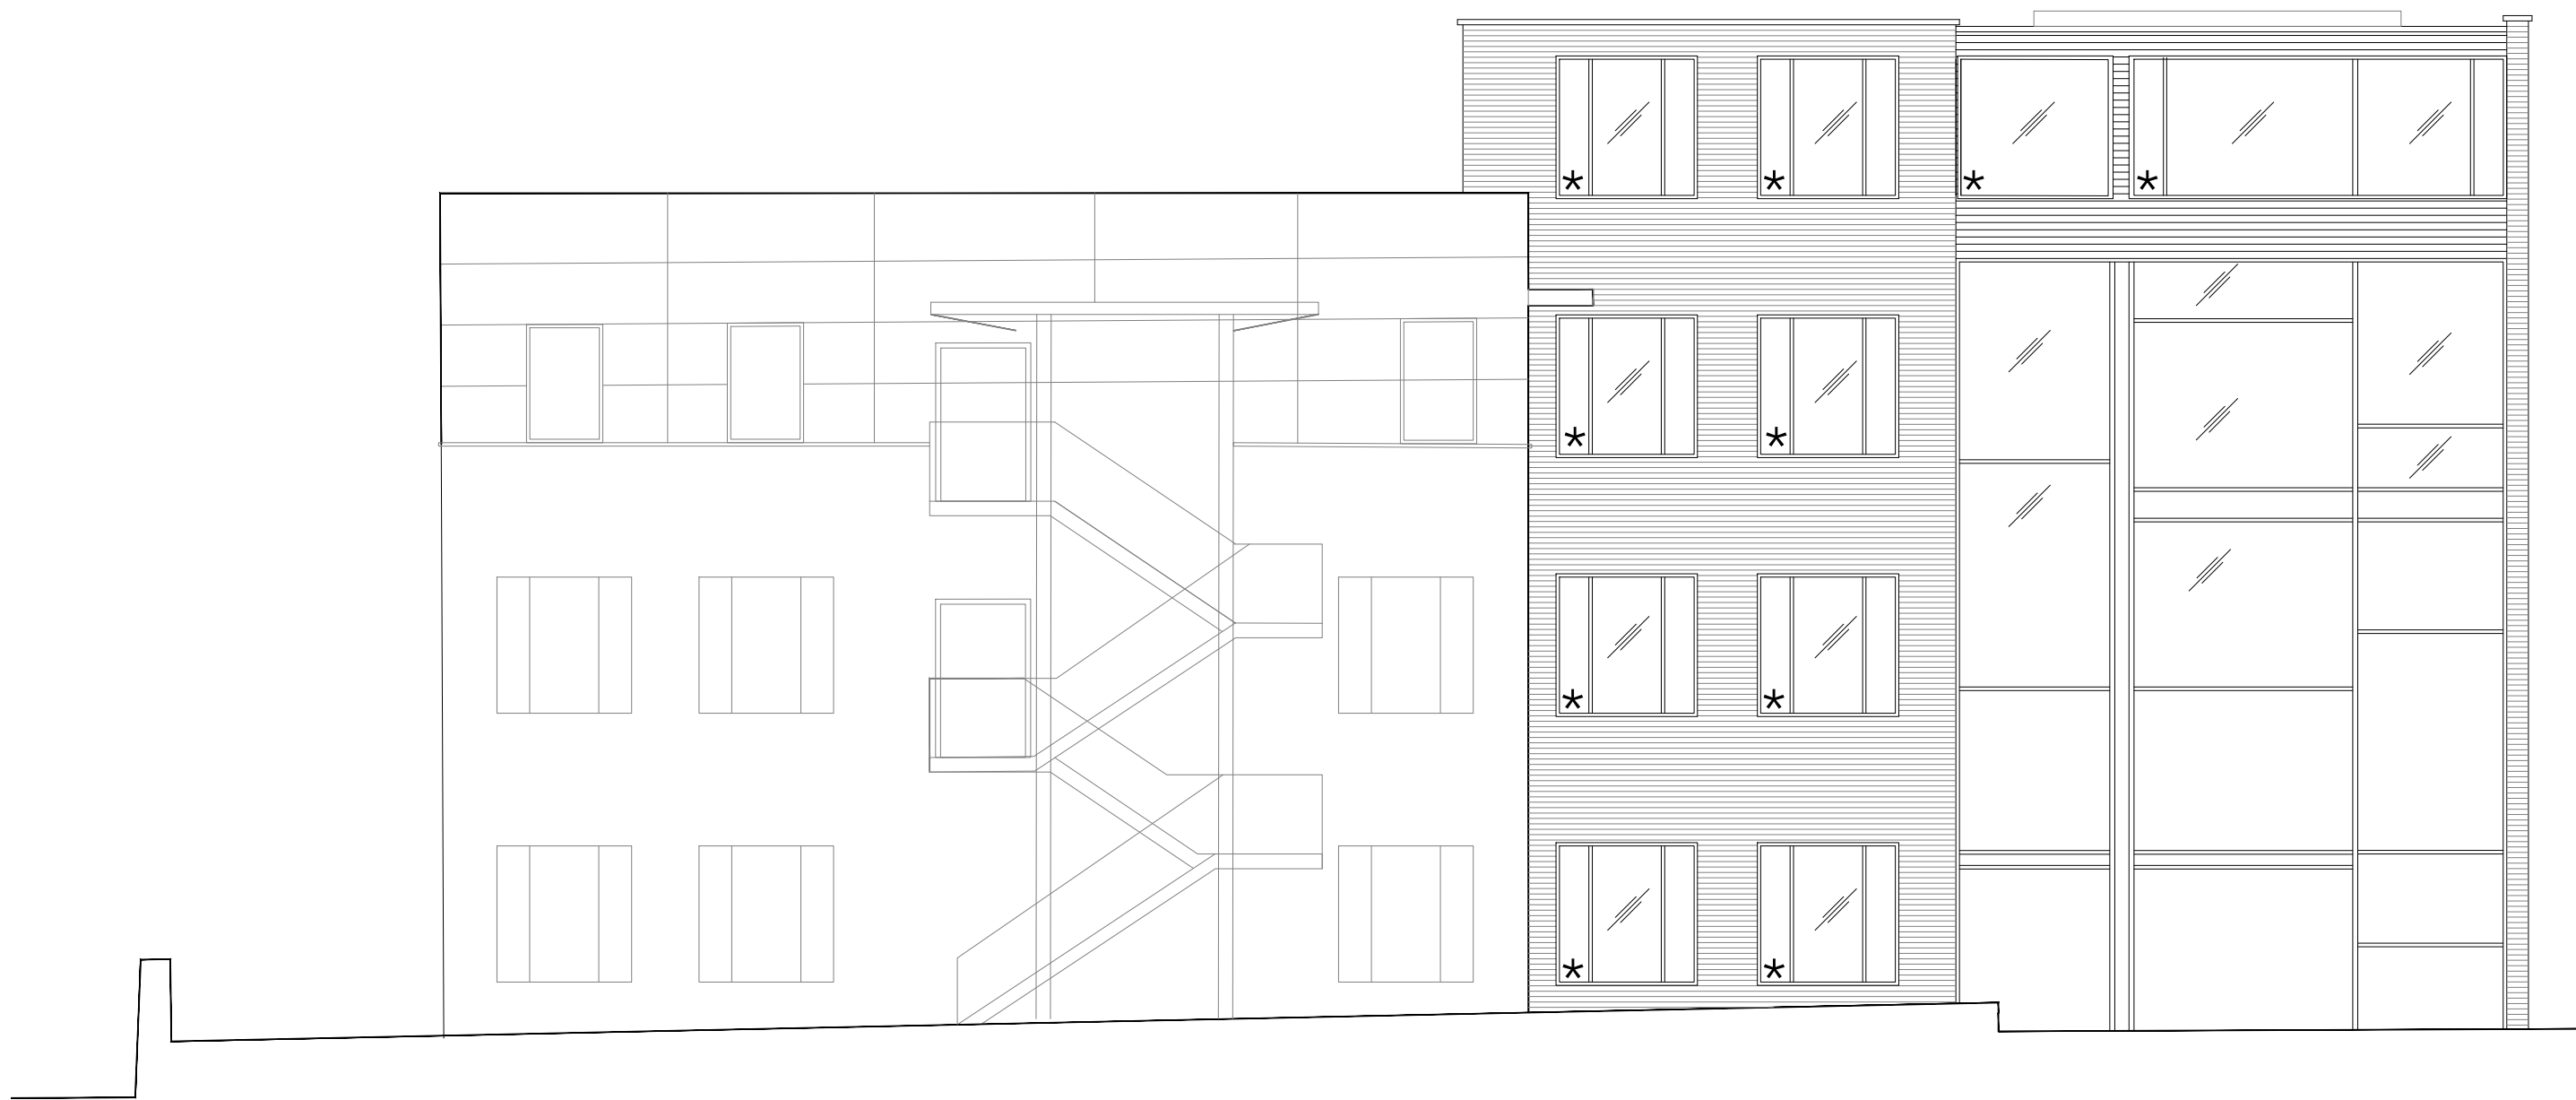


Proposed West elevation

\* new aluminium windows to match existing as part of separate application

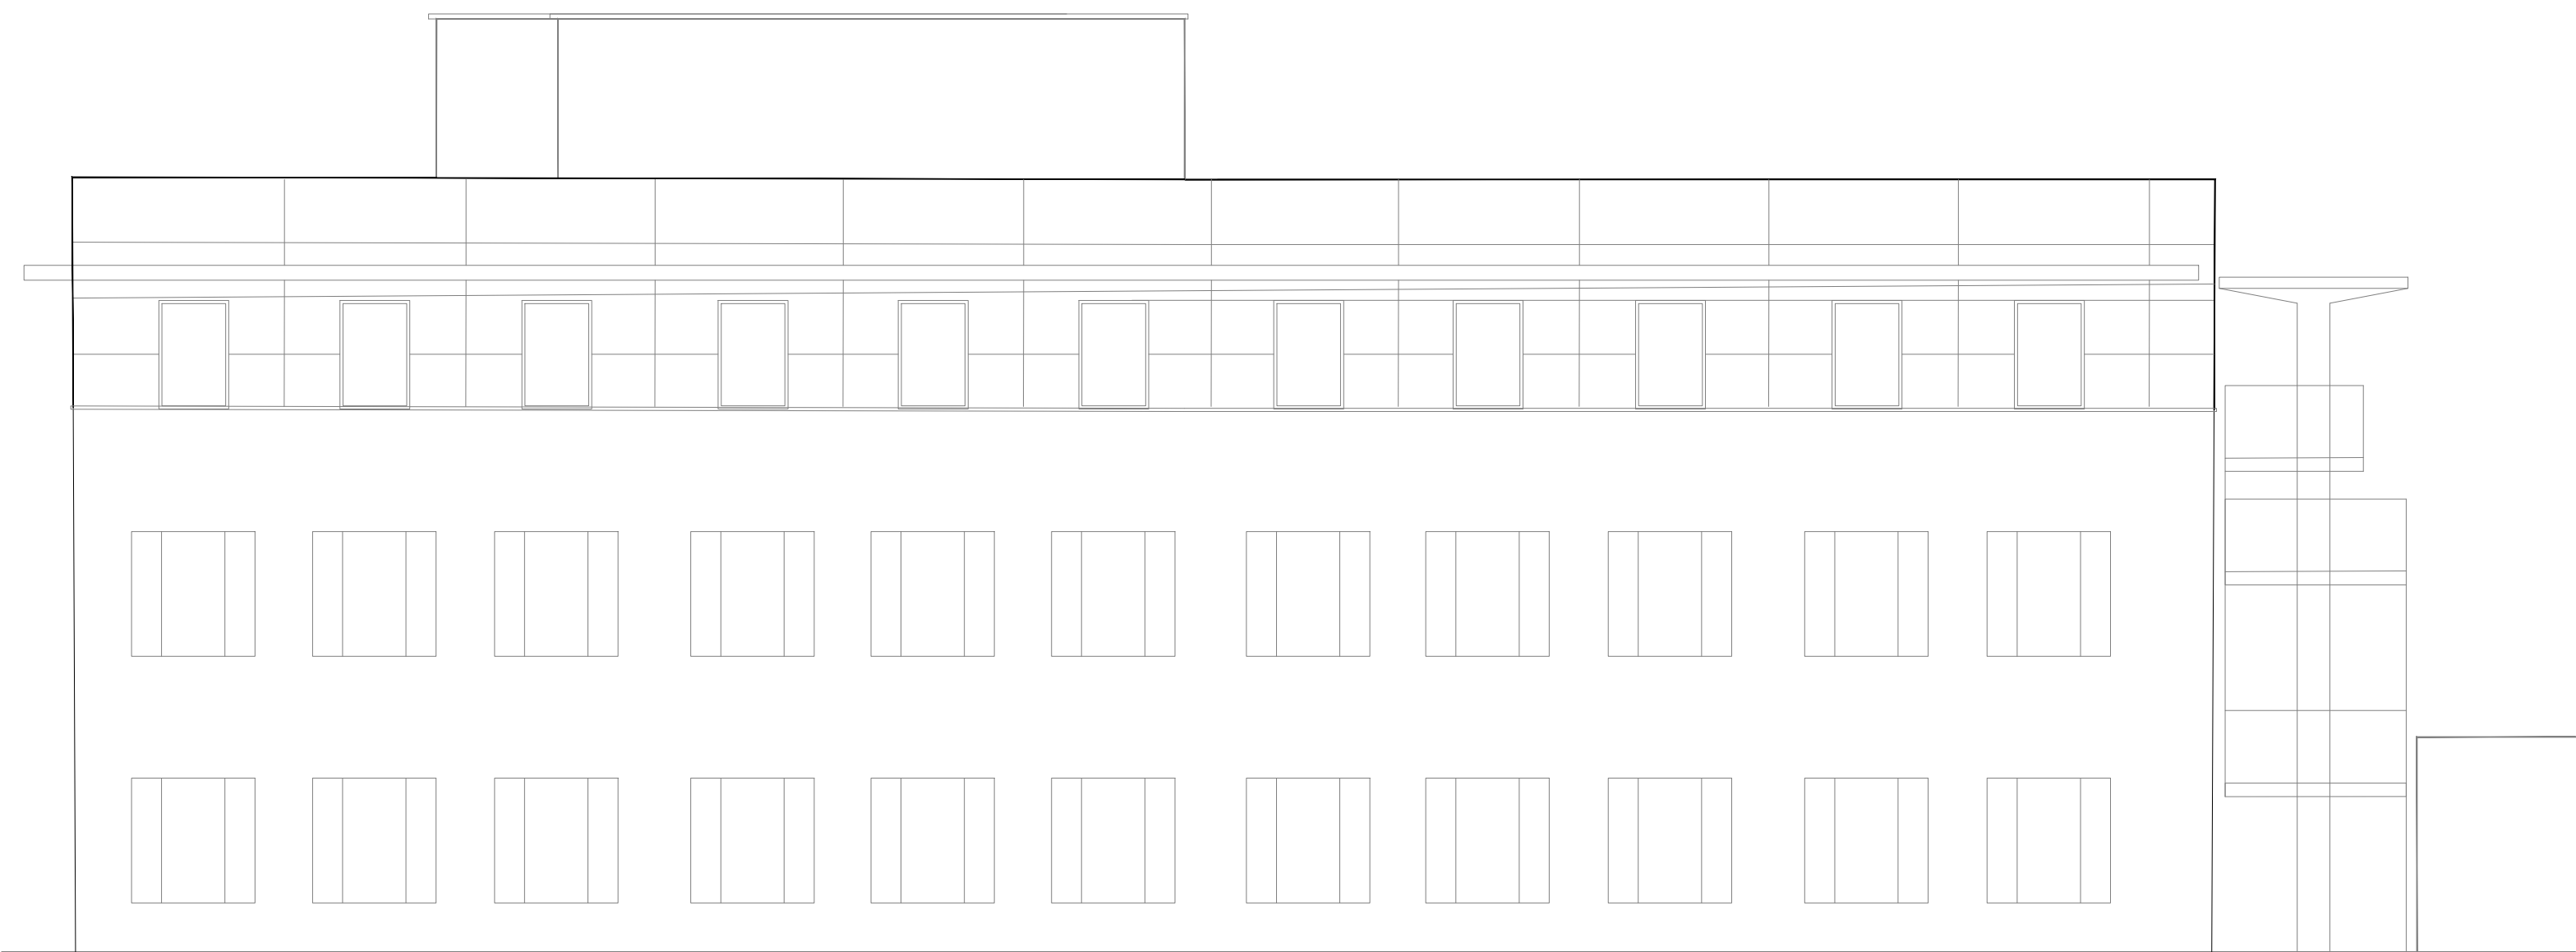

North elevation

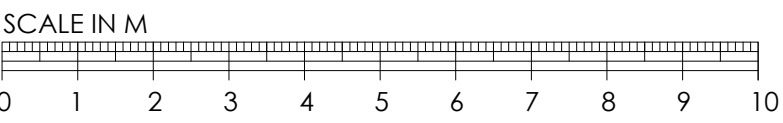

|                                                 |            |          |          |           |
|-------------------------------------------------|------------|----------|----------|-----------|
| TITLE                                           |            |          |          |           |
| BEDFONT CROSS, STANWELL ROAD, FELTHAM, TW14 8NX |            |          |          |           |
| CLIENT                                          |            |          |          |           |
| AQUILA DEVELOPMENTS LTD                         |            |          |          |           |
| DESCRIPTION                                     |            |          |          |           |
| ELEVATIONS                                      |            |          |          |           |
| date:                                           | scale:     | project: | drawing: | revision: |
| MARCH 21                                        | 1:100 @ A1 | 210001   | P10      |           |