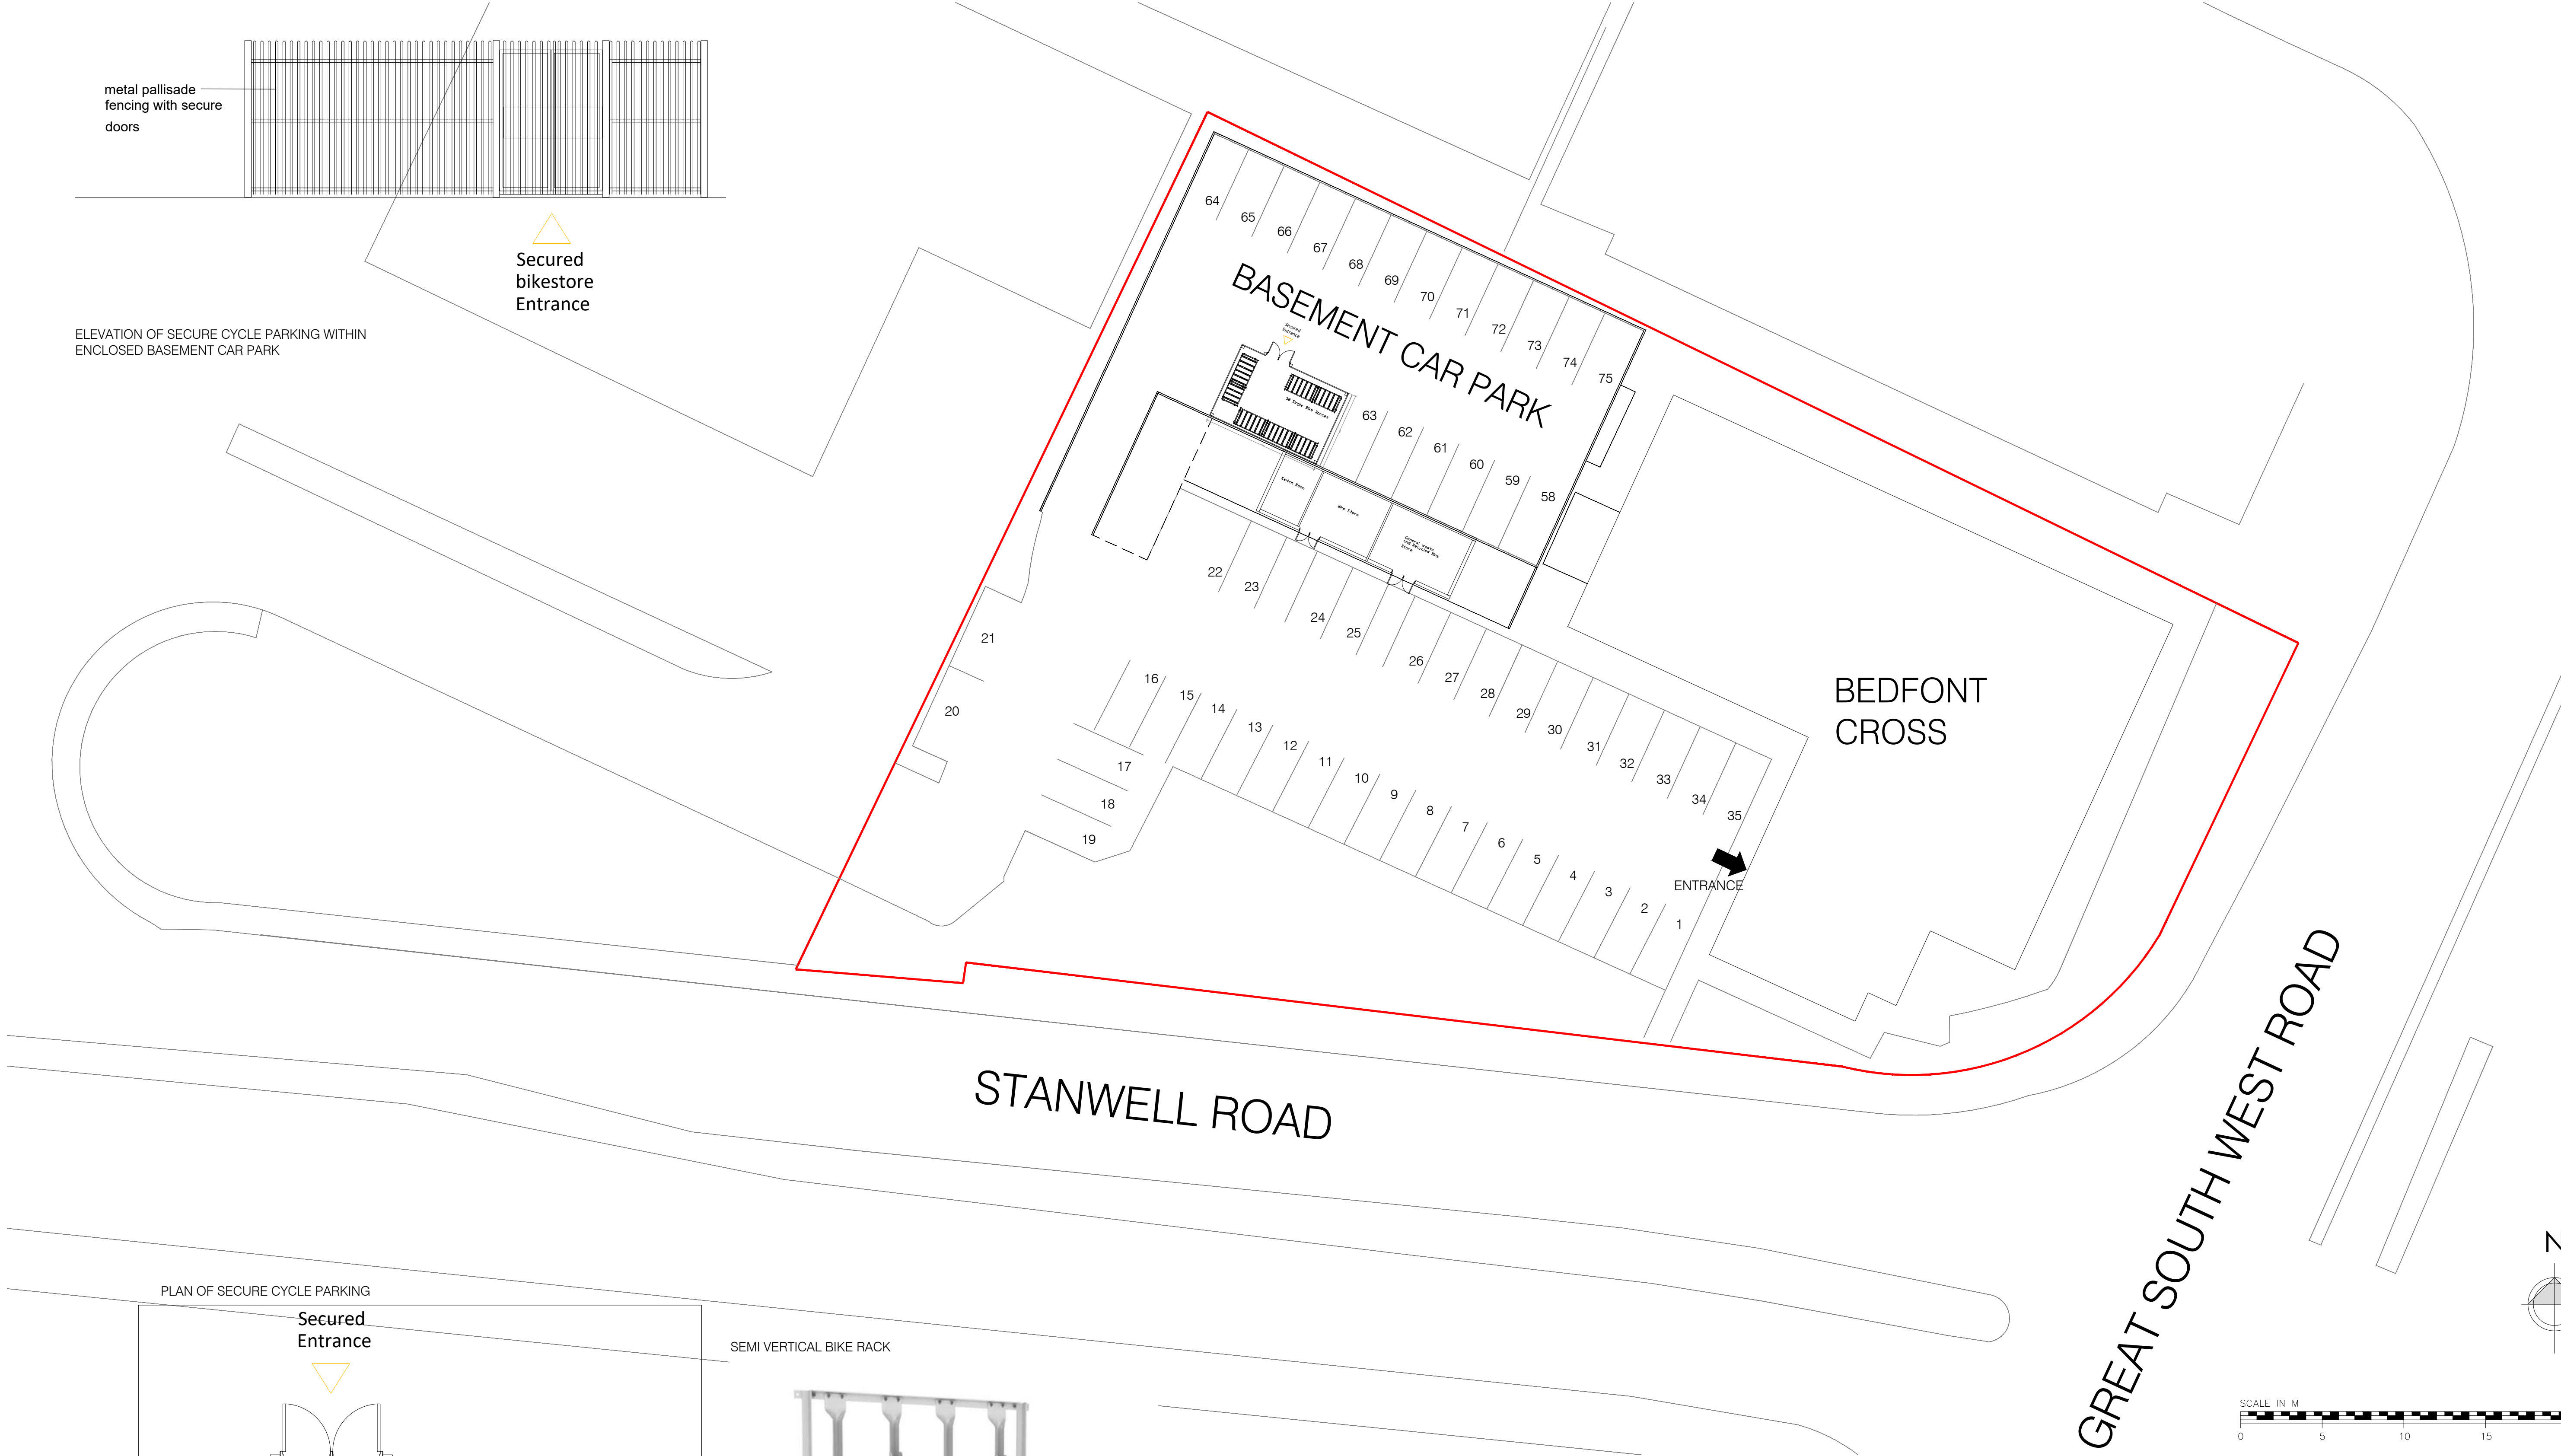
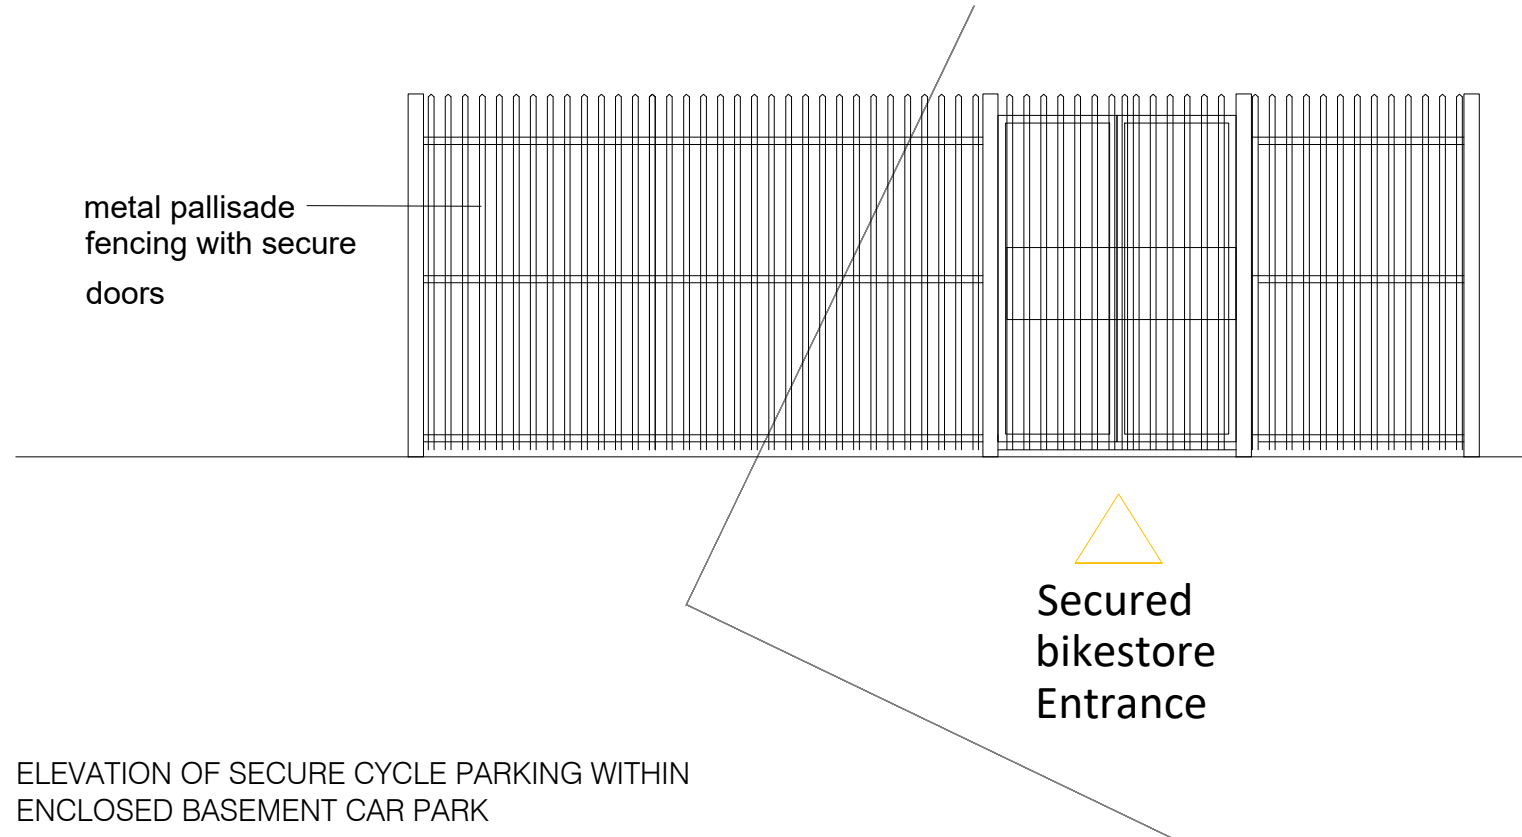


Rev A 22-11-21_Drawing updated to suit comments from planning officer.

PLANNING

TITLE
BEDFONT CROSS, STANWELL ROAD, FELTHAM, TW14 8NX

CLIENT
SHEEN LANE DEVELOPMENT LTD

DESCRIPTION
BIN AND BIKE STORE / EVC - BASEMENT CAR PARK


date:	scale:	project:	drawing:	revision:
OCT 2021	1:200 @ A1	200101	P21	A

SILVERLINE ARCHITECTS

EMAIL: info@silverlinearchitects.com

ALL DIMENSIONS TO BE CHECKED ON SITE. ANY DISCREPANCY BETWEEN THIS DRAWING AND OTHER INFORMATION IS TO BE REFERRED TO SILVERLINE ARCHITECTS. THIS DRAWING IS COPYRIGHT.

PLAN OF SECURE CYCLE PARKING

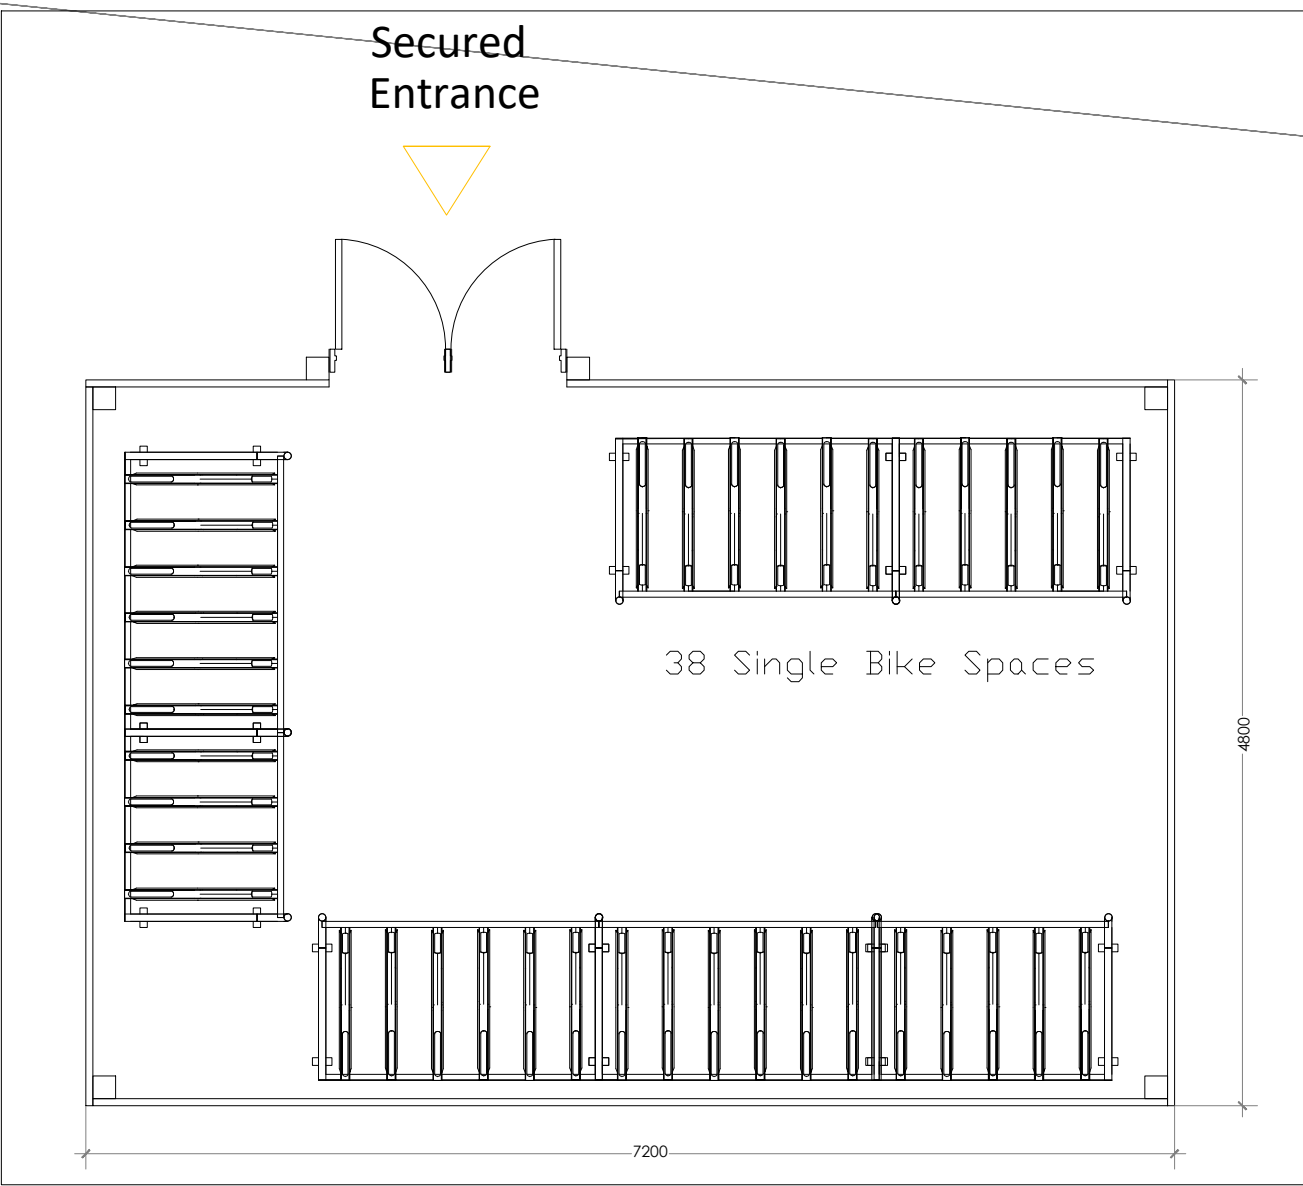

SEMI VERTICAL BIKE RACK

