


TOTEM DETAIL 1:20

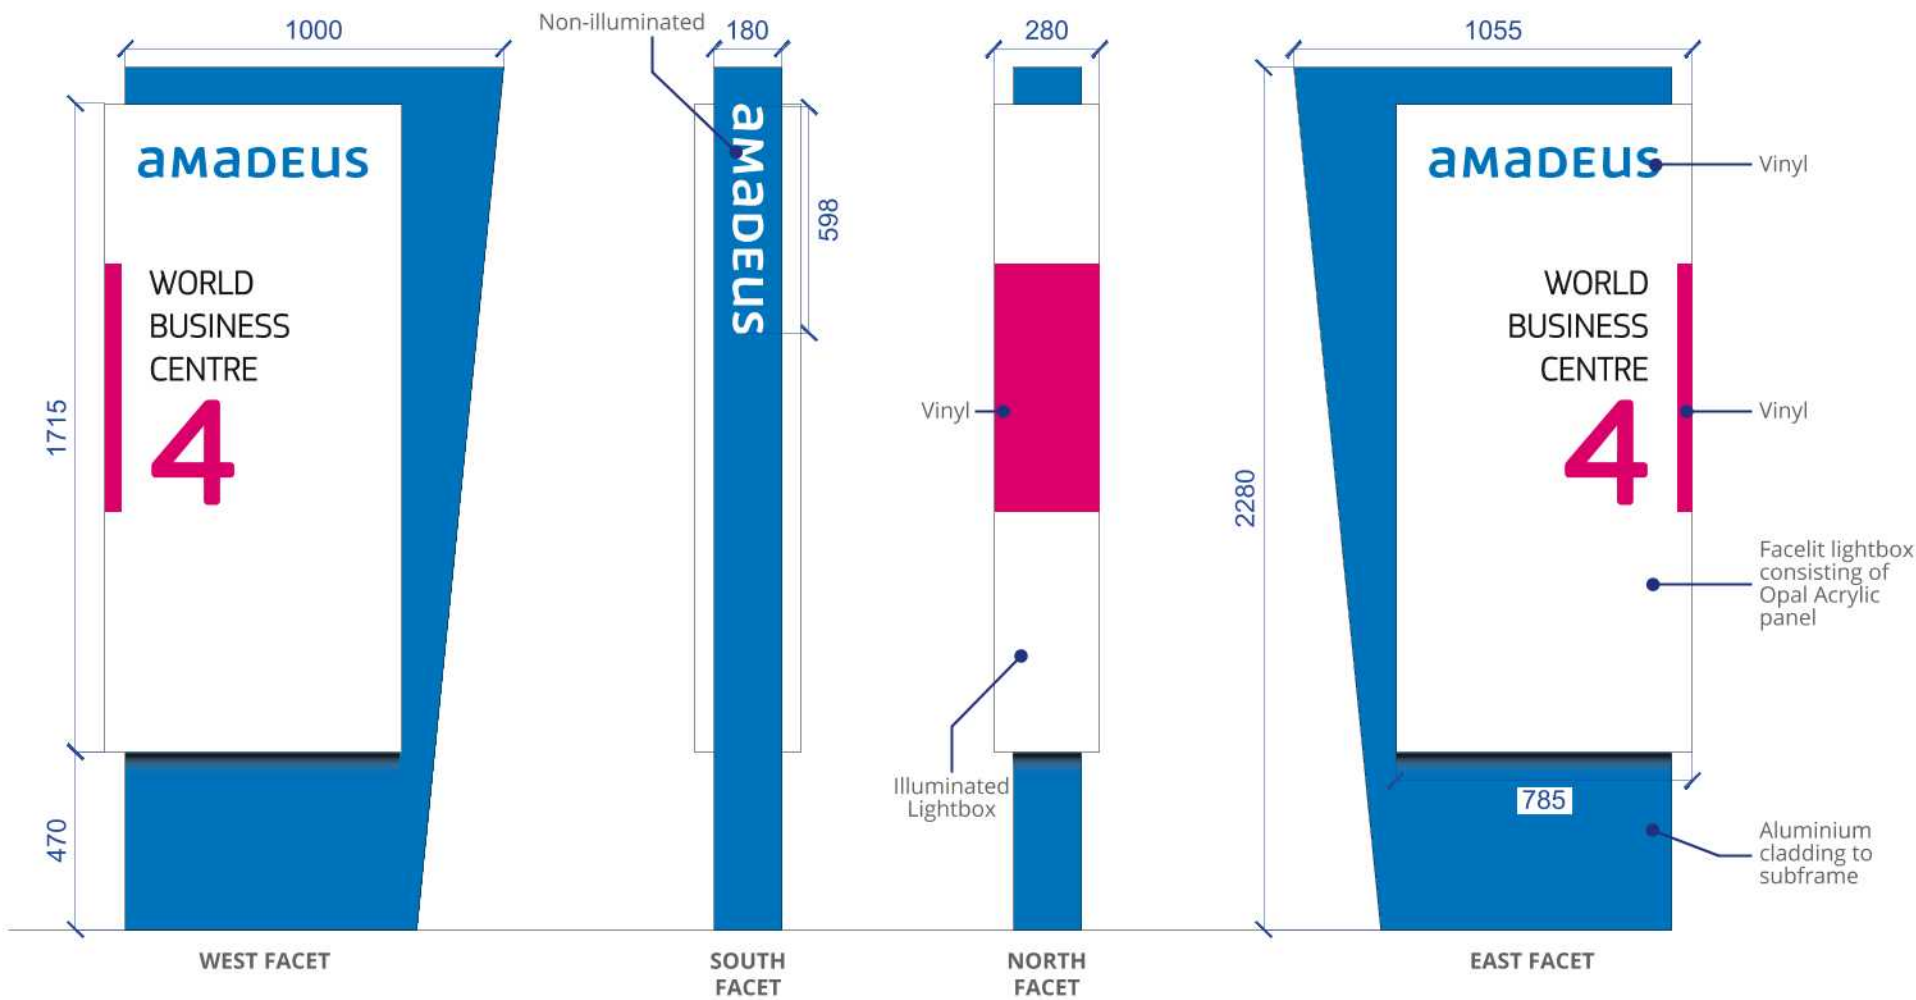

SPECIFICATION
Bespoke fabricated totem consisting of fully welded subframe clad with PPC aluminium panels. Brand logo routed from edge fin with push through opal acrylic creating visual standoff (non-illuminated). Totem to include internally illuminated 3-sided wrap around lightbox with brushed stainless-steel trim. Totem secured to concrete plinth with concealed baseplates & bolt fixings.

ILLUMINATION
Static Internal Illumination via GE MINI MAX LED modules designed for Max output of 600 cd/m² measured at the face as per ILP PLG 05 recommendations.

