


-  - LINE INDICATES PROPERTY BOUNDARY
-  - ITEM C FLOOD LIGHTS

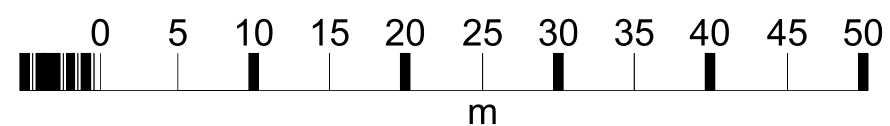

Scale 1:500



**LOCATION
PLAN**