




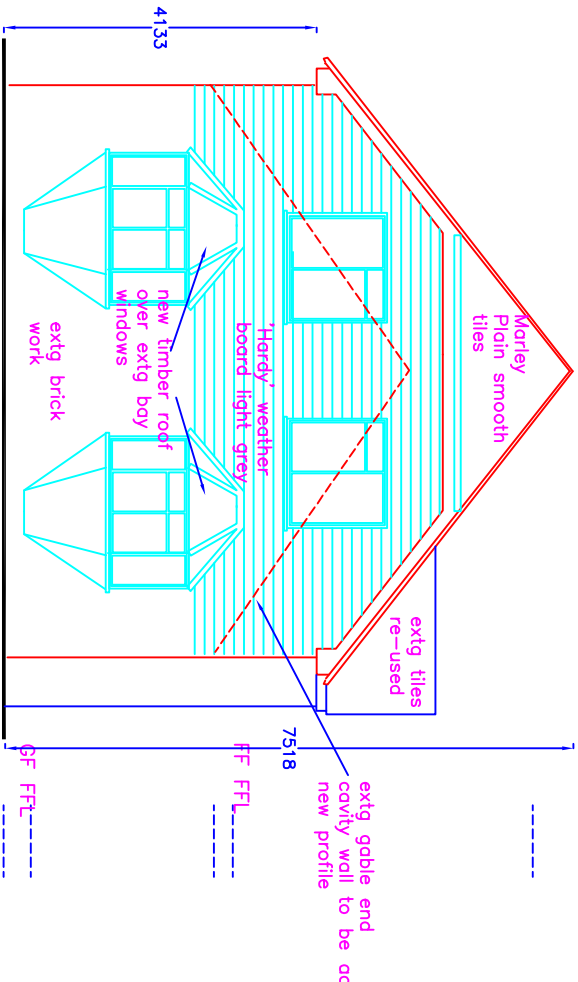


Front Elevation 1:100

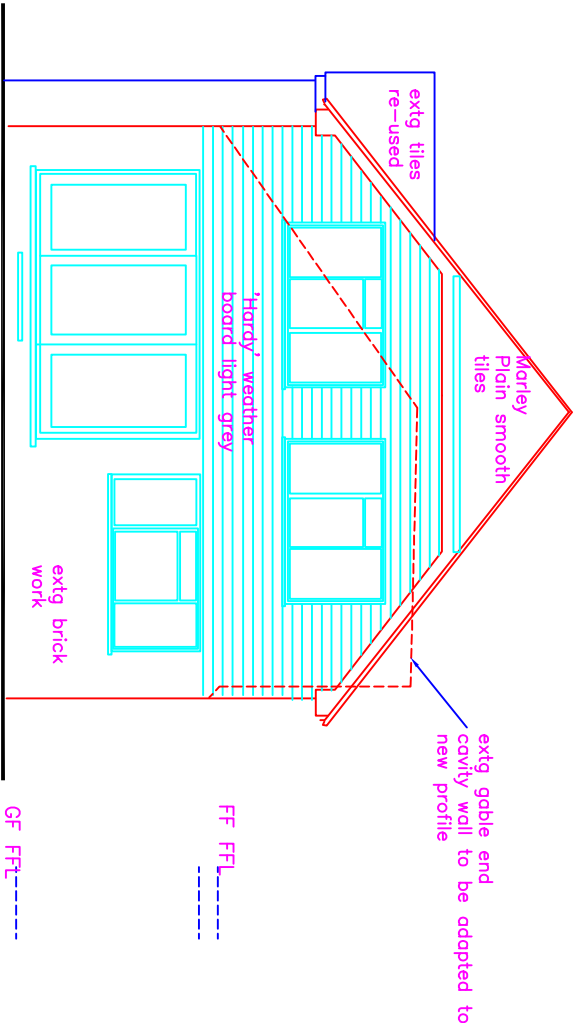

Rear Elevation 1:100

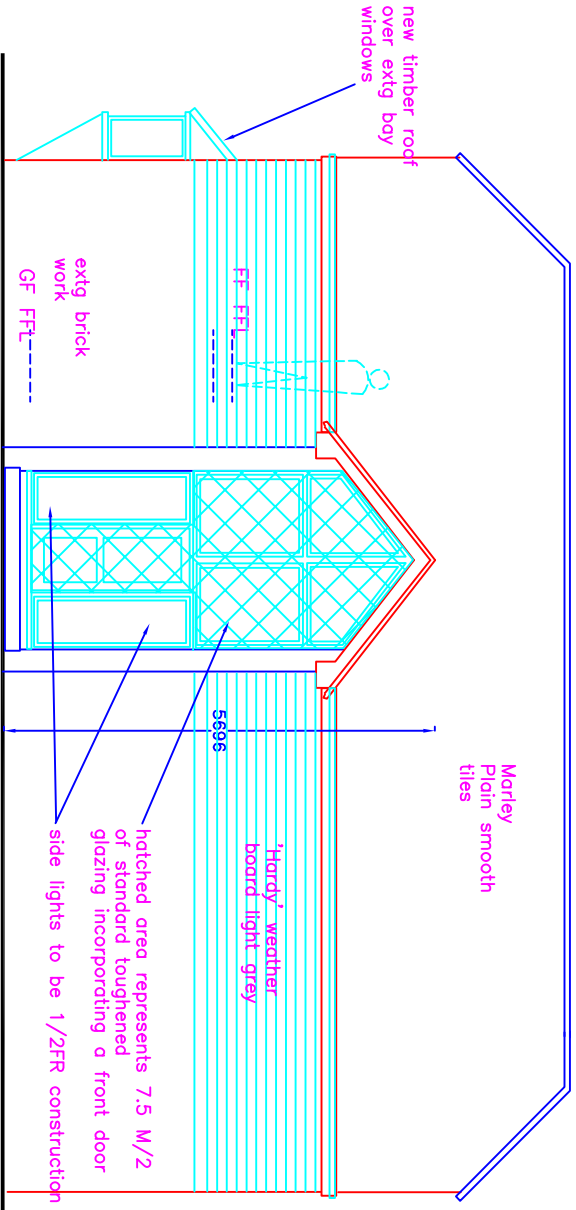

Side Elevation 1:100

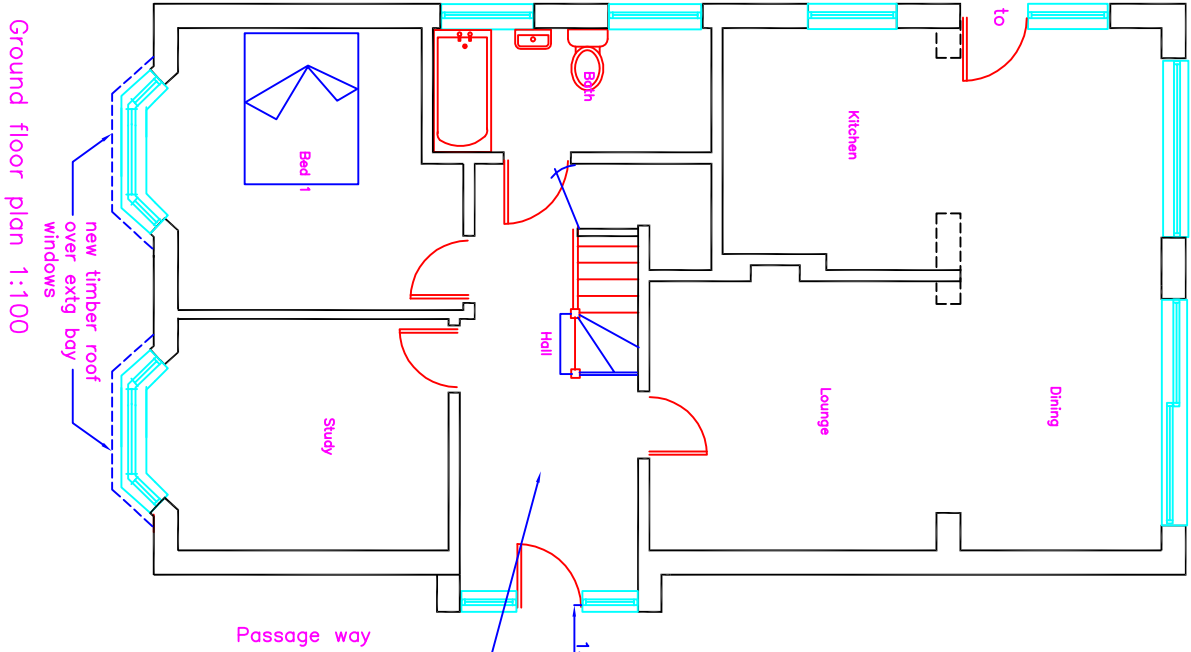


Ground floor plan 1:100


Extg Boundary condition is a 1/2 brick wall some 2M high

unprotected areas; 1M min = 5.6M/2 2M min = 12M/2 proposal is approx half way between limits, therefore assume 9M/2 of unprotected glazing

Hall area as a circulation zone is far more likely to be a sterile area regarding spread of fire

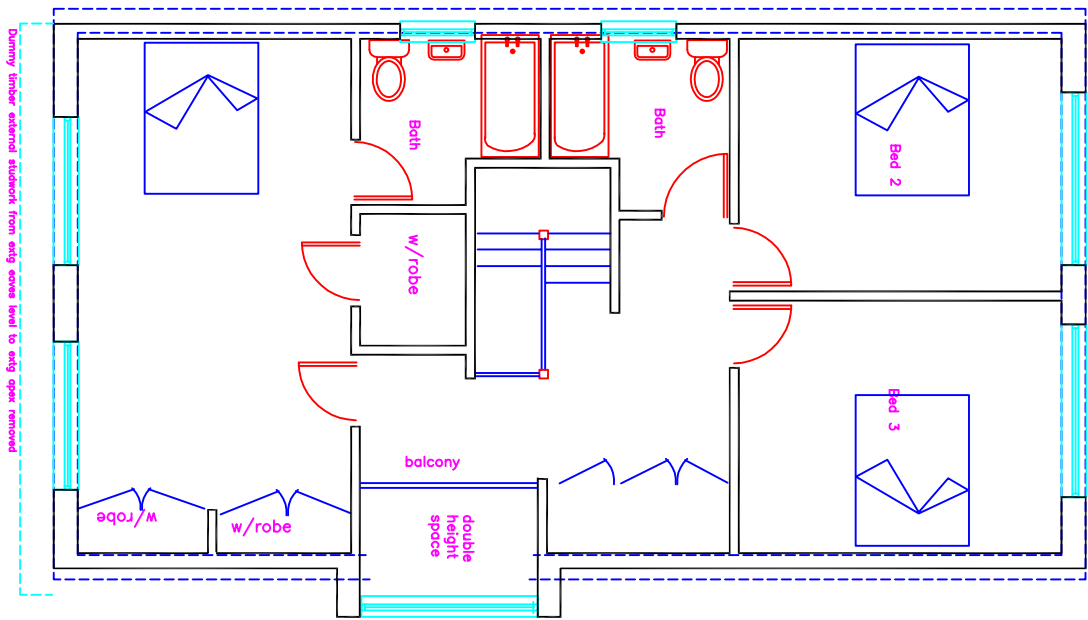

First floor plan 1:100

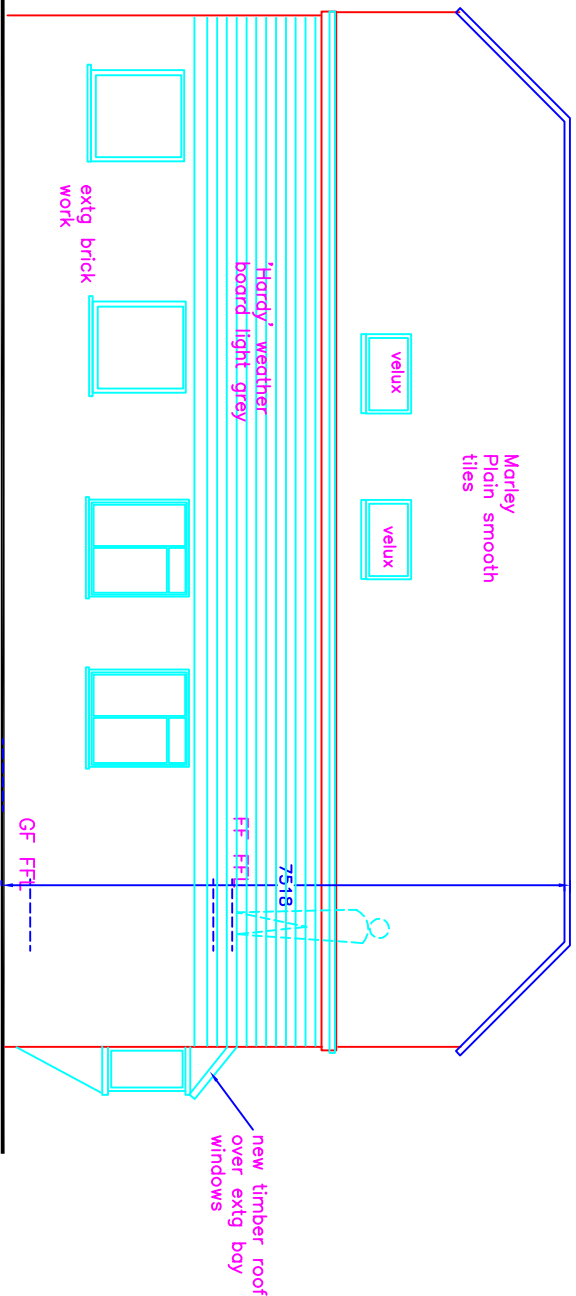

Side Elevation 1:100

ADDRESS			
46 Thornhill Road Ickenham UB10 8SG			
DRAWING TITLE			
Plans / elevations Proposed			
PROPOSAL			
Remove first floor incl dormer Convert to chdlet style bungalow			
SCALE	DATE	REV	
i:100	Oct 20		
DRAWING NUMBER			
L.02			