

ALL DIMENSIONS ARE IN mm UNLESS NOTED OTHERWISE

N.G.R	E: 506935	N: 176852
-------	-----------	-----------

N.G.R	E: 506935	N: 176852
-------	-----------	-----------

NOTES:

REV	MODIFICATION	RY	CH	DATE
A	Issued for Approval	BLP	ND	22.05.20
B	TEF Requirement Added	CDN	MW	08.09.21

WHP Telecoms Ltd
Faraday Court
401 Faraday Street
Birchwood Park
Warrington WA3 6GA
Tel: 01925 424100 Fax: 01925 424101
e-mail: info@whptelecoms.com



vodafone
CORNERSTONE

Cell Name	Opt.
HEATHROW MOTOR POOL	-
Cell ID No	


CORNERSTONE	TEF	VF
E321129	072580	06650_30
14408726		

Site Address / Contact Details

HEATHROW MOTOR POOL
HEATHROW AIRPORT
HOUNSLOW
MIDDLESEX
TW6 2HH

Drawing Title:	PROPOSED SITE ELEVATION	Dwg Rev.
Purpose of Issue:	PLANNING	
Drawing Number:		

Drawing Number:		301		B
Surveyed By:		BLP		Original Sheet Size: A3
Drawn:		BLP		
Date:	22.05.20	Checked:	ND	Date:
				22.05.20
				B

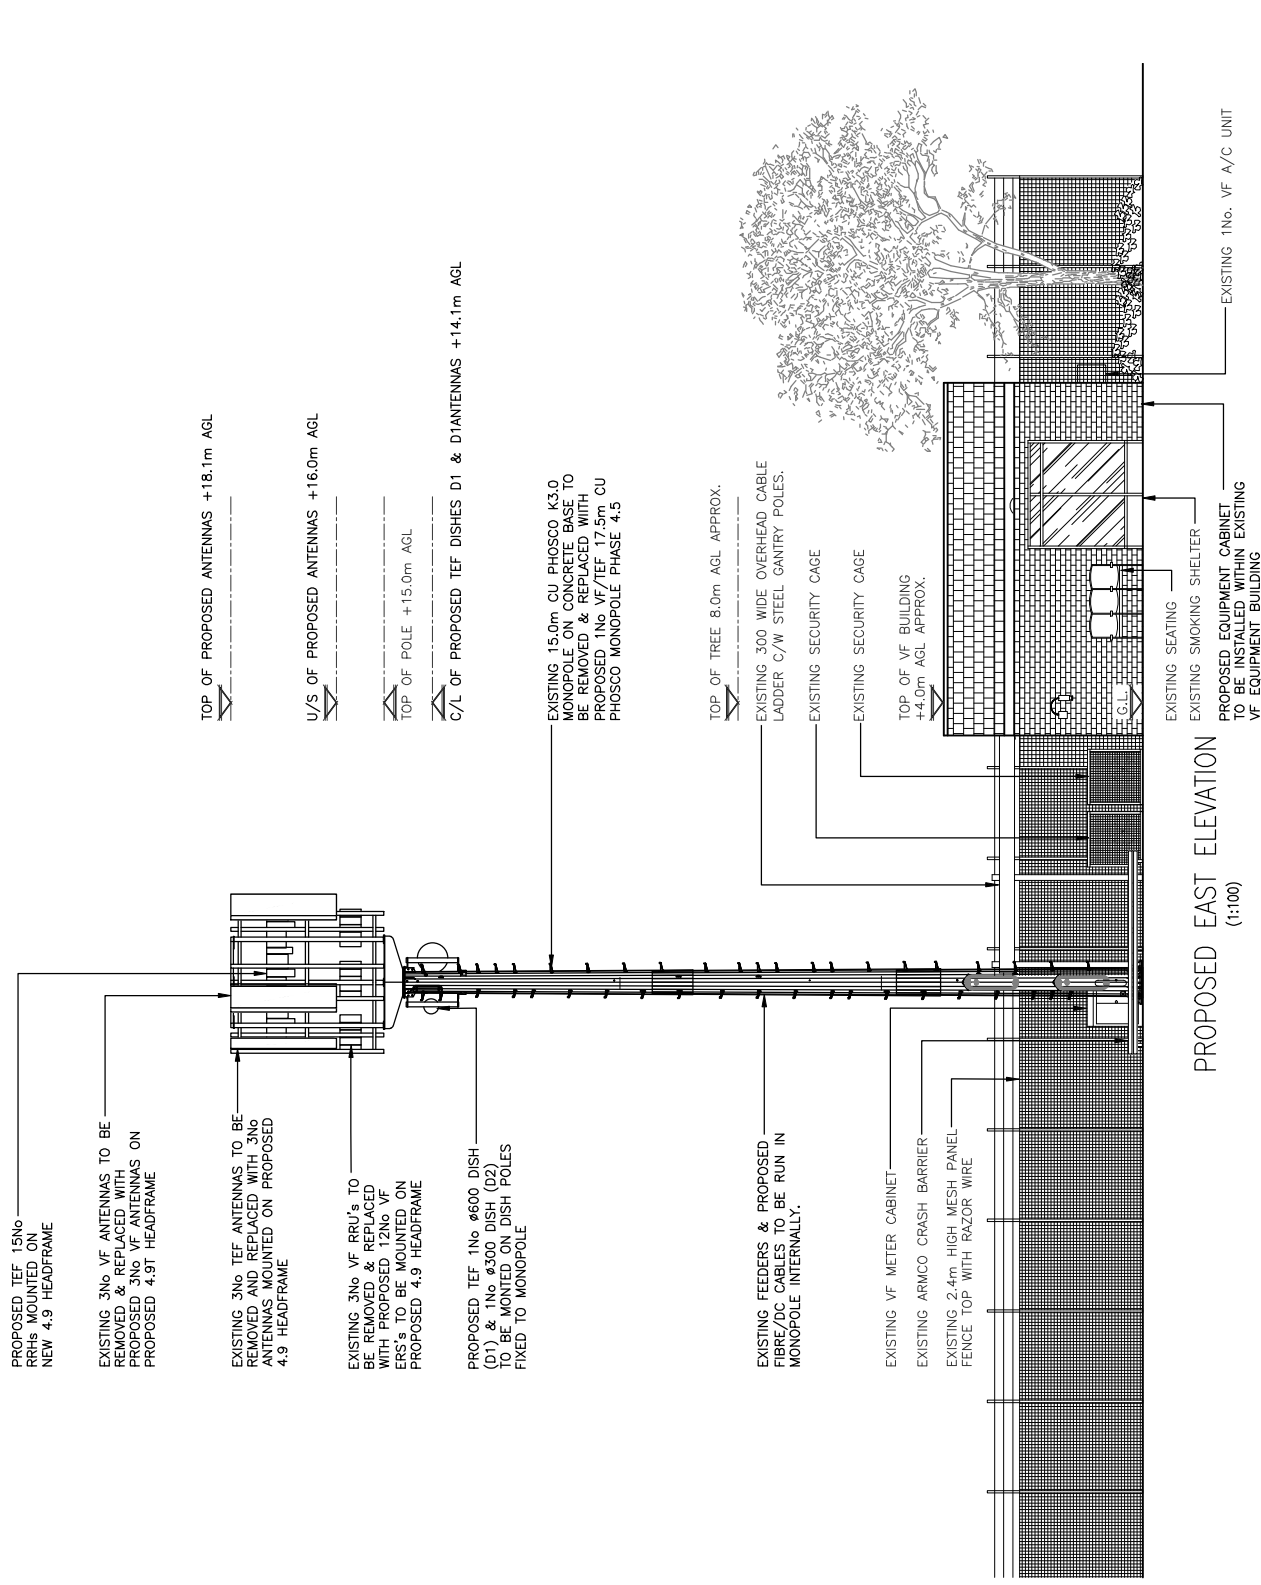

The drawings comply with Standard Telefonica/Vodafone ICNIRP design guidelines.
Designed in accordance with CORNERSTONE Beacon documents: SDN0008 & SDN0009 'ICNIRP Compliance Summary'