


REVISION:	DATE:	NOTE:
A	April 2020	Plan amended
B	July 2020	Plan amended
C	Oct. 2020	Plan amended

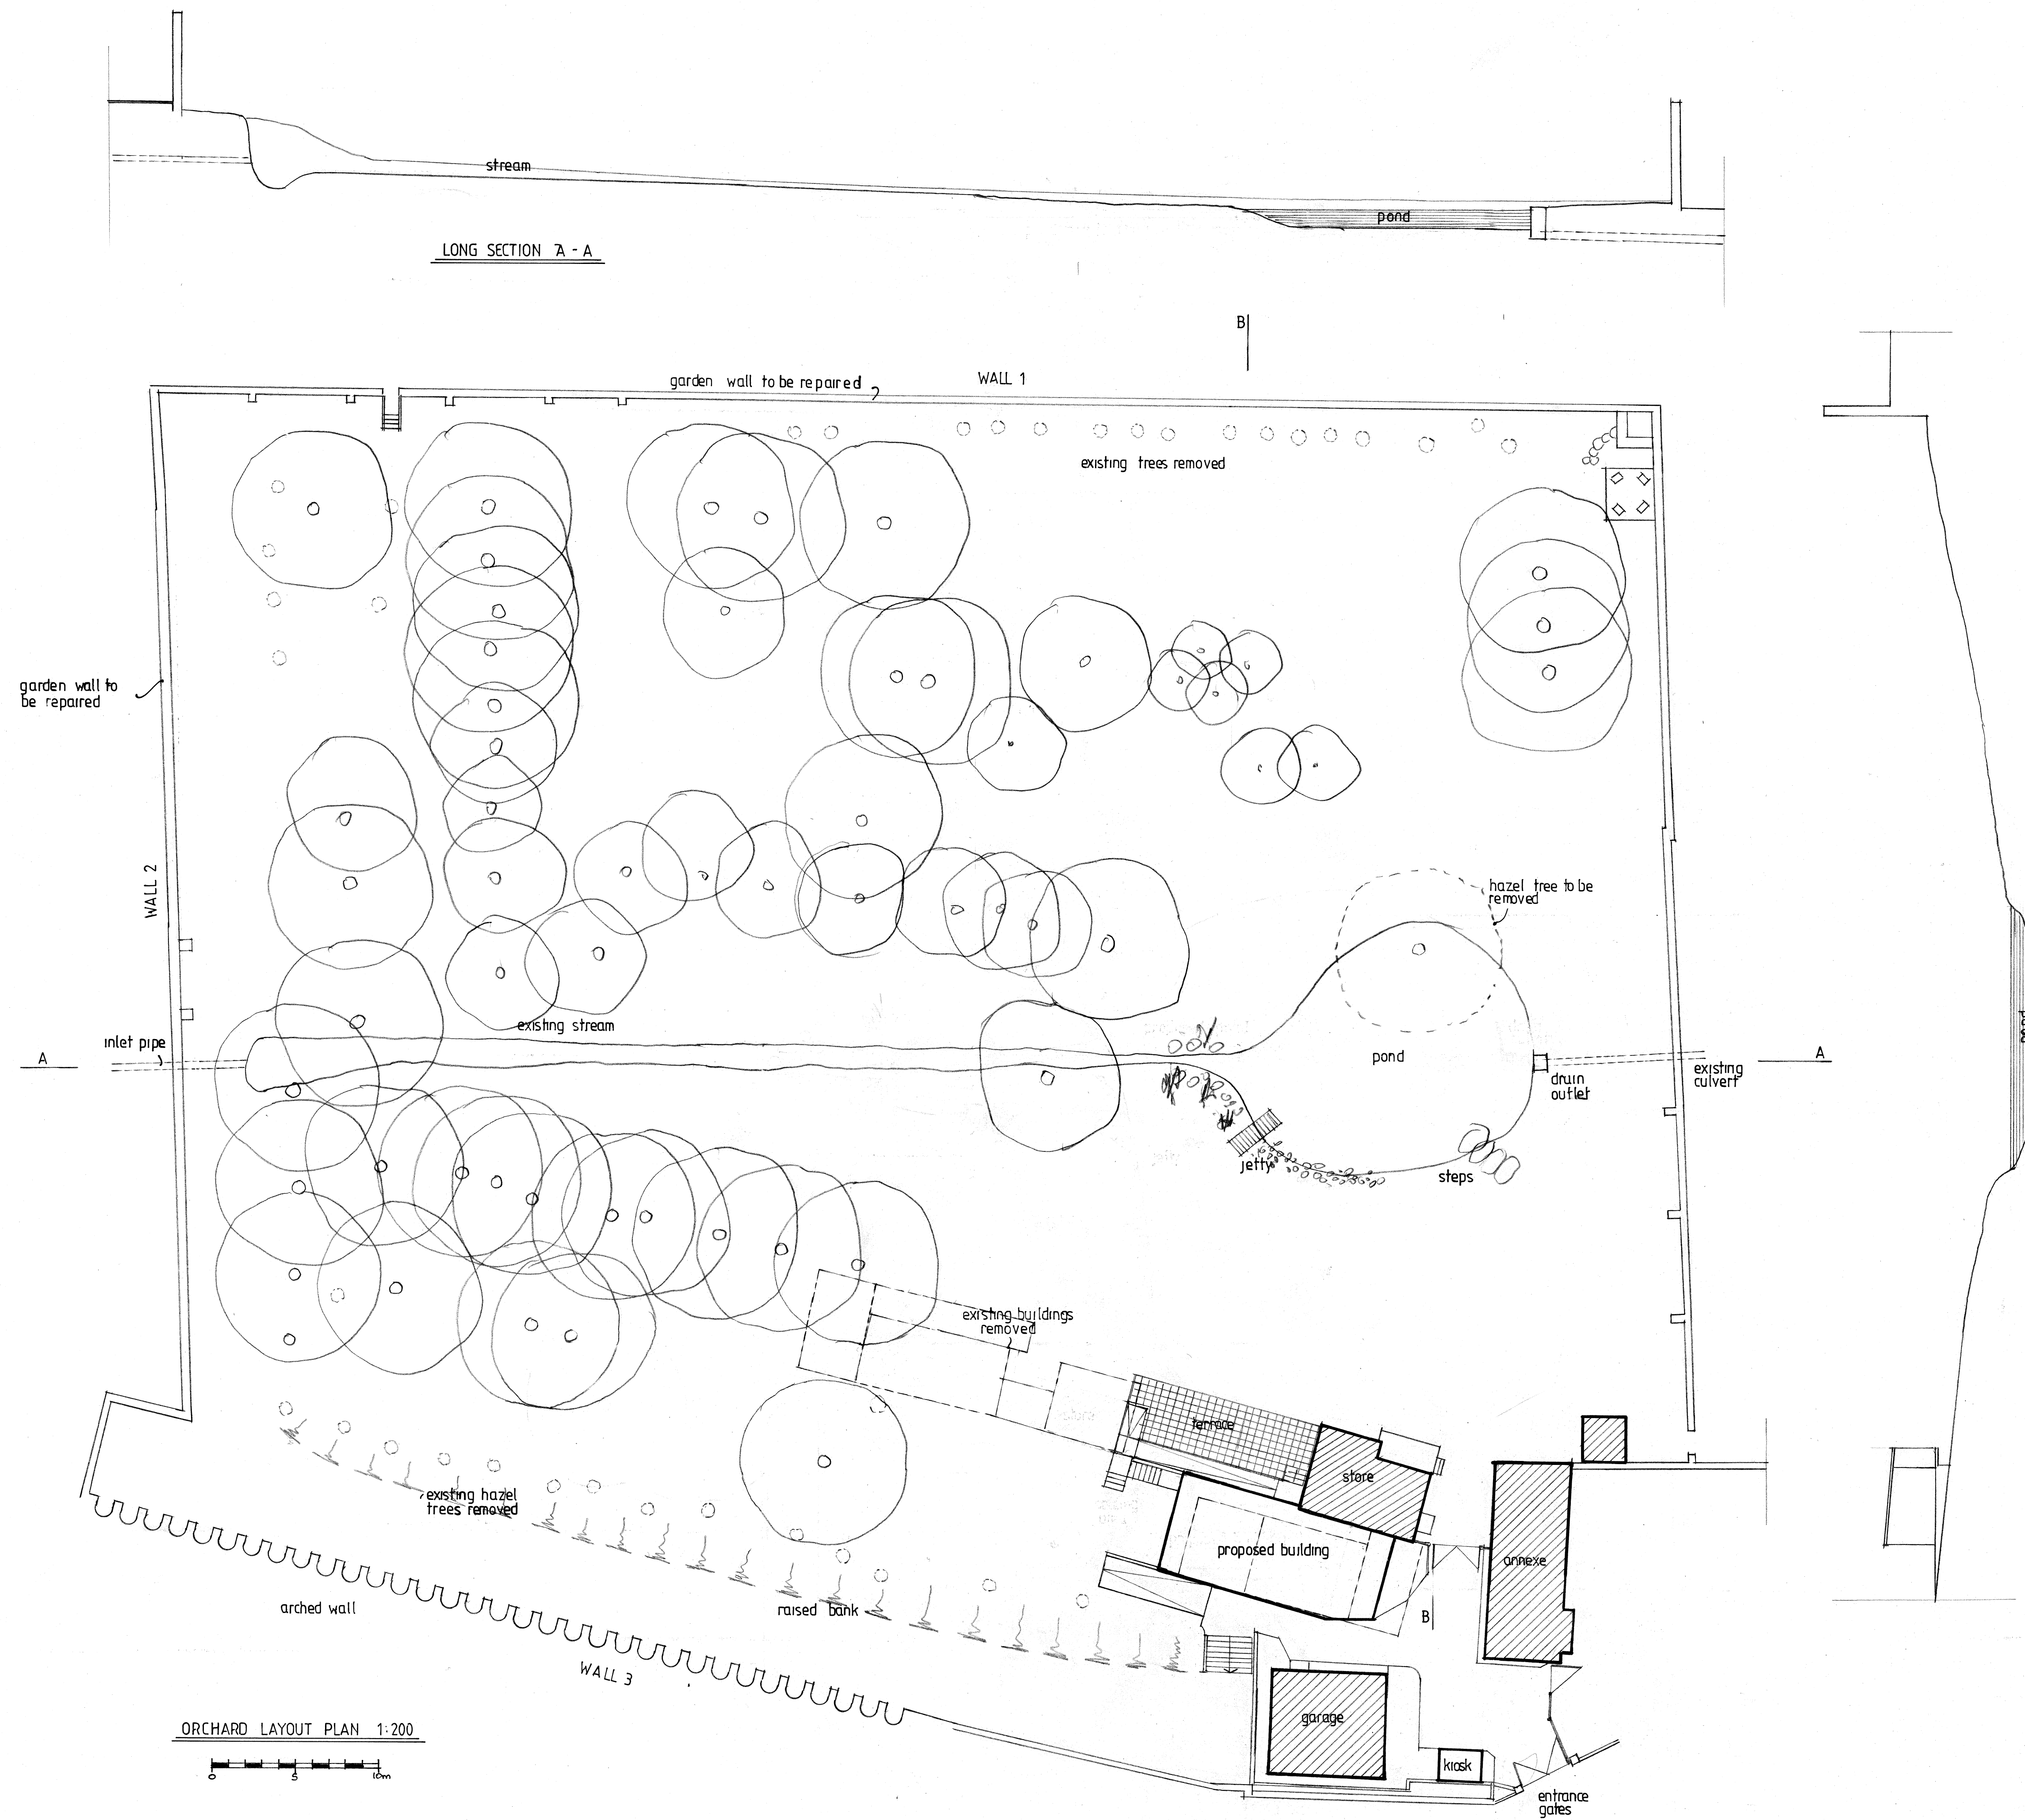


CROSS SECTION B-B

homeplans

Church Gardens, Church Hill, Harefield, Middlesex UB9 6DU

T: 01895 822488
E: patrick@homeplansharefield.com
W: www.homeplansharefield.com

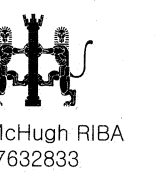

CLIENT: MR & MRS McHUGH

PROJECT: CHURCH GARDENS
CHURCH HILL, HAREFIELD UB9 6DU

TITLE: DESIGN PROPOSAL • ORCHARD POND SITE LAYOUT PLAN • SECTIONS		DRG NO: 160017
DATE: APR. 2017	SCALE: 1:200 AT A1	DRAWN: A B C