


REVISION:	DATE:	NOTE:
A	April 2020	Plan amended
B	July 2020	Plan amended
C	Oct. 2020	Plan amended
D	Mar 2021	Tree Schedule & notes added

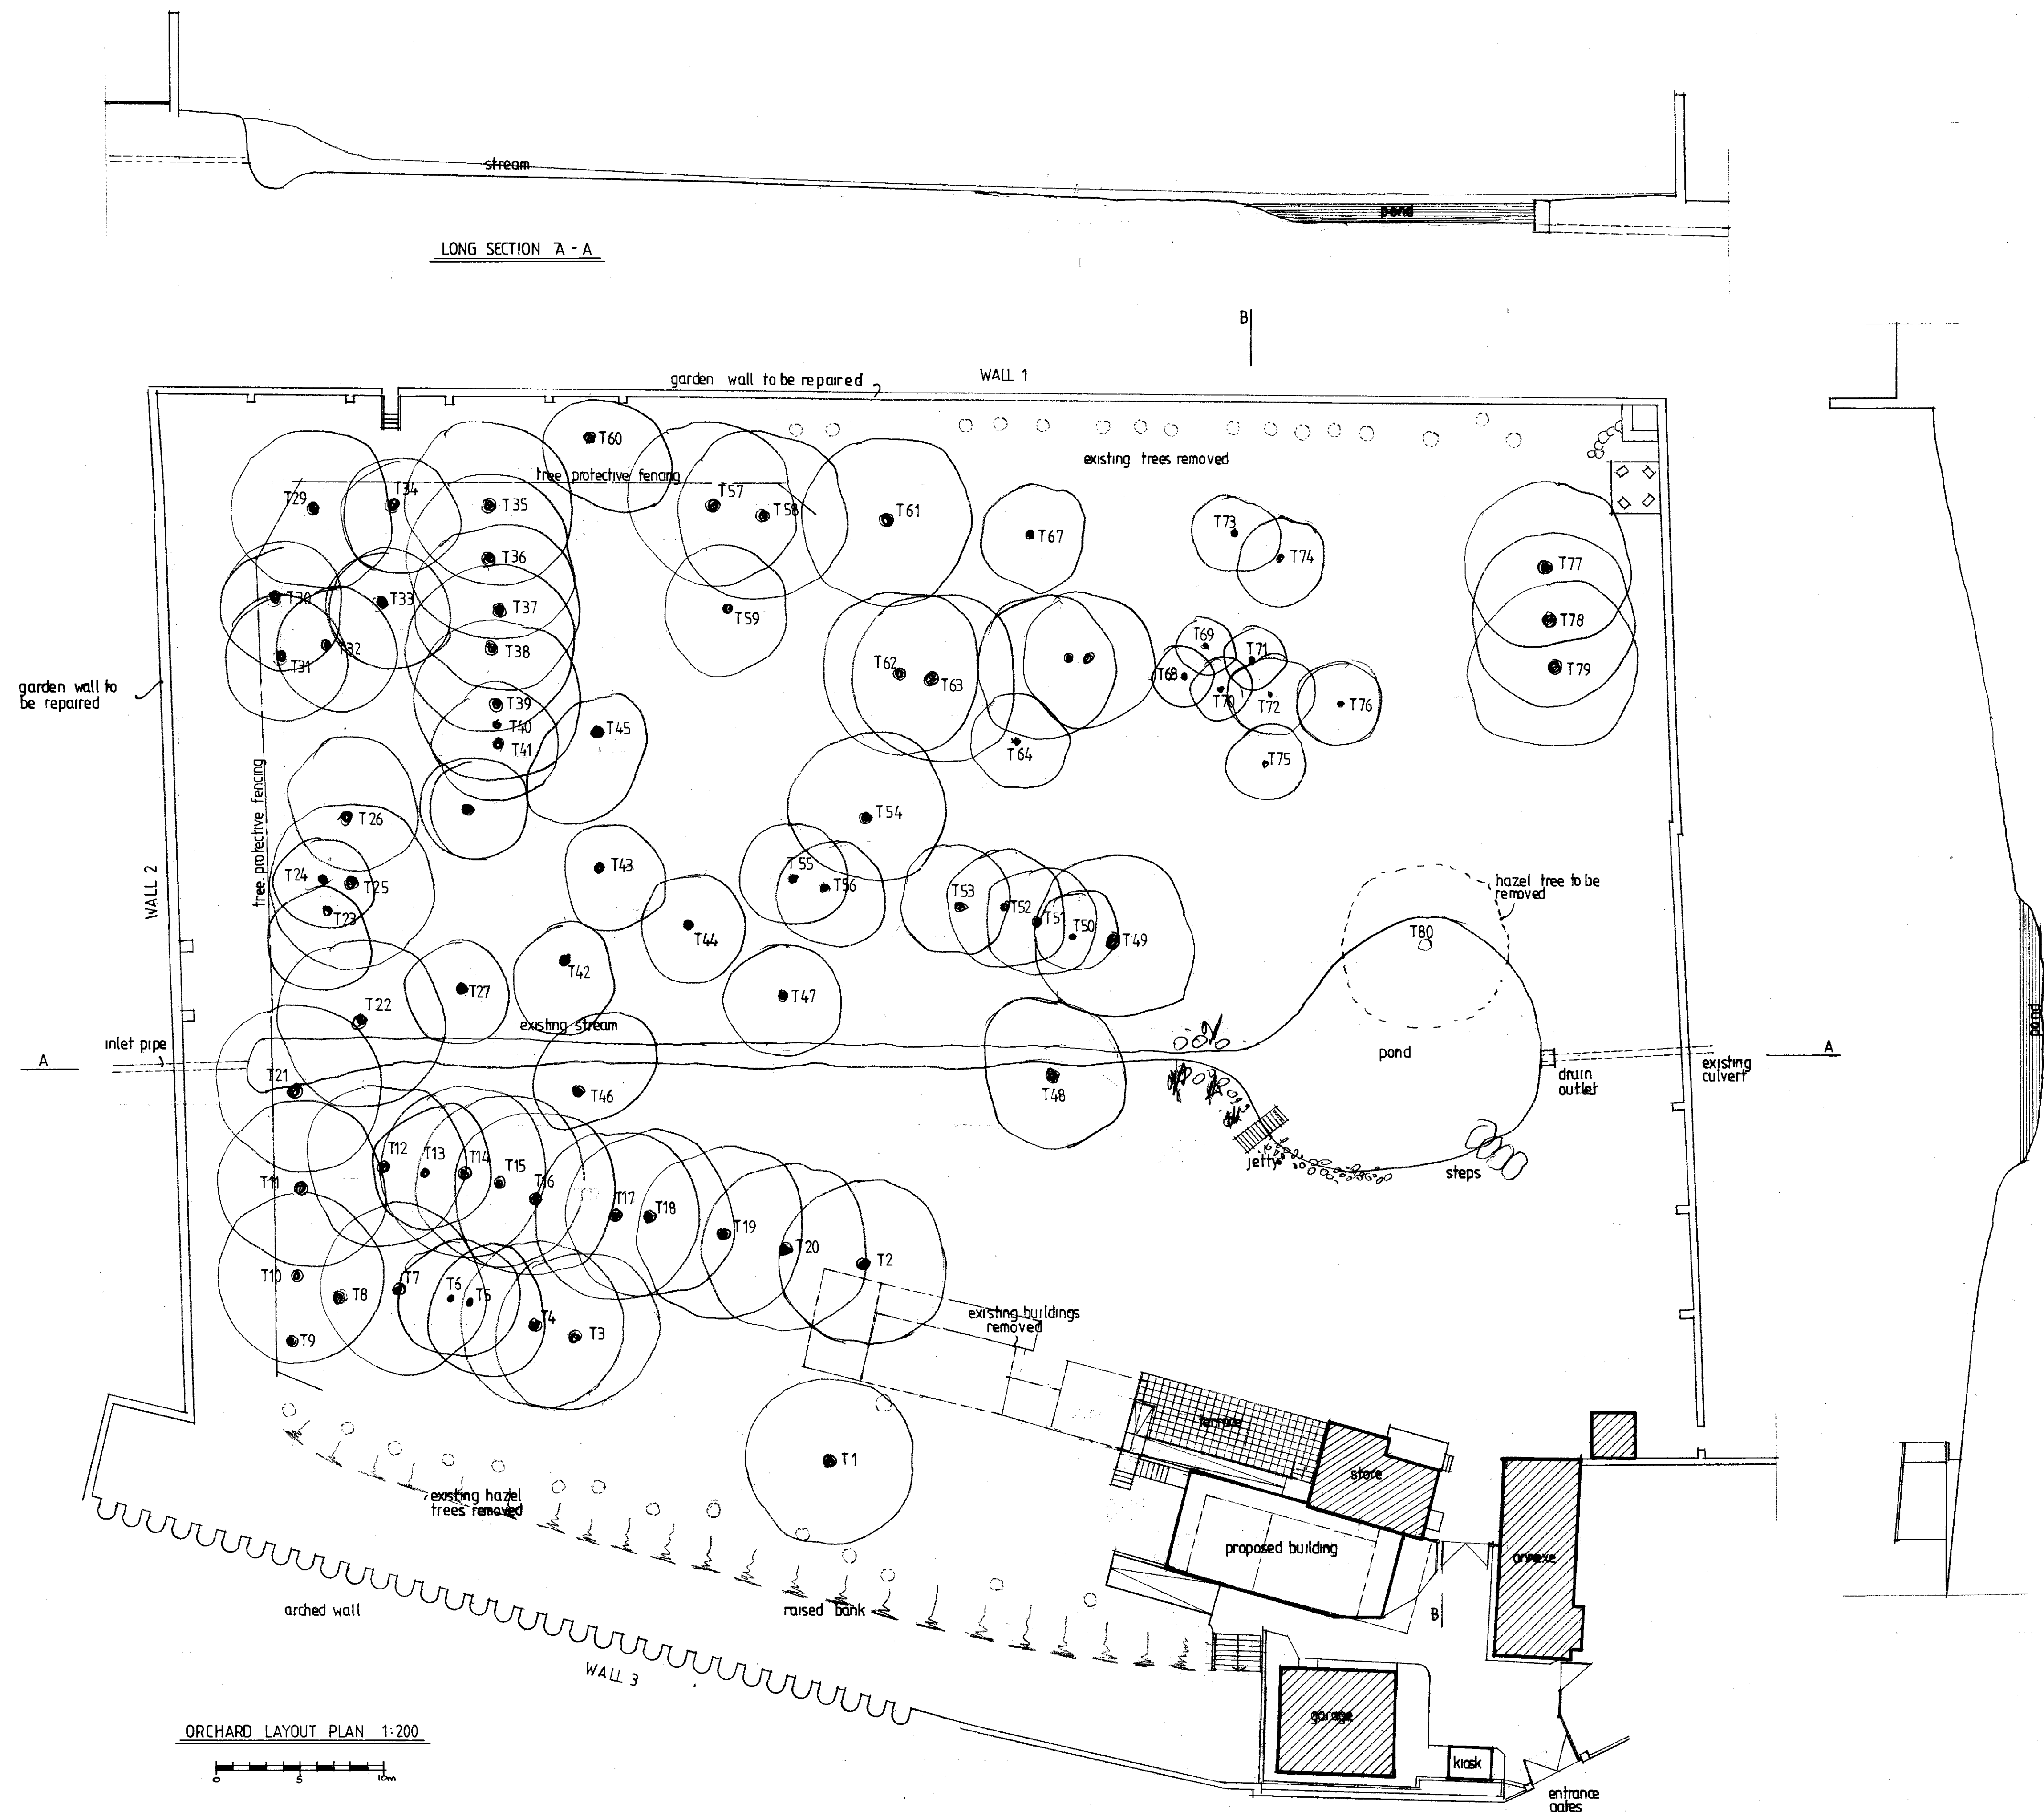

TREE SCHEDULE			
T1.	Hazel	T41.	Hazel
T2.	Hazel	T42.	Hazel
T3.	Hazel	T43.	Hazel
T4.	Hazel	T44.	Hazel
T5.	Hazel	T45.	Sycamore
T6.	Hazel	T46.	Sycamore
T7.	Hazel	T47.	Sycamore
T8.	Hazel	T48.	Ash
T9.	Hazel	T49.	Hazel
T10.	Hazel	T50.	Sycamore
T11.	Hazel	T51.	Hazel
T12.	Hazel	T52.	Hazel
T13.	Hazel	T53.	Hazel
T14.	Hazel	T54.	Apple
T15.	Hazel	T55.	Hazel
T16.	Hazel	T56.	Hazel
T17.	Hazel	T57.	Hazel
T18.	Hazel	T58.	Hazel
T19.	Hazel	T59.	Oak
T20.	Hazel	T60.	Apple
T21.	Hazel	T61.	Hazel
T22.	Hazel	T62.	Ash
T23.	Hazel	T63.	Hazel
T24.	Hazel	T64.	Sycamore
T25.	Hazel	T65.	Sycamore
T26.	Hazel	T66.	Hawthorn
T27.	Hazel	T67.	Apple
T28.	Hazel	T68.	Hazel
T29.	Ash	T69.	Hazel
T30.	Hazel	T70.	Hazel
T31.	Hazel	T71.	Hazel
T32.	Hazel	T72.	Oak
T33.	Hazel	T73.	Hazel
T34.	Hazel	T74.	Hazel
T35.	Hazel	T75.	Oak
T36.	Hazel	T76.	Oak
T37.	Hazel	T77.	Hazel
T38.	Hazel	T78.	Hazel
T39.	Hazel	T79.	Hazel
T40.	Hazel	T80.	Hazel
			(to be removed)

Tree Protective Fencing (TPF)
Tree Protective Fencing should be from weld mesh panels, at least 1.5m high, securely fixed, with wire or scaffold clamps, to a rigid framework. This framework should be constructed from scaffold tubes with vertical tubes, at a maximum interval of 3m and driven into the ground at least 0.6m. The structure should be well braced to resist impacts, constructed as per Figure 2 of BS5837.
Protective fencing should be erected before any clearance or construction work commences on site. Notices should be fixed to the Tree Protection Fencing stating – "Tree Protection Fencing – No construction activity to take place within this area".

homeplans

Church Gardens, Church Hill, Harefield, Middlesex UB9 6DU

T: 01895 822488
E: patrick@homeplansharefield.com
W: www.homeplansharefield.com



CLIENT: MR & MRS McHUGH

PROJECT: CHURCH GARDENS
CHURCH HILL, HAREFIELD UB9 6DU

TITLE: DESIGN PROPOSAL • ORCHARD POND SITE LAYOUT PLAN • SECTIONS	DRG NO: 1600 17
DATE: APR. 2017	SCALE: 1:200 AT A1
DRAWN: 	A B C D