


# Solus SL062

Scale 1:50

Scale is for design purposes ONLY

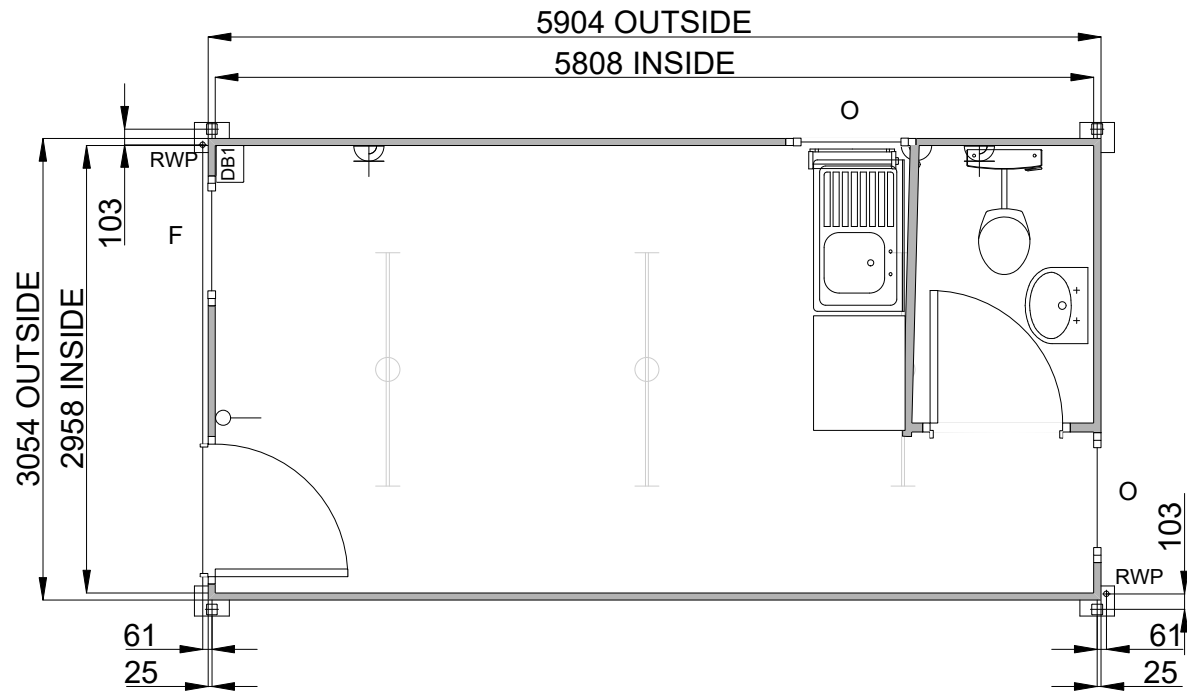

## KEY

|  |                     |  |                        |  |                    |
|--|---------------------|--|------------------------|--|--------------------|
|  | - Cat 2 Lighting    |  | - Window Blinds        |  | - Opening Window   |
|  | - Cat 1 Lighting    |  | - Window Shutter       |  | - Fixed Window     |
|  | - Consumer Unit     |  | - Coat Hooks           |  | - Sliding Window   |
|  | - Double Socket     |  | - Background Vent      |  | - Rain Water Pipe  |
|  | - Single Socket     |  | - Std Partition        |  | - Wire Mesh Guards |
|  | - Heater With Spur  |  | - 30min Fire Partition |  | - Obscure Window   |
|  | - Wall Light Switch |  |                        |  |                    |

|                           |                                |                                   |  |                                                                                     |                               |   |
|---------------------------|--------------------------------|-----------------------------------|--|-------------------------------------------------------------------------------------|-------------------------------|---|
| Title:-<br><br>Staff Room |                                | Client:-<br><br>Time Training Ltd |  | Drawing Provided By :-<br><br>West London Hire &<br>Visitor Centre<br>020 8561 9300 | DO NOT SCALE OFF THIS DRAWING | <br>Quality this time - next time – every time |
| Date:- 13/08/<br>2021     | Scale:-<br><br>NTS             | Drawn By:-<br><br>You             |  |                                                                                     |                               |   |
| Revision:-<br>XXXX        | Enquiry Number:-<br>XXXXXXXXXX | Unit Number:-<br>SL062            |  |                                                                                     |                               |   |